


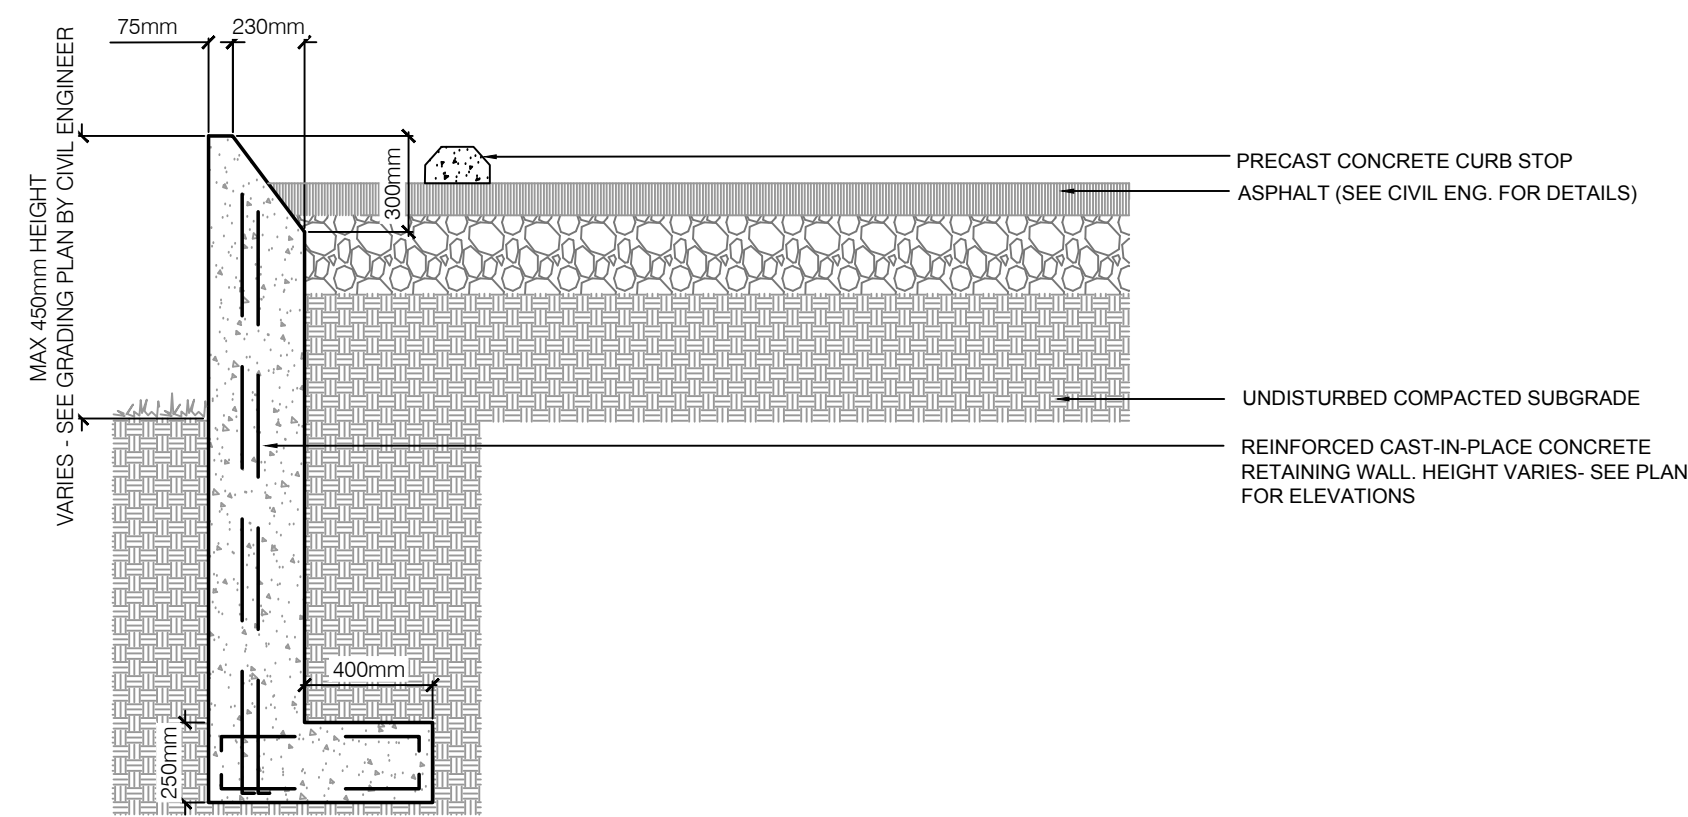

1. DETAIL FOR DESIGN INTENT ONLY.
2. SEE CIVIL ENGINEERING FOR FINAL DIMENSIONS AND REINFORCEMENT.
3. SEE CIVIL ENGINEERING FOR TOP OF WALL ELEVATIONS.

NOT TO SCALE



All information contained within these drawings shall be checked and verified by the contractor and any discrepancies reported to the landscape architect prior to the commencement of work.

All materials, components and workmanship to conform to the Ontario Building Code and Local By-Laws.

Do not scale drawings.

Drawings are the property of Fox Whyte Landscape Architecture & Design Inc. and are not to be reproduced without written permission.




FOXWHYTE
 FOXWHYTE LANDSCAPE ARCHITECTURE & DESIGN INC.
 87 MOWAT AVENUE TORONTO ONTARIO M8K 3E3
 P 647 347 7789 F 647 436 7468
 OFFICE@FOXWHYTE.CA WWW.FOXWHYTE.CA

LANDSCAPE PLAN
OVERALL SITE
L0.00

EXISTING TREES - REMOVAL SCHEDULE

REMOVED TREES

TREE #	BOTANICAL NAME	COMMON NAME	DBH (CM)	OWNERSHIP	REPLACEMENT RATIO
1326	ACER PLATINOIDES	NORWAY MAPLE	12/18	PRIVATE	2:1
1327	ACER PLATINOIDES	NORWAY MAPLE	11	PRIVATE	2:1
1351	MALUS DOMESTICA	APPLE	20/16/13/16/17	MUNICIPAL	2:1
1352	PYRUS SP.	PEAR	14	MUNICIPAL	2:1
1353	ACER PLATINOIDES	NORWAY MAPLE	46	PRIVATE	2:1
1354	ACER PLATINOIDES	NORWAY MAPLE	33	PRIVATE	2:1
1355	ACER PLATINOIDES	NORWAY MAPLE	29/49	PRIVATE	2:1
1357	ACER PLATINOIDES	NORWAY MAPLE	41	PRIVATE	2:1

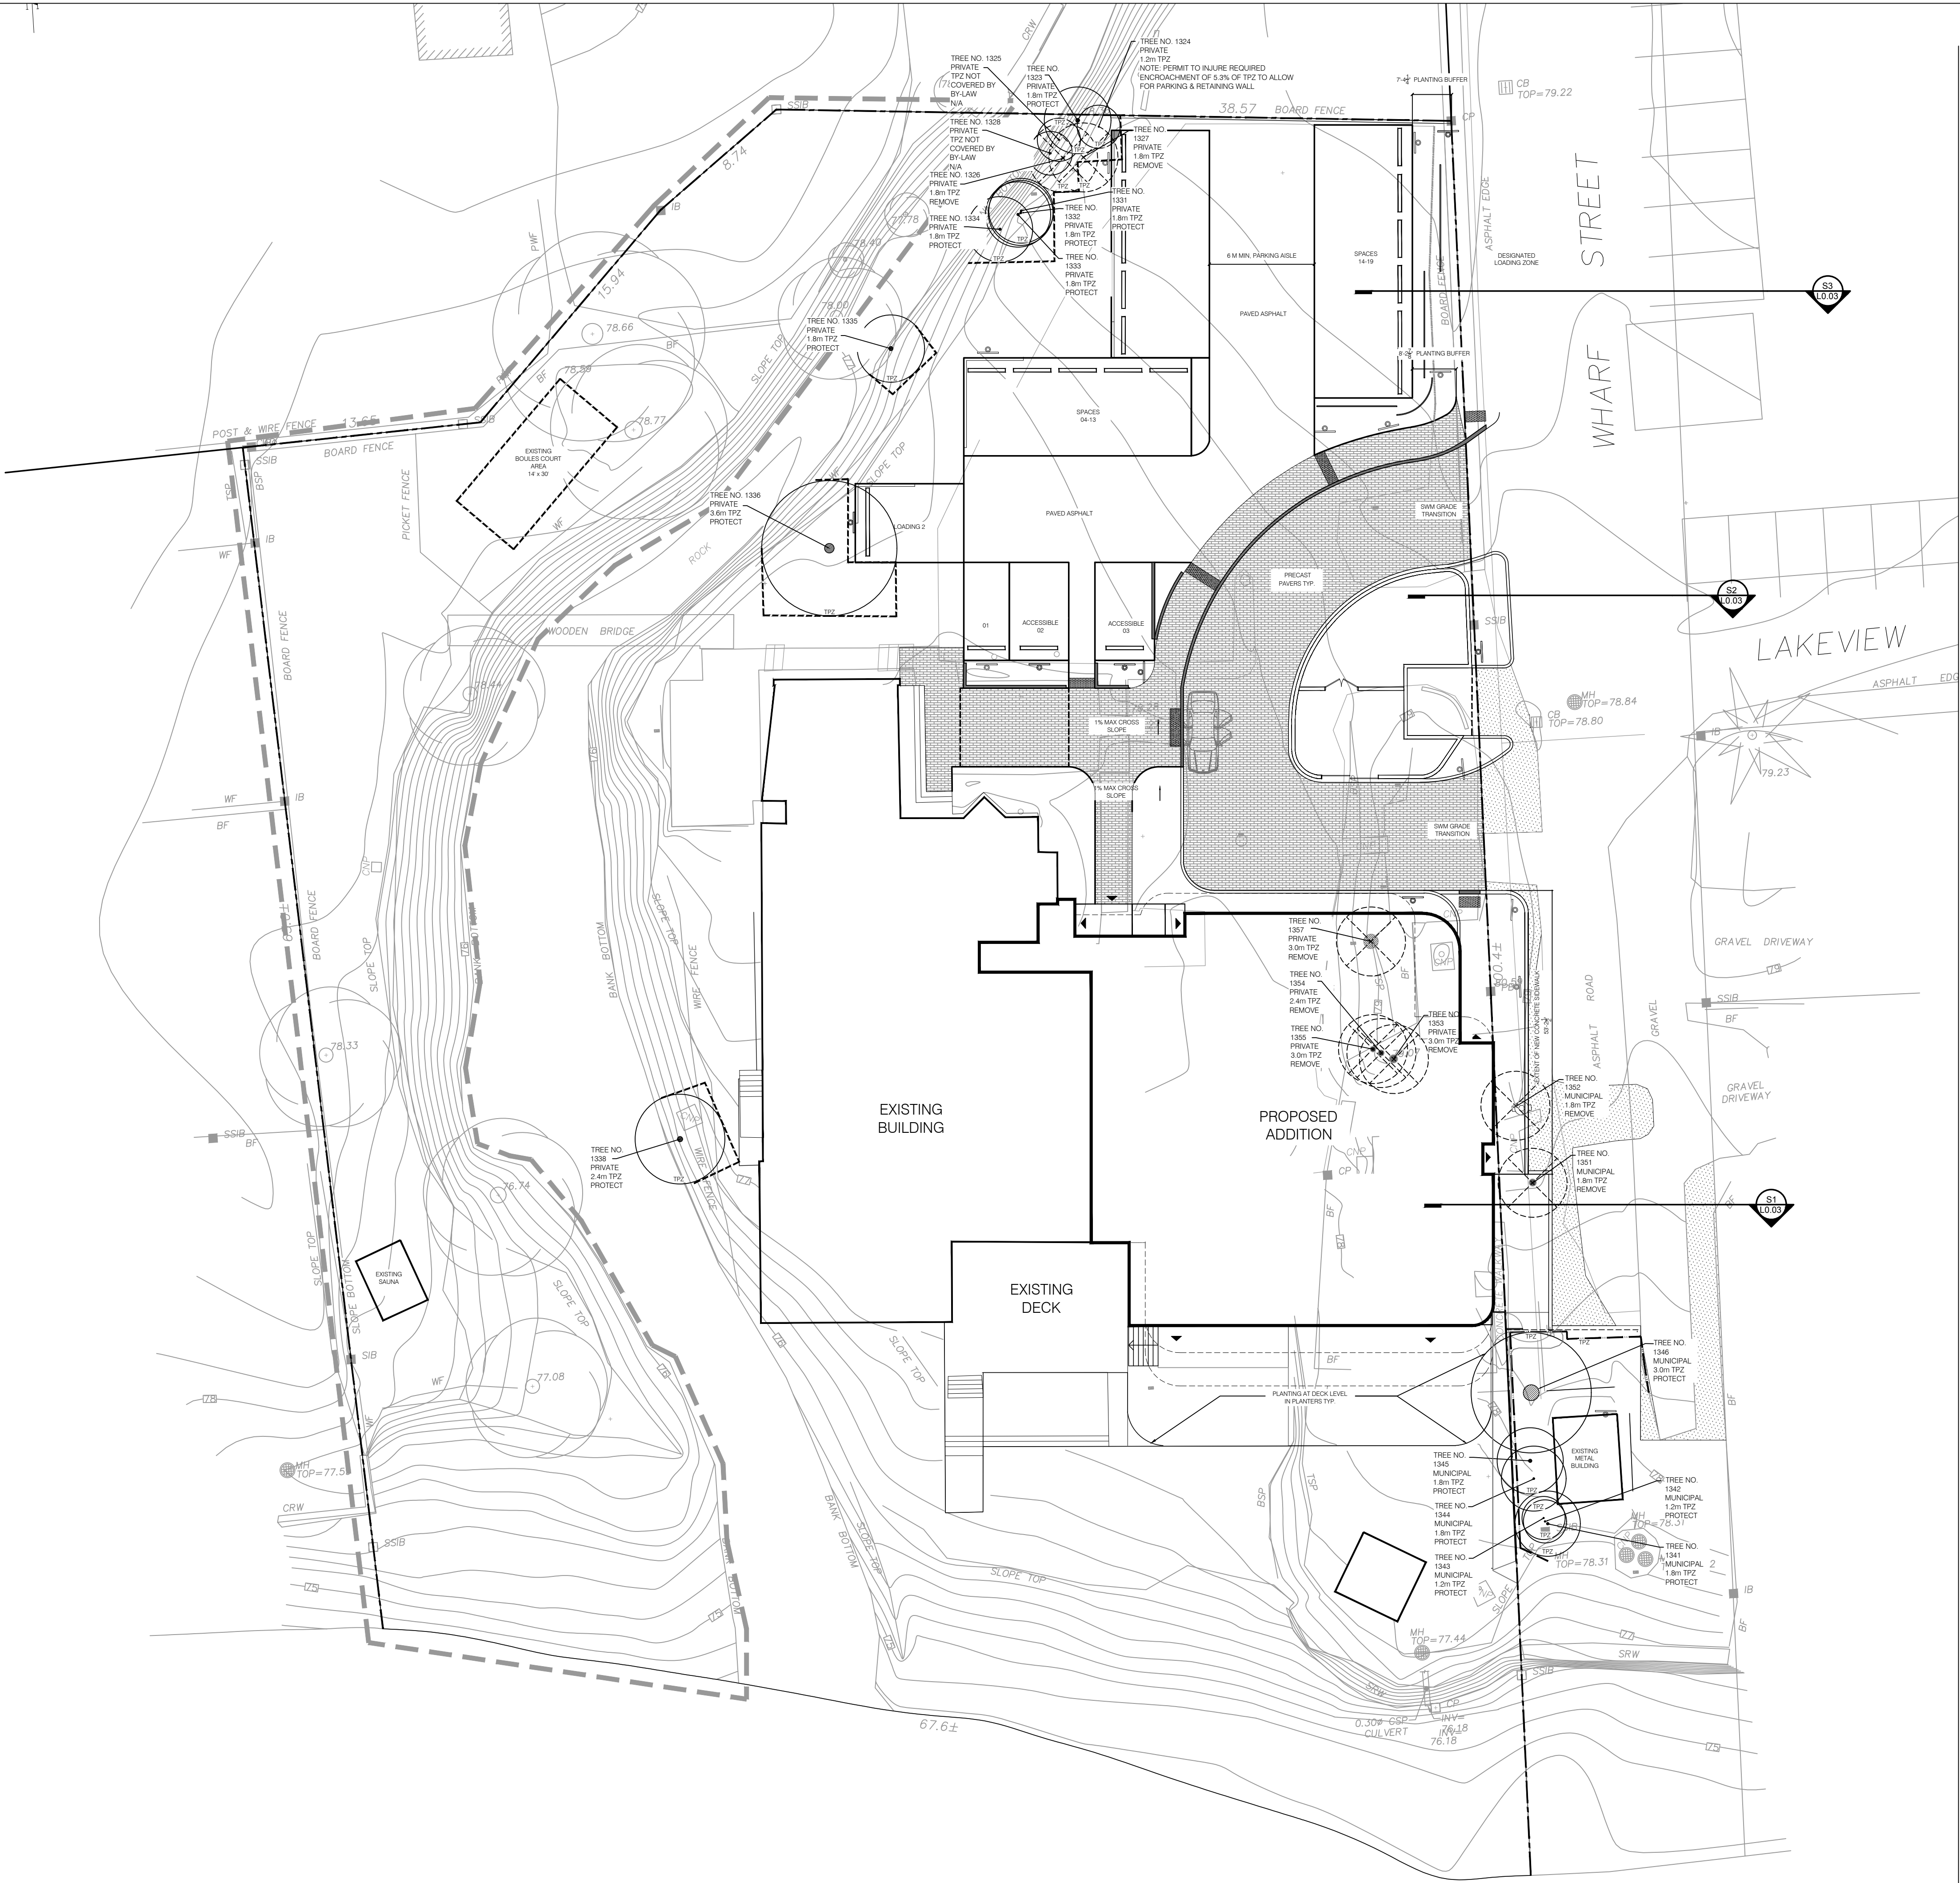

- LEGEND
- EXISTING TREE MARKER
 - TREE PROTECTION ZONE (TPZ)
 - EXISTING TREE REMOVE
 - TREE HOARDING - PUBLIC (SEE ARBORIST REPORT FOR DETAILS)
 - TREE HOARDING - PRIVATE (SEE ARBORIST REPORT FOR DETAILS)
 - REINFORCED GRAVEL
 - PRECAST PAVERS TYP.
 - PERENNIAL AND SHRUB PLANTING
 - EXISTING SURVEYED ELEVATION
 - PROPOSED FENCE
 - PROPOSED PRECAST CONCRETE WHEEL STOP
 - PROPERTY LINE
 - ACCESSIBLE SIGNAGE
 - TACTILE ATTENTION INDICATOR
 - GRASS PLANTING



14.	Issued for Site Plan Control Application	JUL 11/25
13.	Issued for Site Plan Control Application	MAY 29/25
12.	Issued for Review and Coordination	MAY 29/25
11.	Issued for Site Plan Control Application	JAN 31/25
10.	Issued for Site Plan Control Application	NOV 12/24
9.	Issued for Review & Coordination	NOV 6/24
8.	Issued for Site Plan Control Application	APR 16/24
7.	Issued for Review & Coordination	APR 16/24
6.	Issued for Review & Coordination	APR 10/24
5.	Issued for Review & Coordination	MAR 19/24
4.	Issued for Review & Coordination	MAR 11/24
3.	Re-issued for Coordination - SPA Preconsultation	DEC 13/23
2.	Issued for Coordination - SPA Preconsultation	DEC 12/23
1.	Issued for Review & Coordination	DEC 6/23
No.	Revision	Date

All information contained within these drawings shall be checked and verified by the contractor and any discrepancies reported to the landscape architect prior to the commencement of work.

All materials, components and workmanship to conform to the Ontario Building Code and Local By-Laws.

Do not scale drawings.

Drawings are the property of Fox Whyte Landscape Architecture & Design Inc. and are not to be reproduced without written permission.

project no: 2301
scale: 1/8"=1'-0"
drawn by: ACIAL
reviewed by: KFW




DRAKE DEVONSHIRE INN
PRINCE EDWARD COUNTY, ON

TREES - PRIVATE

TREES - PUBLIC


NOT TO SCALE



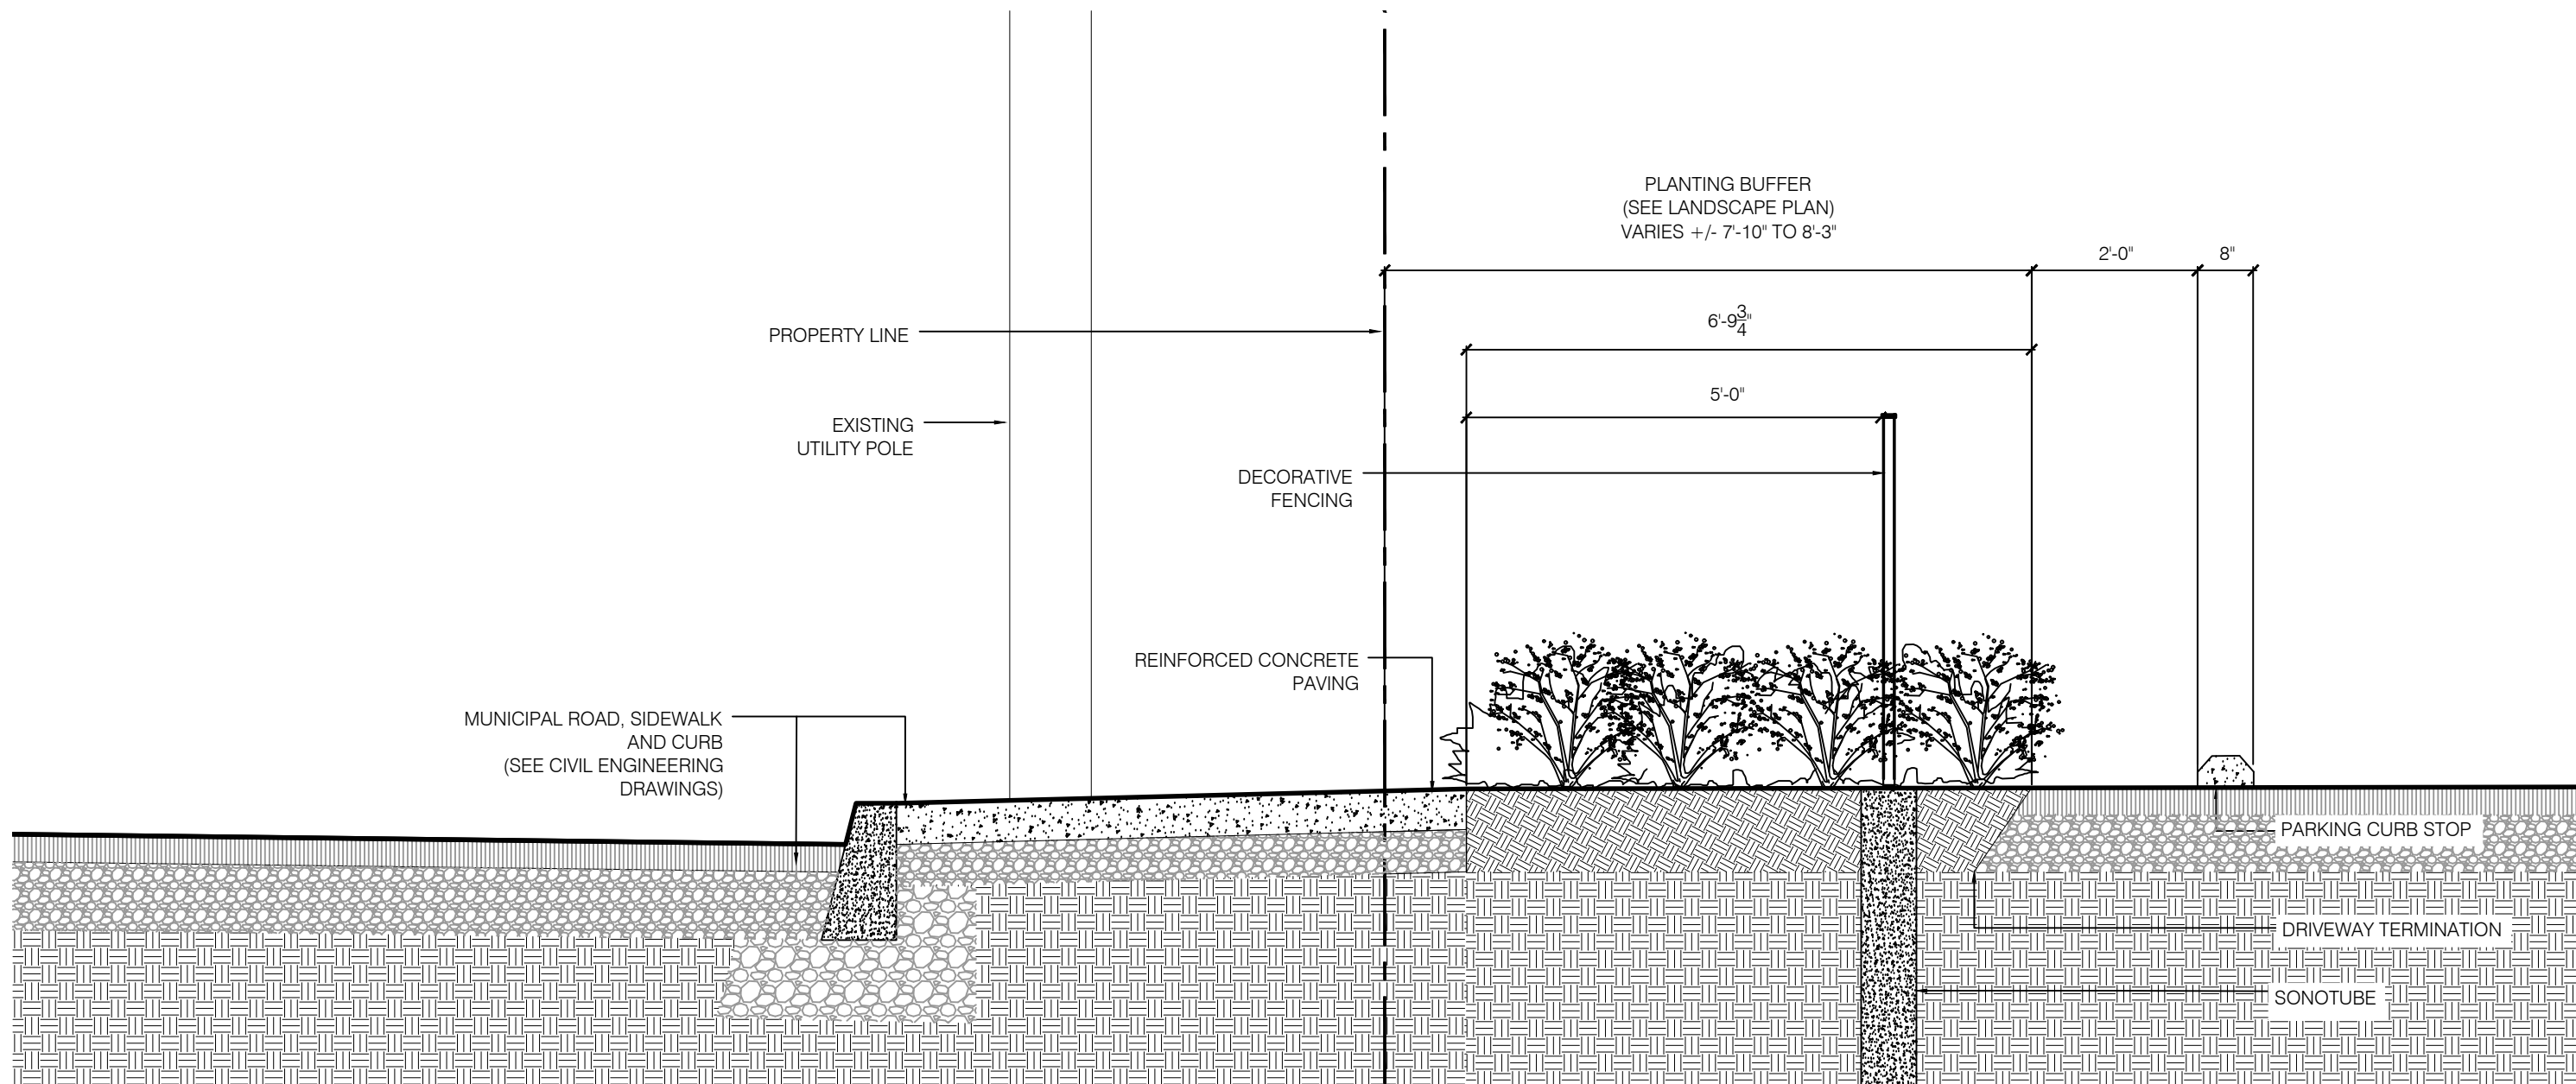


S3
L0.03 SITE SECTION 3

1/2" = 1'-0"

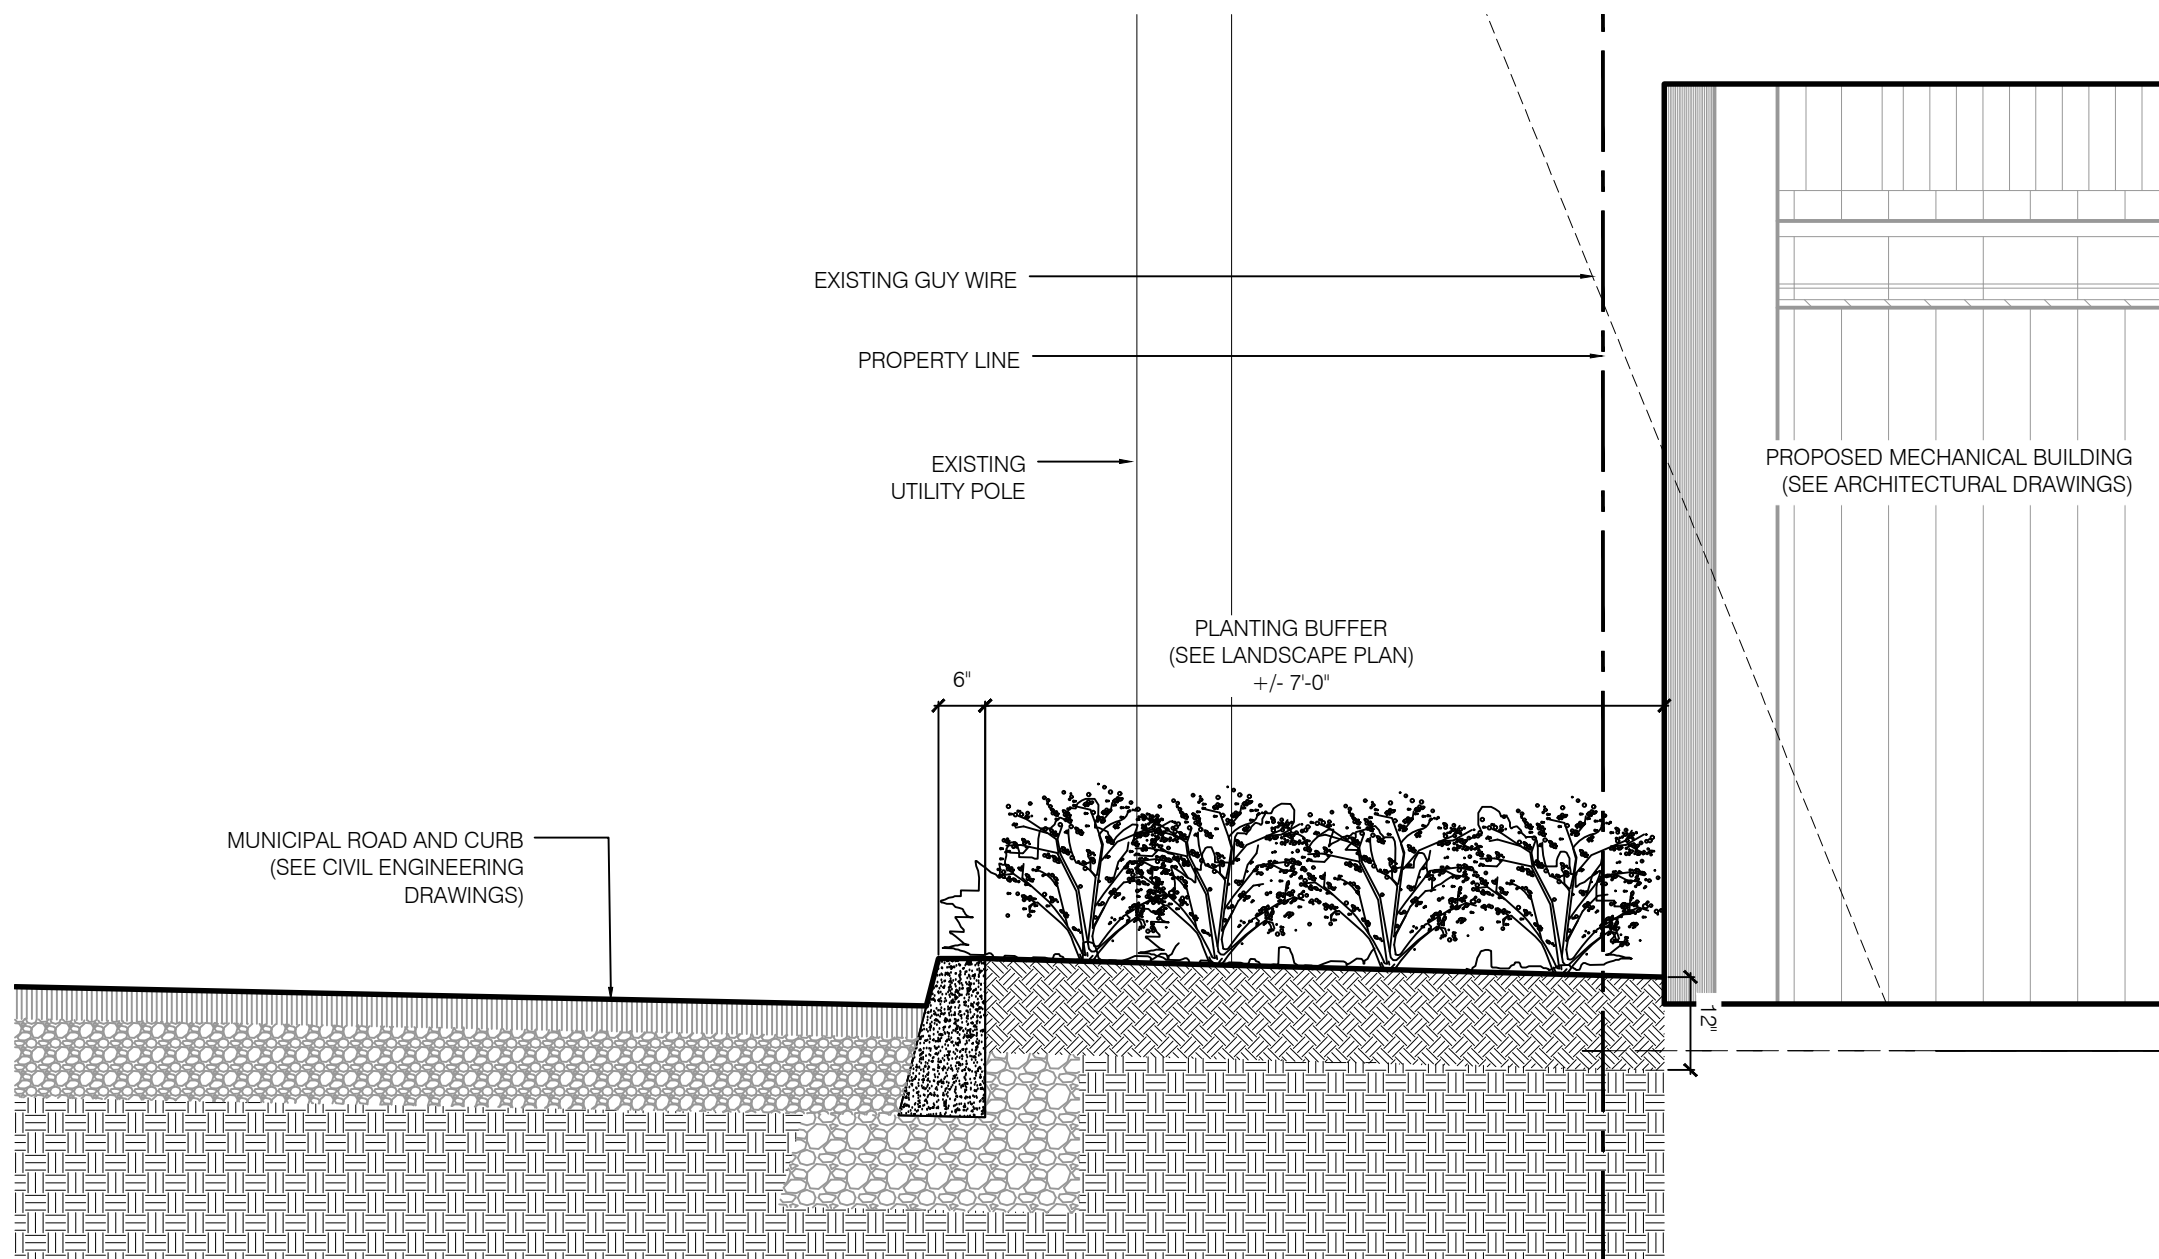

S2
L0.03 SITE SECTION 2

1/2" = 1'-0"

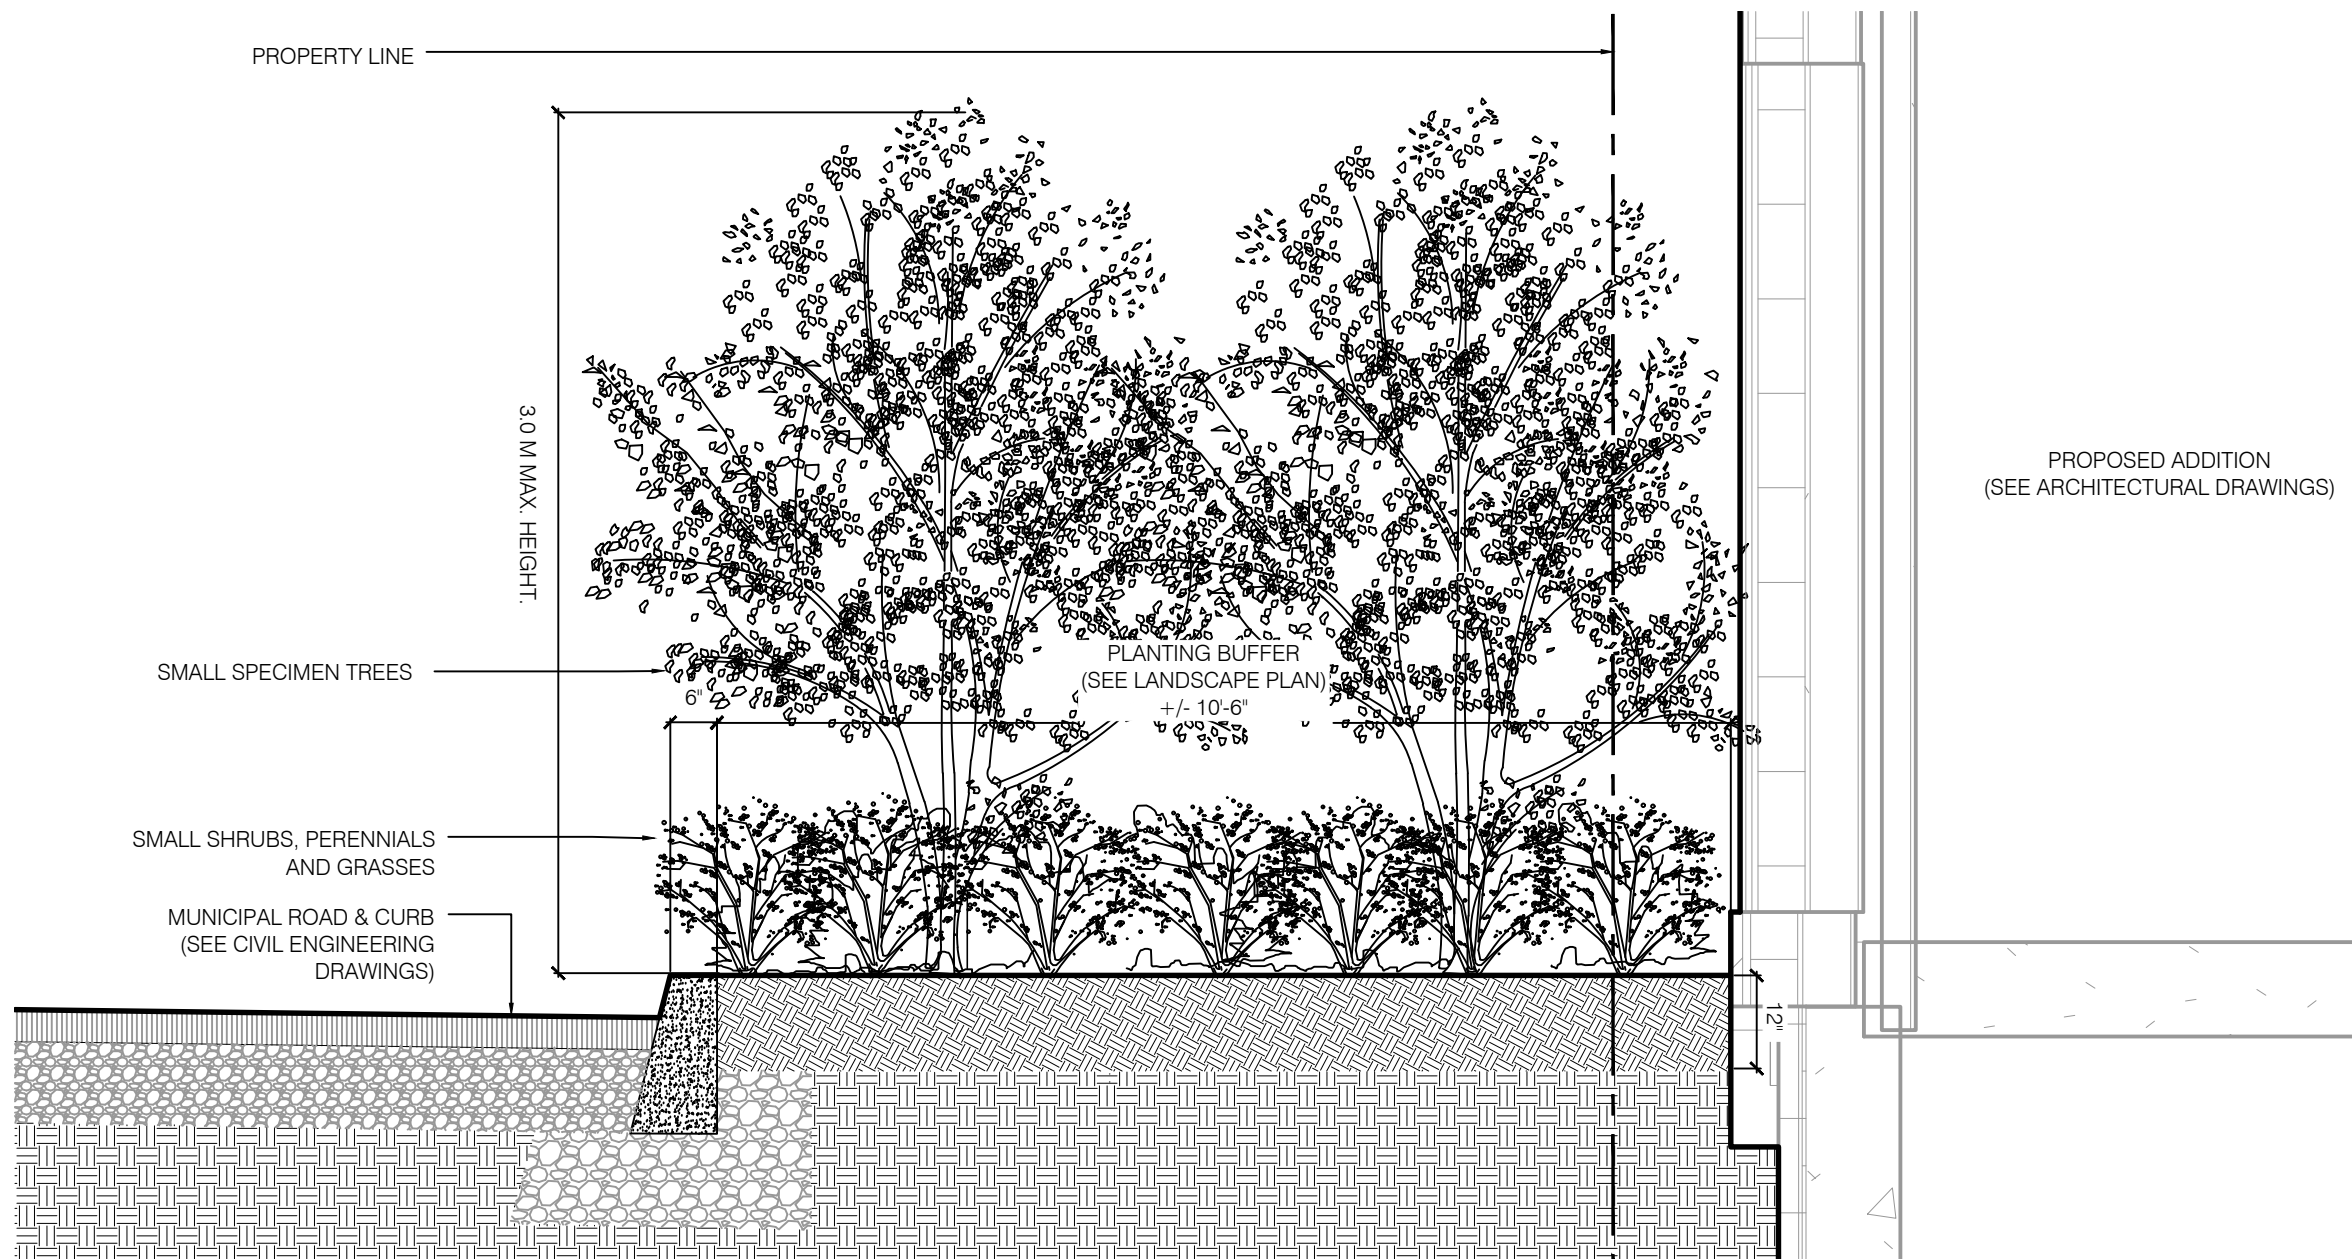


S1
L0.03 SITE SECTION 1

1/2" = 1'-0"

- NOTES:
1. SECTIONS FOR DESIGN INTENT ONLY.
 2. SEE CIVIL ENGINEERING FOR FINAL DIMENSIONS AND REINFORCEMENT.
 3. SEE CIVIL ENGINEERING FOR TOP OF CURB AND ROAD ELEVATIONS.

- LEGEND:
- EXISTING TREE
 - PROPOSED TREES
 - REINFORCED GRAVEL
 - PRECAST PAVERS TYP.
 - PERENNIAL AND SHRUB PLANTING
 - EXISTING SURVEYED ELEVATION
 - PROPOSED FENCE
 - PROPOSED PRECAST CONCRETE WHEEL STOP
 - PROPERTY LINE
 - SIGNAGE
 - TACTILE ATTENTION INDICATOR
 - SECTION KEY

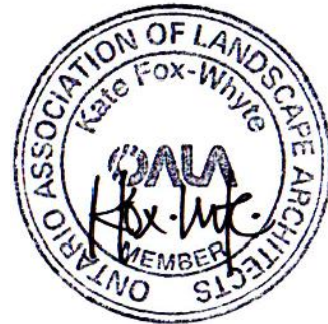

5.	Issued for Site Plan Control Application	JUL 11/25
4.	Issued for Site Plan Control Application	MAY 28/25
3.	Issued for Review and Coordination	MAY 28/25
2.	Issued for Site Plan Control Application	JAN 31/25
1.	Issued for Site Plan Control Application	NOV 11/24
No.	Revision	Date

All information contained within these drawings shall be checked and verified by the contractor and any discrepancies reported to the landscape architect prior to the commencement of work.

All materials, components and workmanship to conform to the Ontario Building Code and Local By-Laws.

Do not scale drawings.

Drawings are the property of Fox Whyte Landscape Architecture & Design Inc. and are not to be reproduced without written permission.

project no: 2301
scale: 1/2"=1'-0"
drawn by: AL
reviewed by: KFW



DRAKE DEVONSHIRE INN
PRINCE EDWARD COUNTY, ON

LANDSCAPE SECTIONS
OVERALL SITE

L0.03