



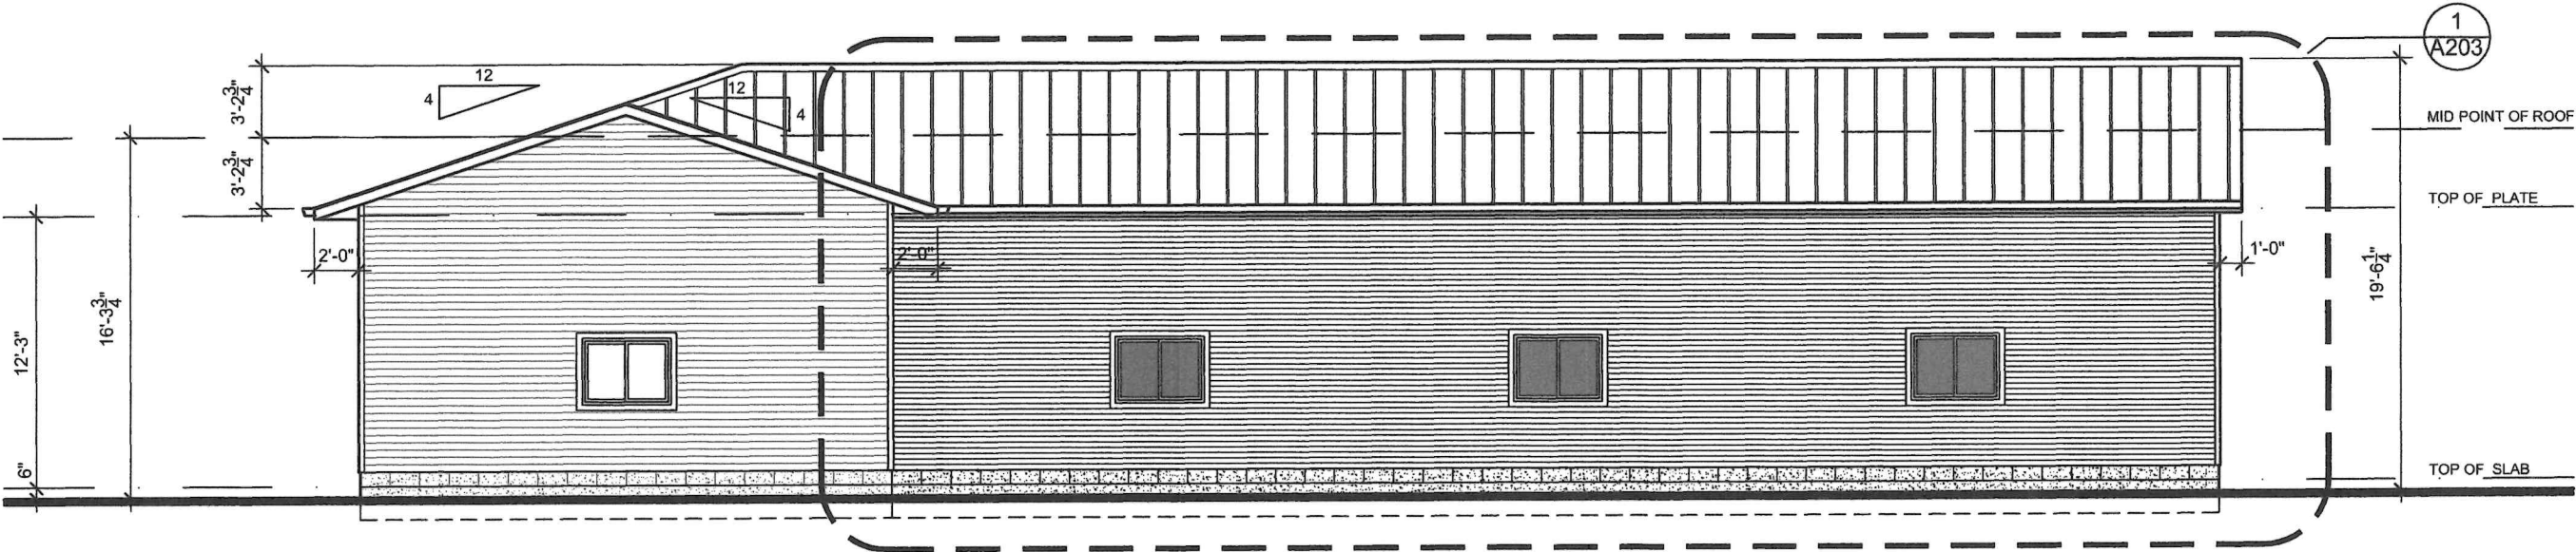

1 EAST ELEVATION (REAR)
A201 SCALE: 1/8"=1'-0"

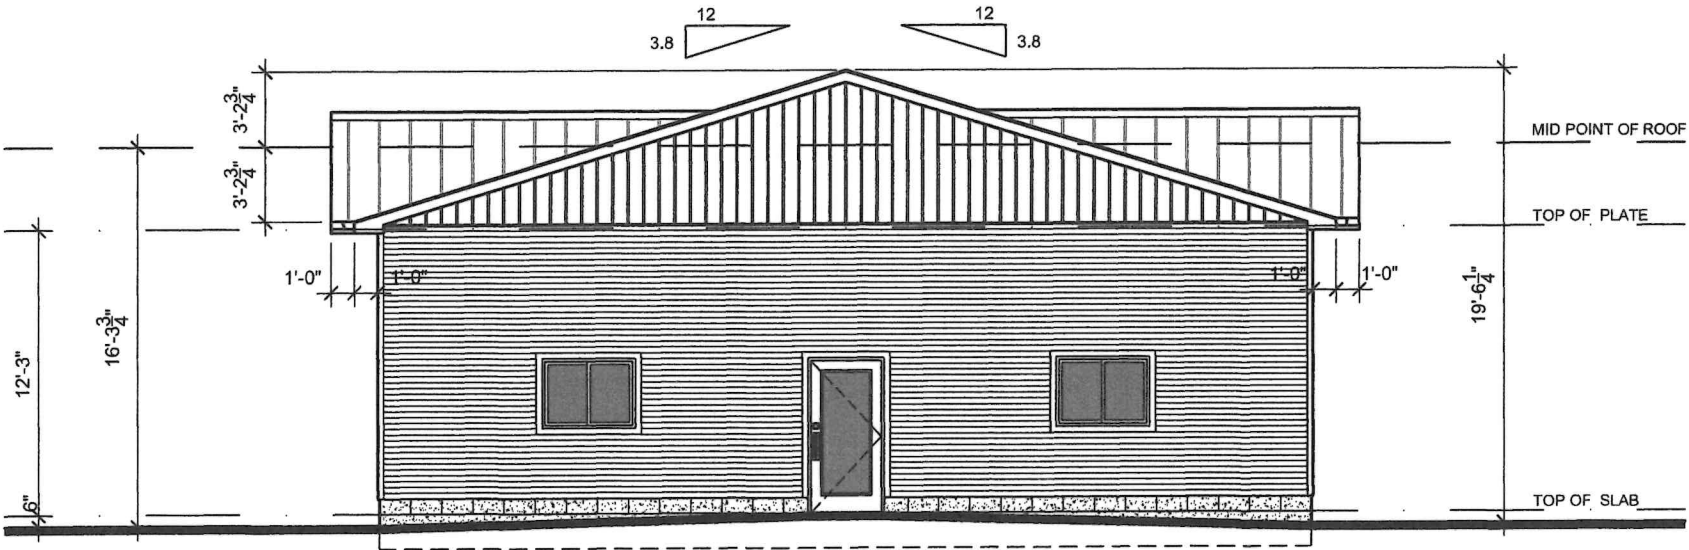

2 NORTH ELEVATION (SIDE)
A201 SCALE: 1/8"=1'-0"

trenton
drafting & design

PROJECT ADDRESS:
13 HOWARD CRESCENT
AMELIASBURGH
PRINCE EDWARD COUNTY

DRAWING TITLE:
WAST & NORTH
ELEVATIONS

SCALE:
AS NOTED

DATE:
2026-09

DRAWING NUMBER:
A201