


32 hollen street
trenton ontario
k8v 4g7

ISSUED	
DATE	ISSUED FOR
08/17/26	PRELIMINARY

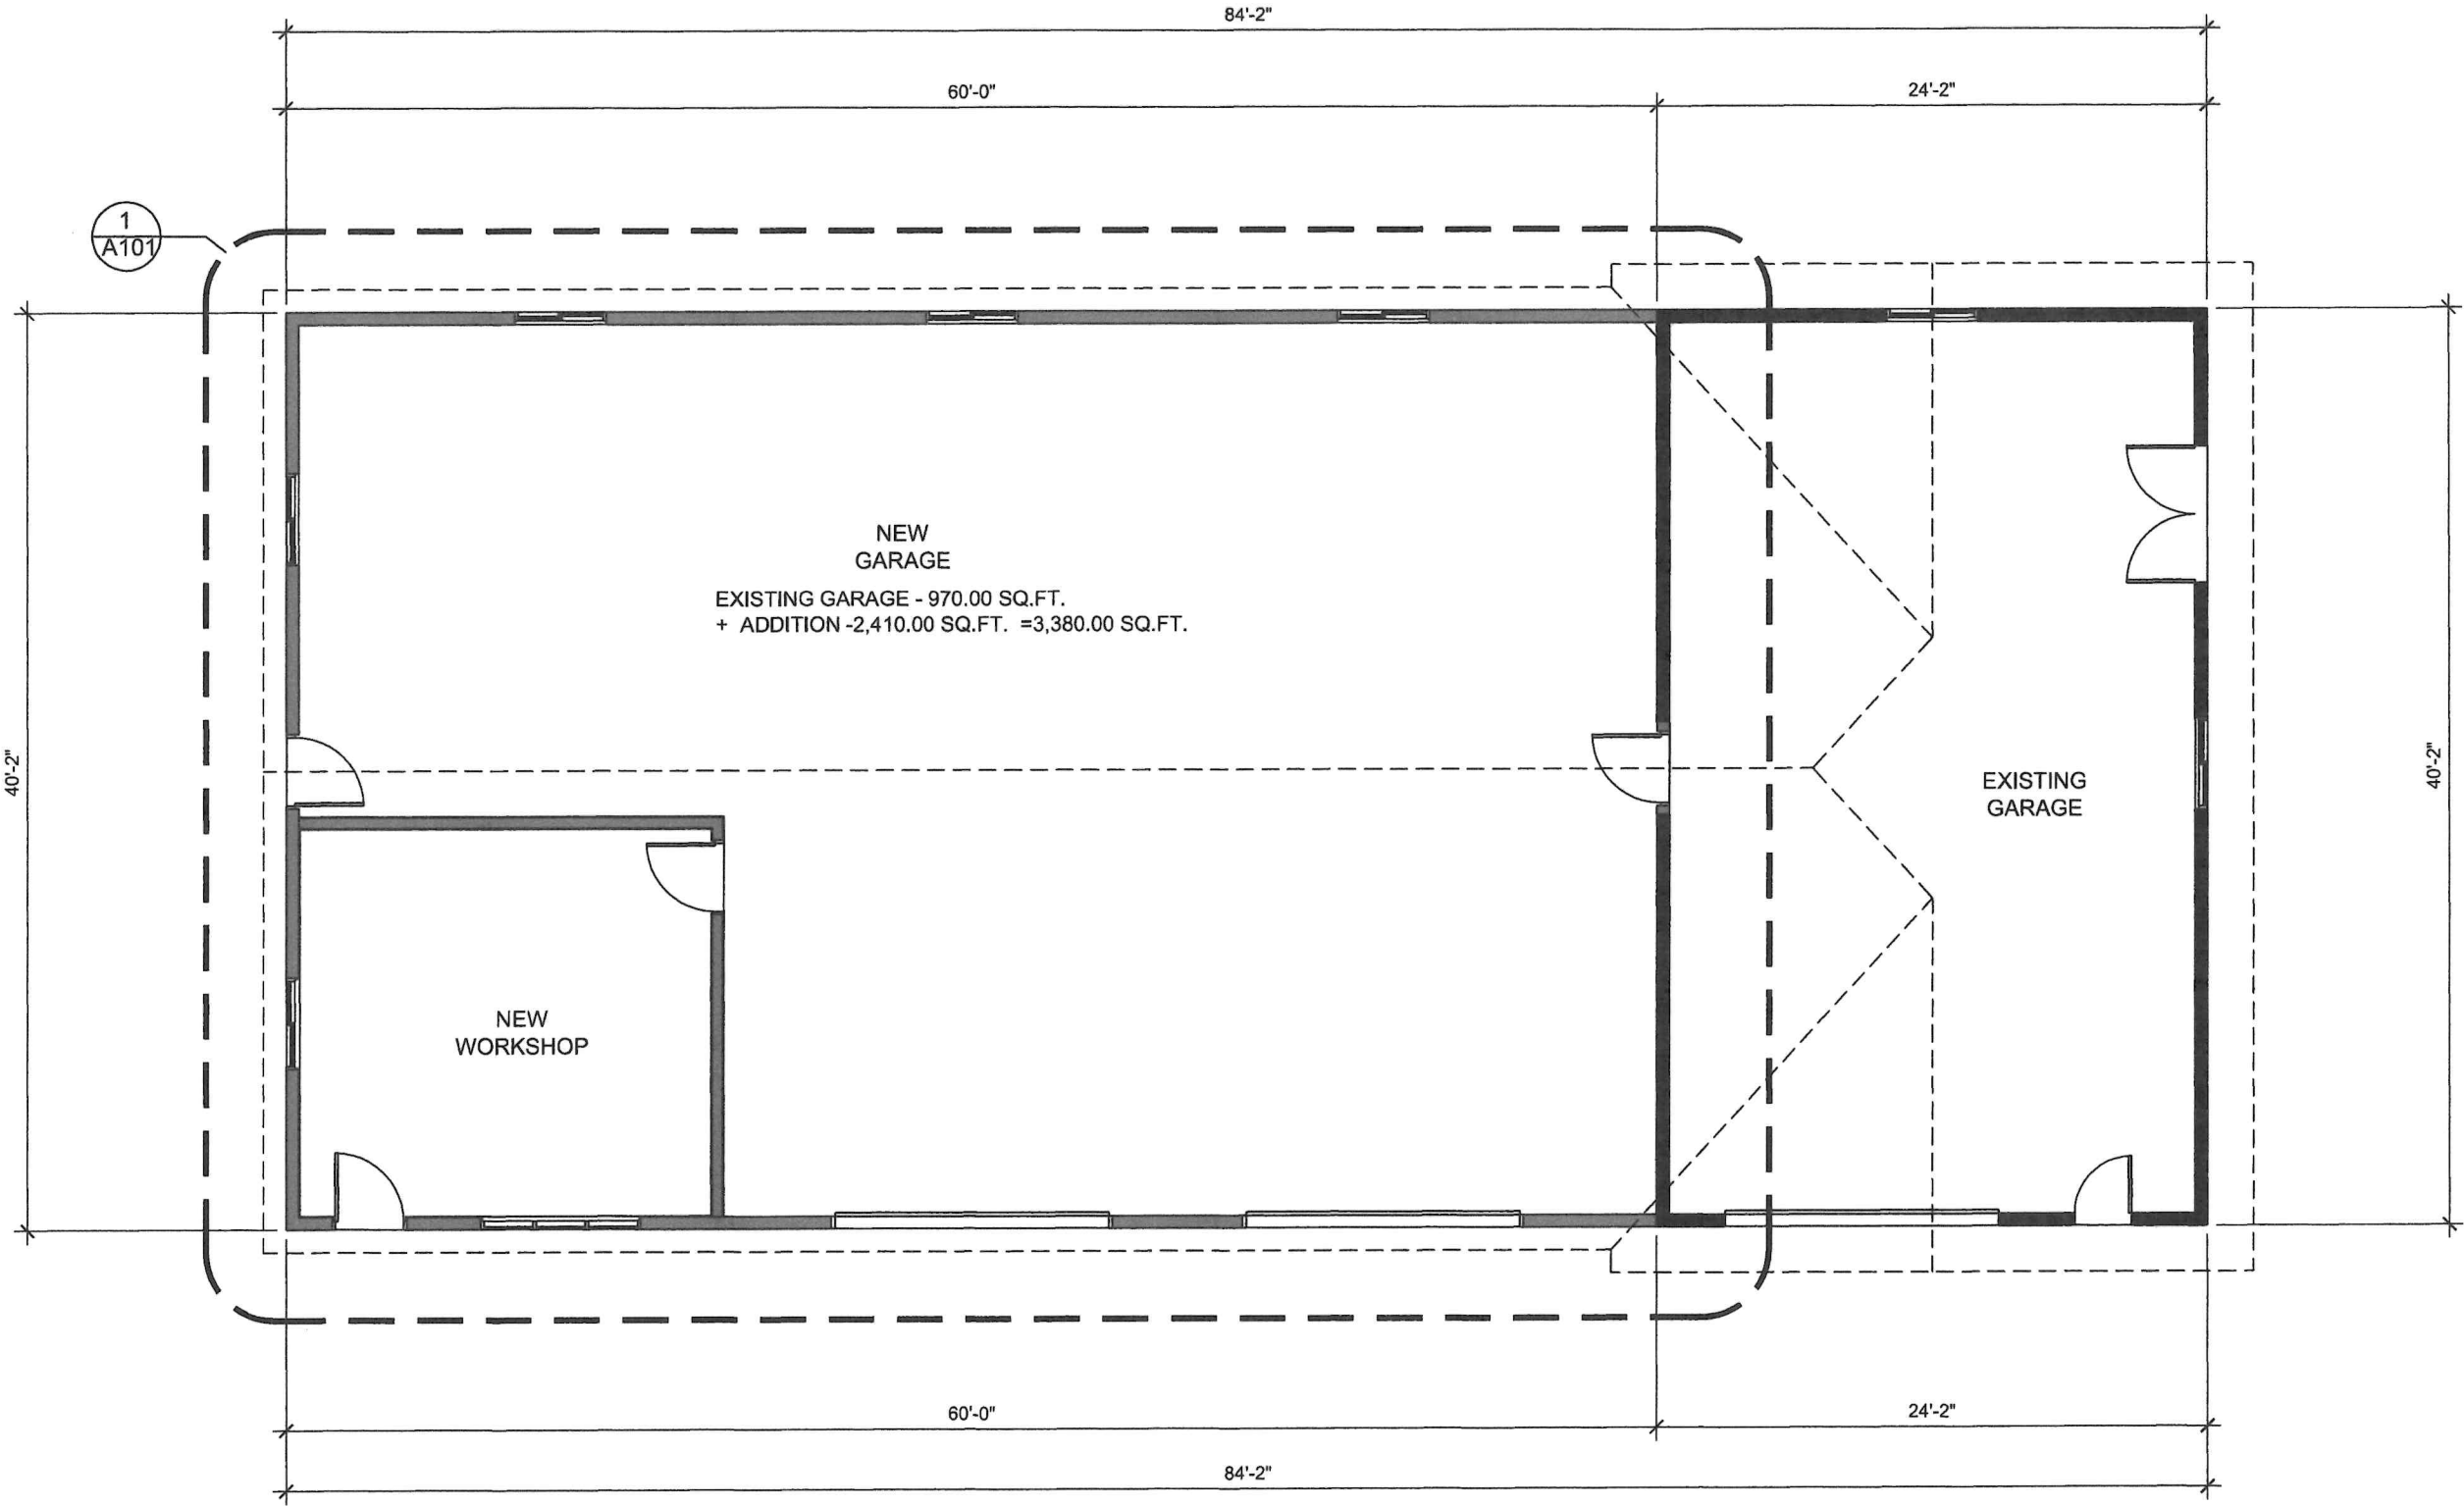

1
A100

GROUND FLOOR PLAN
SCALE: 1/8"=1'-0"

trenton
drafting & design

PROJECT ADDRESS:	
13 HOWARD CRESCENT AMELIASBURGH PRINCE EDWARD COUNTY	
DRAWING TITLE:	
GROUND FLOOR PLAN	
SCALE:	
AS NOTED	
DATE:	
2026-09	
DRAWING NUMBER:	
A100	