


32 hollen street
trenton ontario
k8v 4g7

ISSUED	
DATE 08/17/26	ISSUED FOR PRELIMINARY

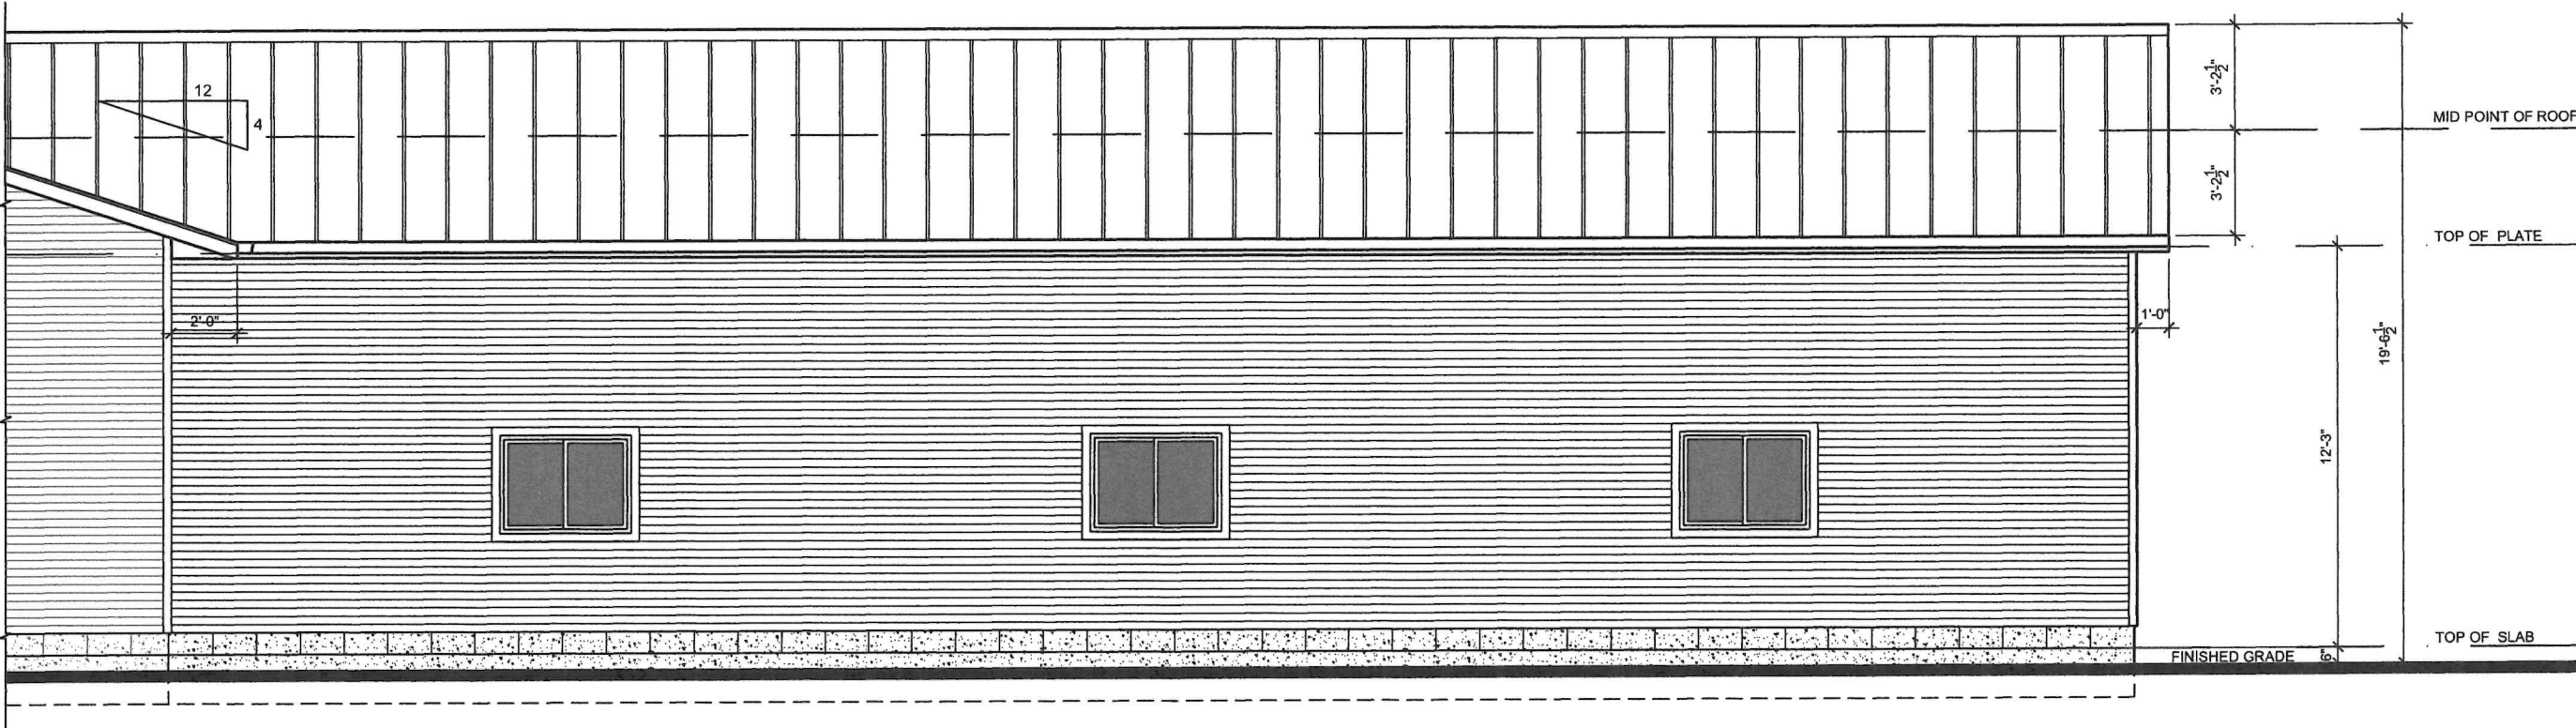

1 PARTIAL EAST ELEVATION (REAR)
A203 SCALE: 3/16"=1'-0"

trenton
drafting & design

PROJECT ADDRESS:	
13 HOWARD CRESCENT AMELIASBURGH PRINCE EDWARD COUNTY	
DRAWING TITLE:	
PARTIAL EAST ELEVATION	
SCALE:	
AS NOTED	
DATE:	
2026-09	
DRAWING NUMBER:	
A203	