


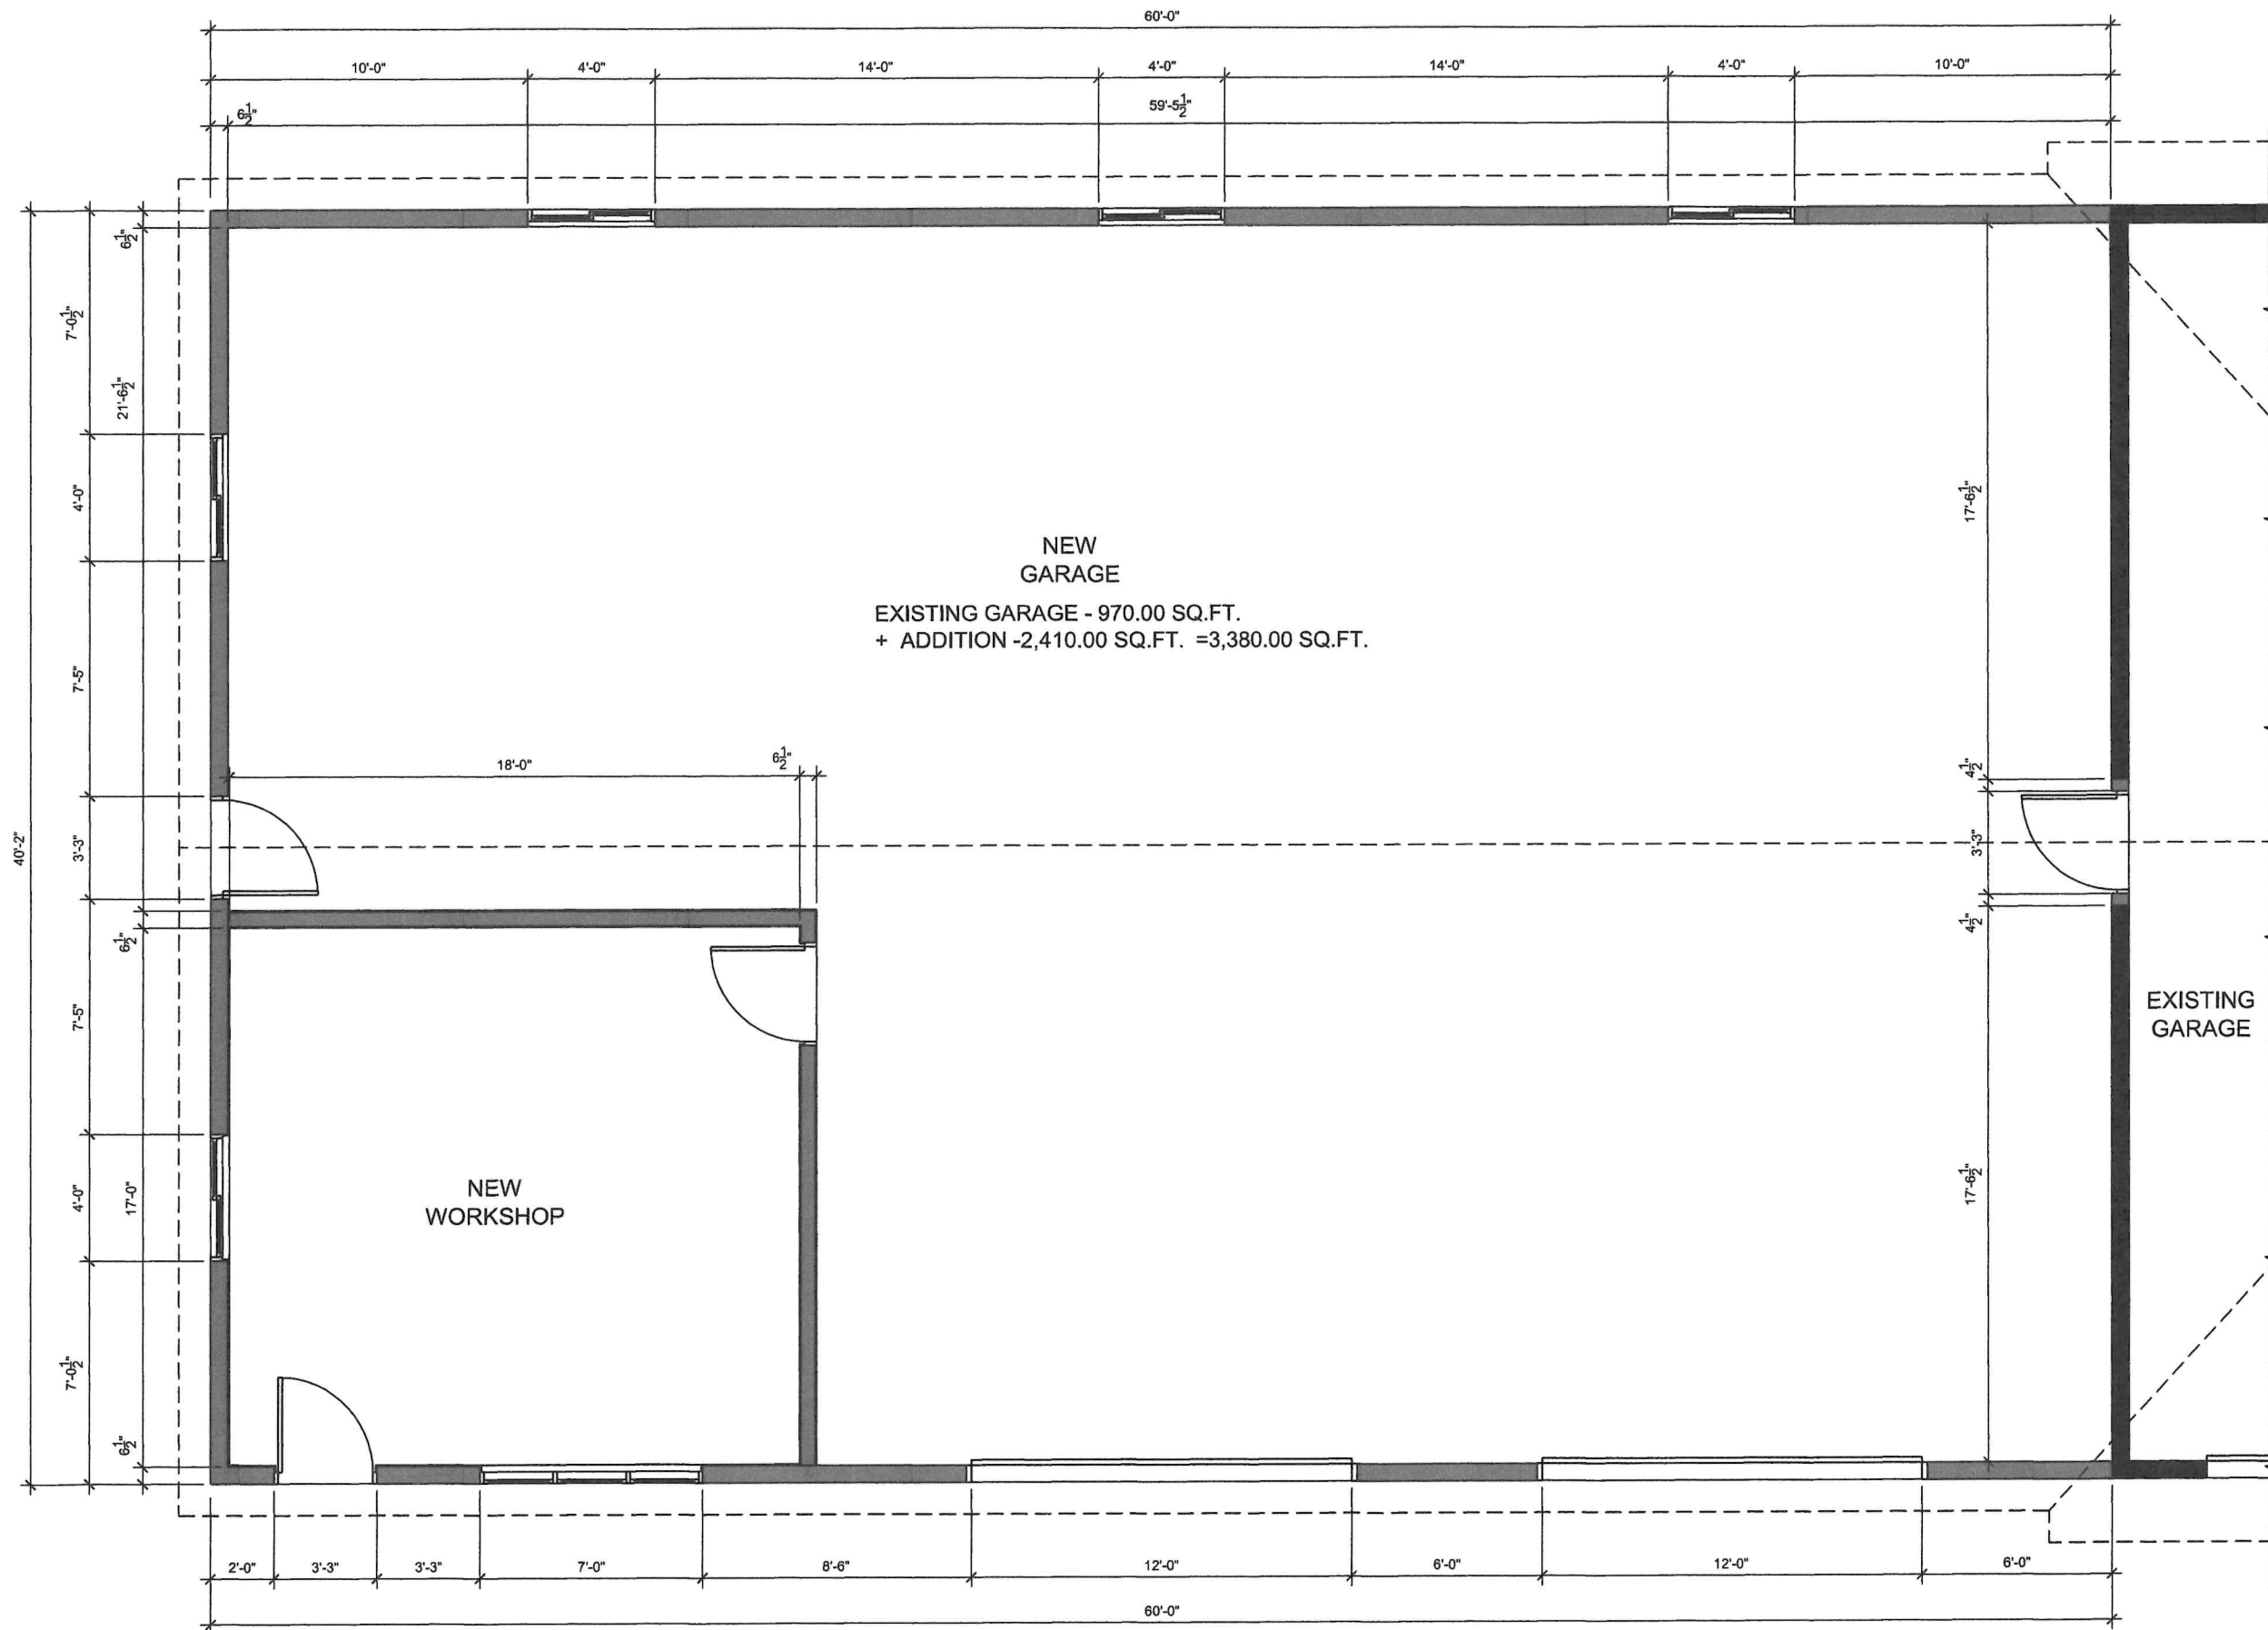

1 PARTIAL GROUND FLOOR PLAN
A101 SCALE: 3/16"=1'-0"

32 hollen street
trenton ontario
k8v 4g7

ISSUED	
DATE	ISSUED FOR
08/17/26	PRELIMINARY

trenton
drafting & design

PROJECT ADDRESS:
13 HOWARD CRESCENT
AMELIASBURGH
PRINCE EDWARD COUNTY

DRAWING TITLE:
PARTIAL GROUND
FLOOR PLAN

SCALE:
AS NOTED

DATE:
2026-09

DRAWING NUMBER:
A101