

ZONING: RR (RURAL RESIDENTIAL)
OS (OPEN SPACE)

RR LOT AREA: 45,941.00 SQ.FT. (4,268.02 SQ.M.)
OS LOT AREA: 16,107.00 SQ.FT. (1,496.38 SQ.M.)
TOTAL LOT AREA: 62,048.00 SQ.FT. (5,764.40 SQ.M.)


EXISTING DWELLING: 2,572.00 SQ.FT.

EXISTING GARAGE: 970.00 SQ.FT.
GARAGE ADDITION: 2,410.00 SQ.FT.
TOTAL GARAGE AREA: 3,380.00 SQ.FT. (314.00 S.M.) 7.3%

TOTAL COVERAGE: 5,952.00 SQ.FT. (552.95 S.M.) 12.9%

32 hollen street
trenton ontario
k8v 4g7

ISSUED
DATE 08/17/26 ISSUED FOR PRELIMINARY

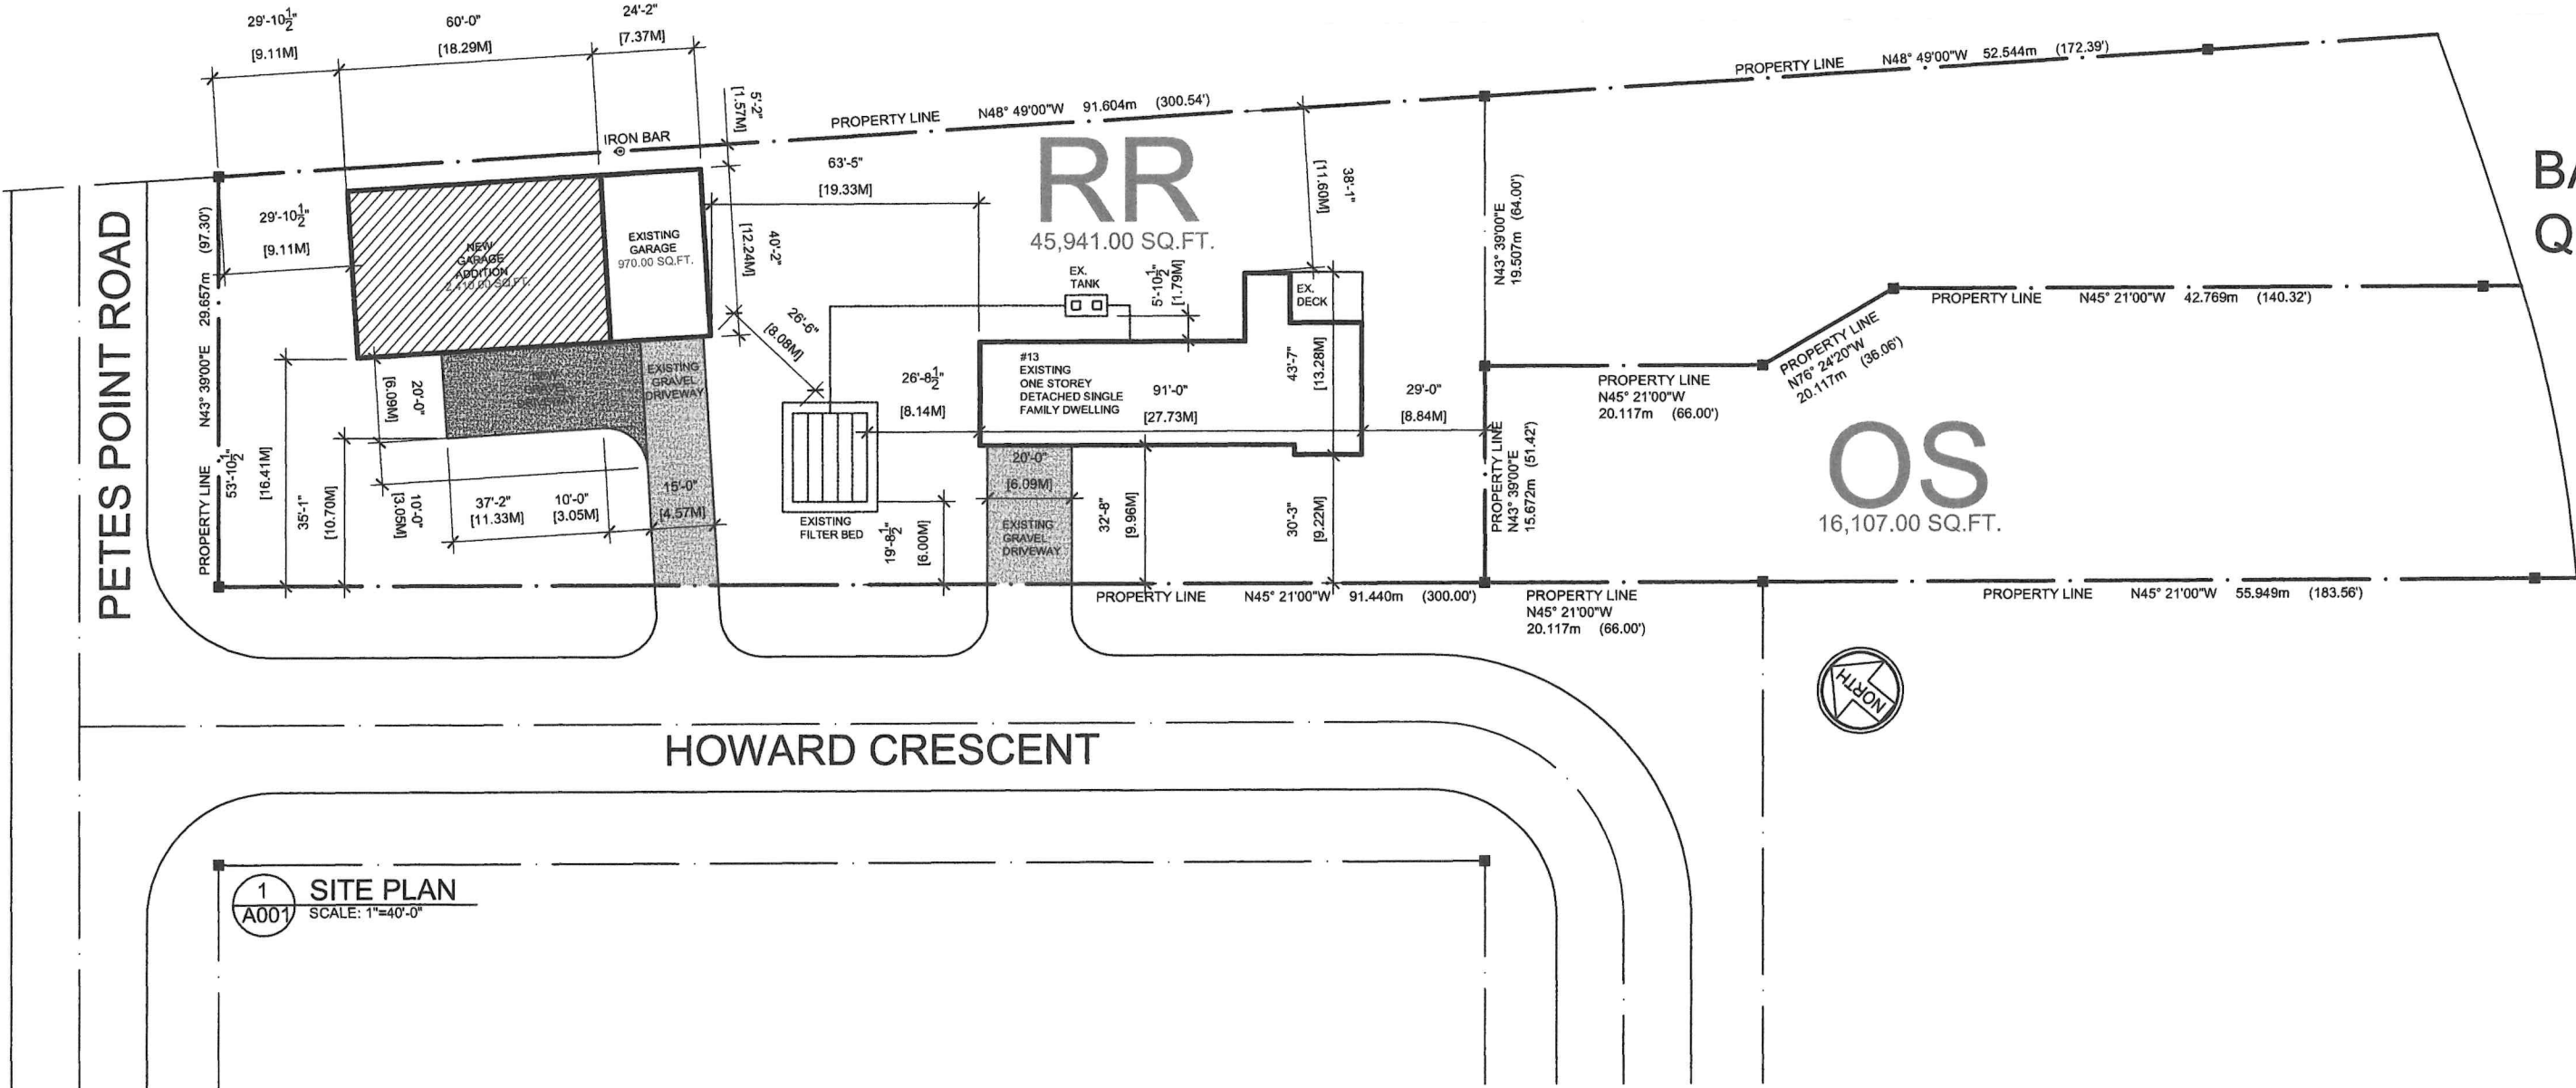

BAY OF QUINTE

trenton
drafting & design

PROJECT ADDRESS:
13 HOWARD CRESCENT
AMELIASBURGH
PRINCE EDWARD COUNTY

DRAWING TITLE:
SITE PLAN

SCALE:
AS NOTED

DATE:
2026-09

DRAWING NUMBER:
A001