


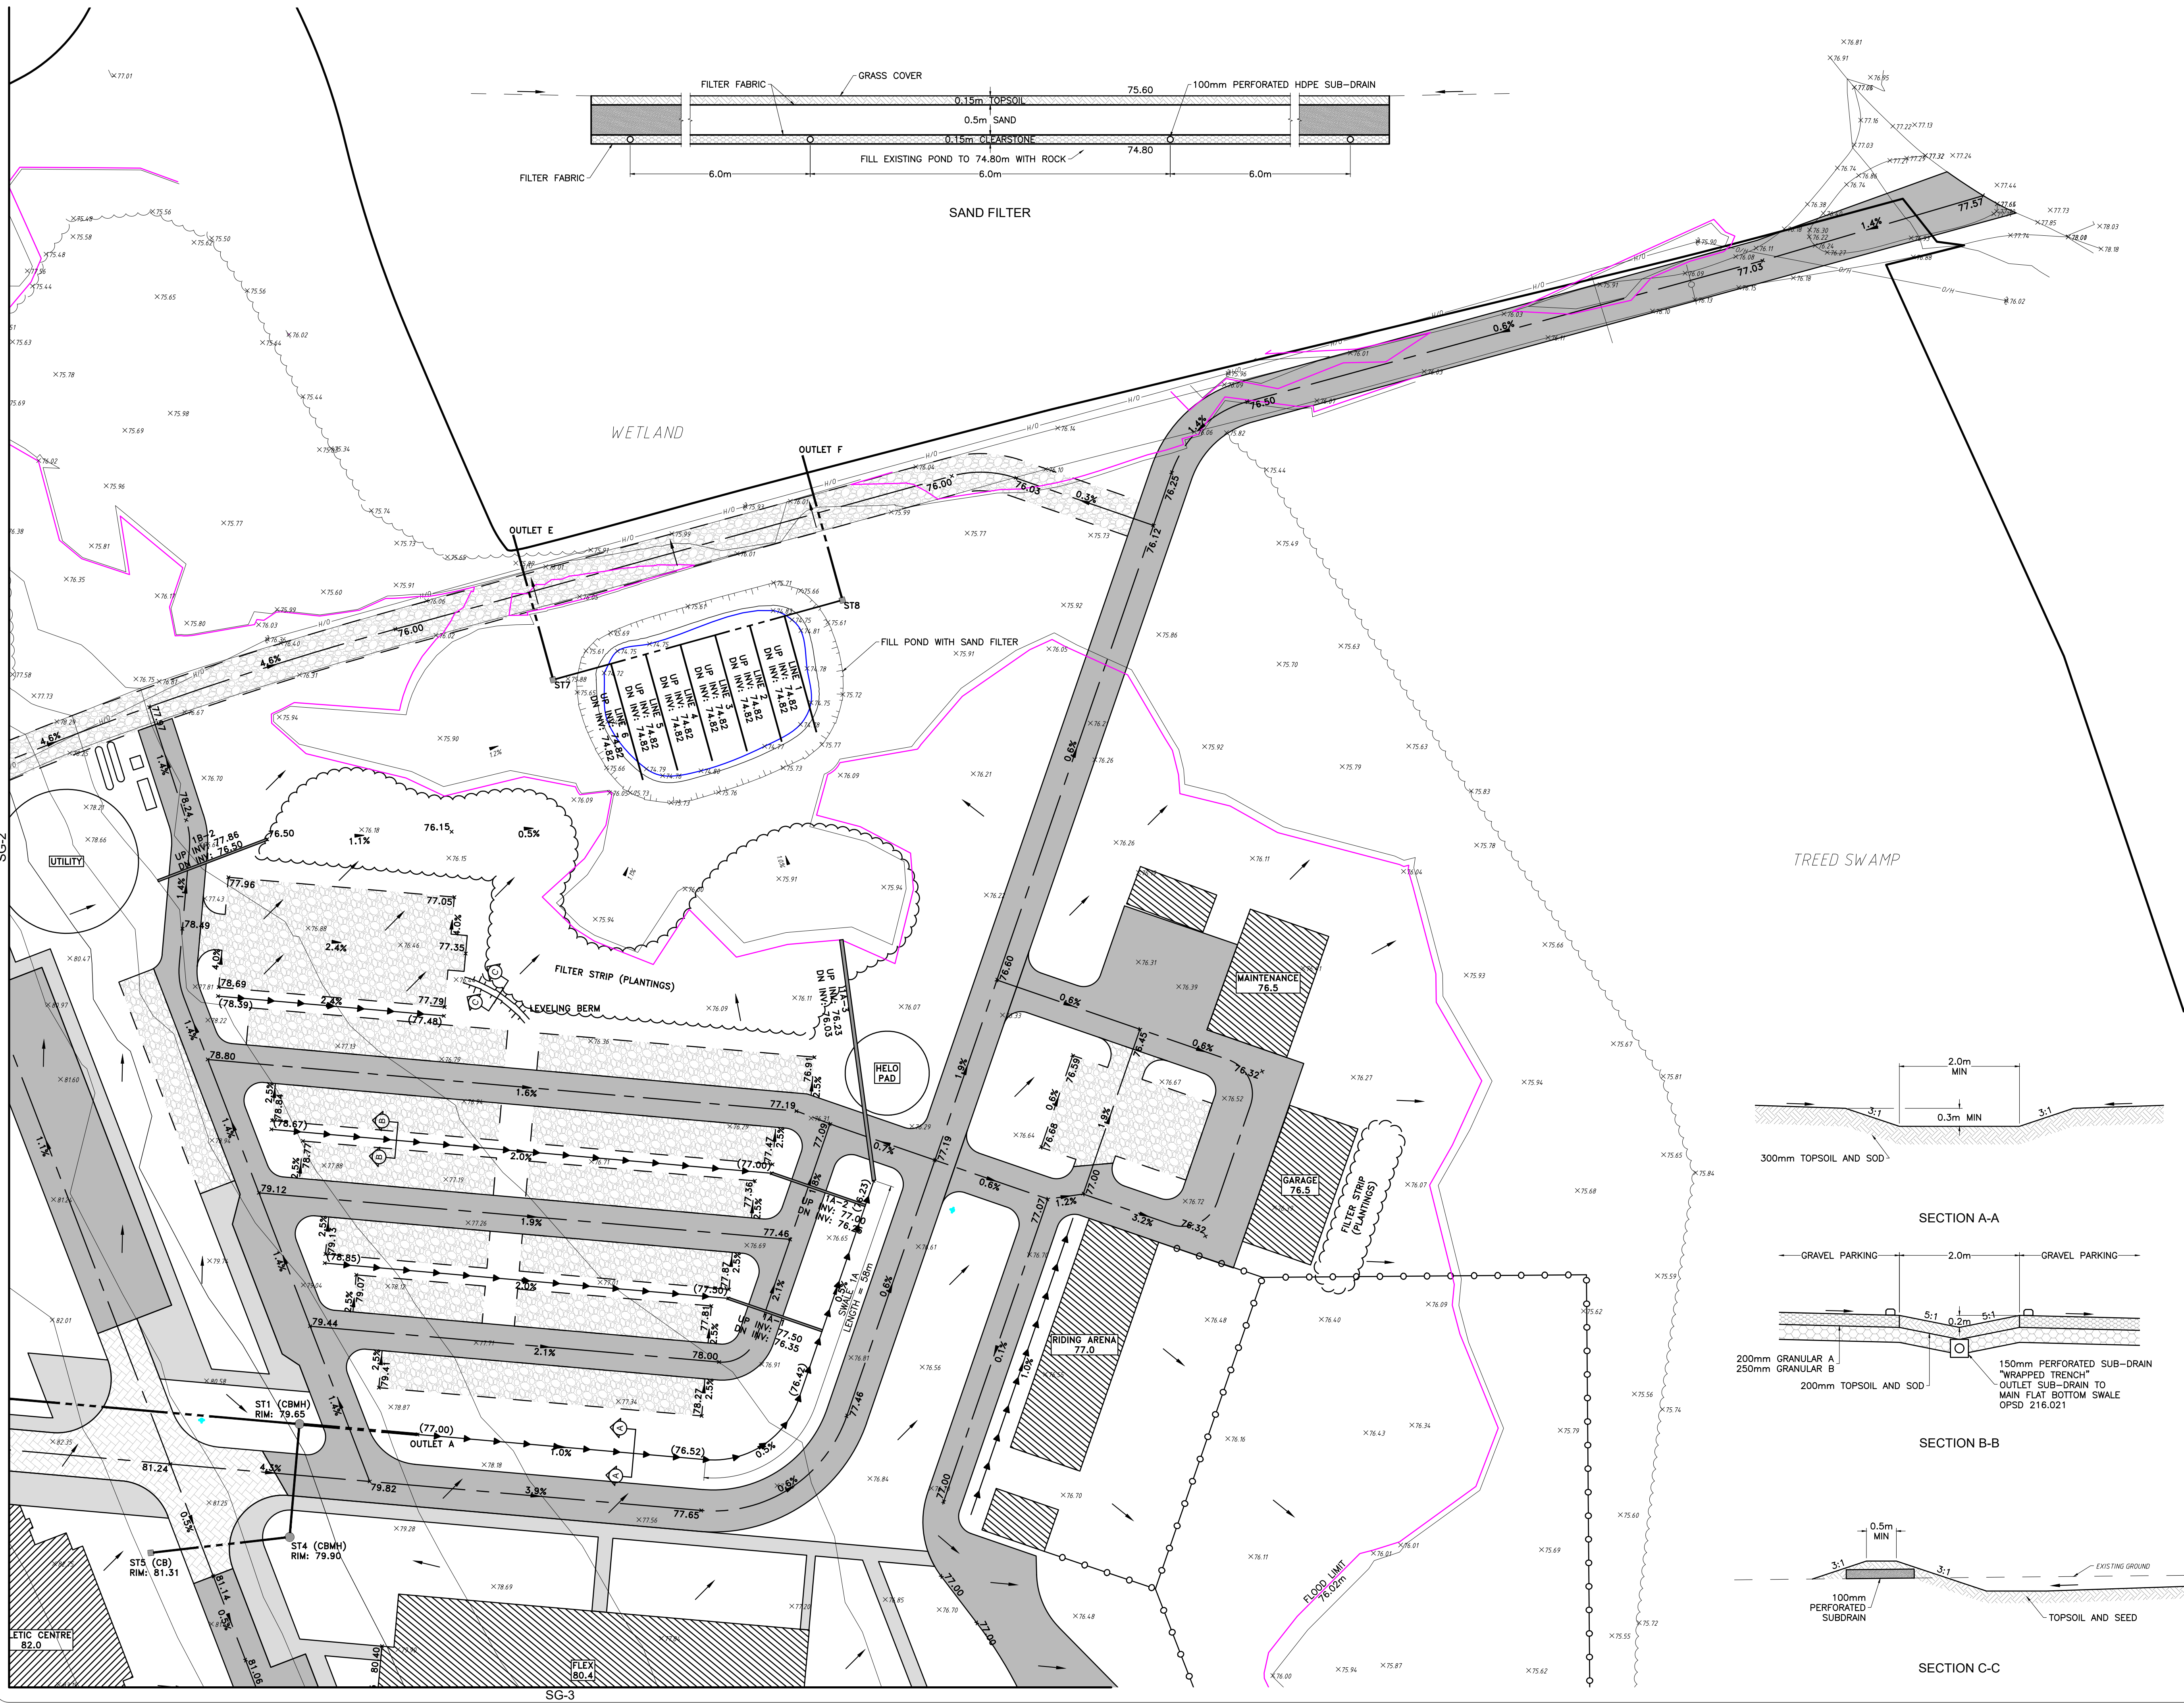

GENERAL NOTES:

- ALL INFORMATION TO BE VERIFIED ON SITE PRIOR TO COMMENCING ANY WORK. ANY DISCREPANCIES ARE TO BE REPORTED TO THE CONSULTANT IMMEDIATELY.
- ALL UTILITY LOCATIONS SHOWN ON THE DRAWINGS ARE APPROXIMATE. THE CONTRACTOR SHALL CONFIRM THE LOCATION ON SITE AND ASSUME ALL LIABILITY FOR DAMAGE TO ALL UTILITIES.
- EXCLUDING THE BENCHMARK AND DESCRIPTION PROVIDED FOR THIS PROJECT, NO OTHER ELEVATIONS ARE TO BE USED AS A REFERENCE ELEVATION FOR ANY PURPOSE.


METRIC NOTE:

- ALL DIMENSIONS SHOWN ARE IN METRES OR MILLIMETRES, UNLESS OTHERWISE NOTED.



GEOMETRIC NOTE:

- ALL SURVEY DATA SHOWN ON THIS DRAWING WAS RECORDED USING REAL-TIME KINETIC (RTK) GPS OBSERVATIONS IN REFERENCE TO UTM 18 NORTH COORDINATE SYSTEM.
- ALL ELEVATIONS ARE IN REFERENCE TO LOCAL DATUM MADS - GEODETIC MODEL HTZ.5 UNLESS DESCRIBED OTHERWISE.
- ** DRAWINGS ARE NOT TO BE SCALED **

REVISIONS			
NO.	DATE	DESCRIPTION	BY
0	08/15/2025	ISSUED FOR SITE PLAN APPROVAL	JH
1	02/02/2026	ISSUED FOR SITE PLAN APPROVAL	JH
2	06/01/2026	ISSUED FOR SITE PLAN APPROVAL	JH
3	06/18/2026	REVISED SITE PLAN	JH
4	07/06/2026	REVISED SITE PLAN	JH
5	08/18/2026	REVISED SITE PLAN	JH
6	10/21/2026	REVISED SITE PLAN	JH

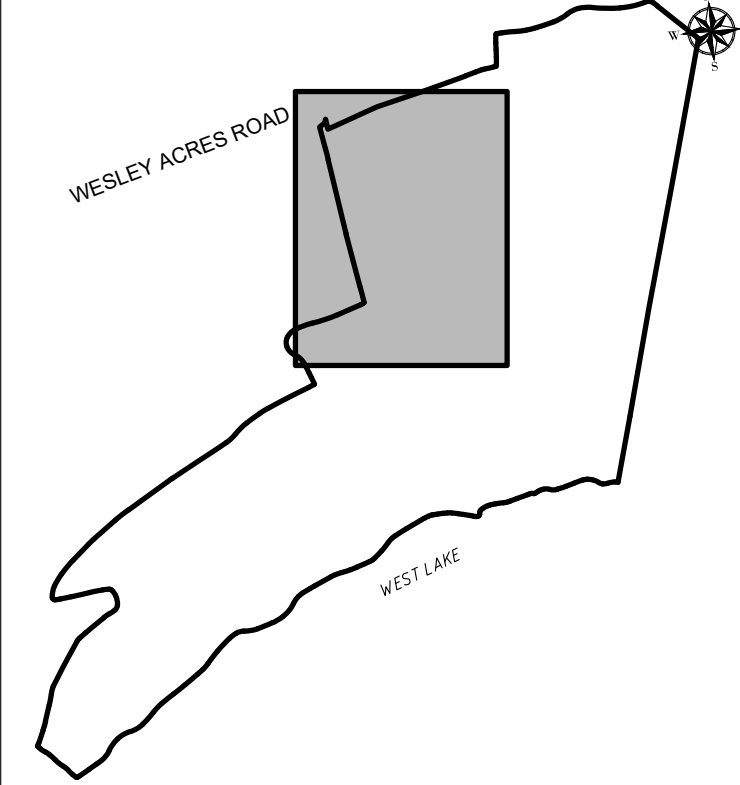

LEGEND		KEY PLAN	
	BUILDING		GRAVEL
	ASPHALT		PAVING STONES
	CONCRETE		SWALE
	VEGETATION/GARDEN		OVERLAND FLOW
	CULVERT		STORM SEWER
	STORM STRUCTURES		

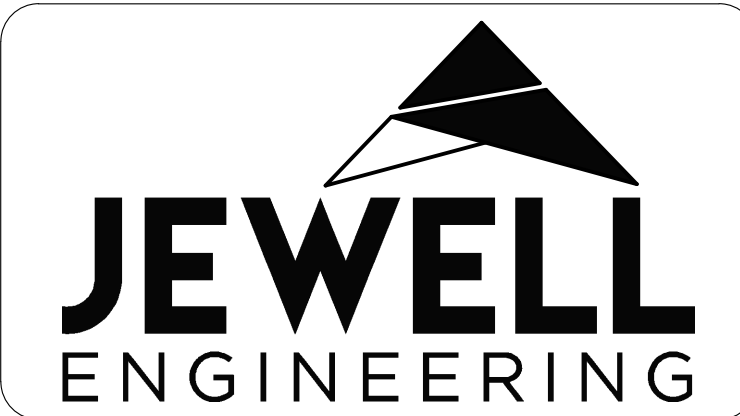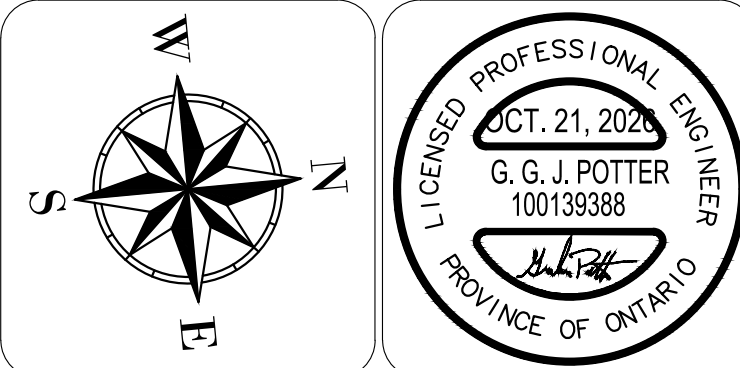


COPE GROUP
CAMPFIRE CIRCLE

THE COUNTY OF PRINCE EDWARD

SITE GRADING PLAN
1 of 4

DRAWN BY: JH PROJECT NO: 230-5322
DESIGNED BY: DATE: October 2026
CHECKED BY: GP SCALE: HORIZONTAL - 1:500
APPROVED BY: CONTRACT NO: VERTICAL - N/A
DRAWING NO: SG-1

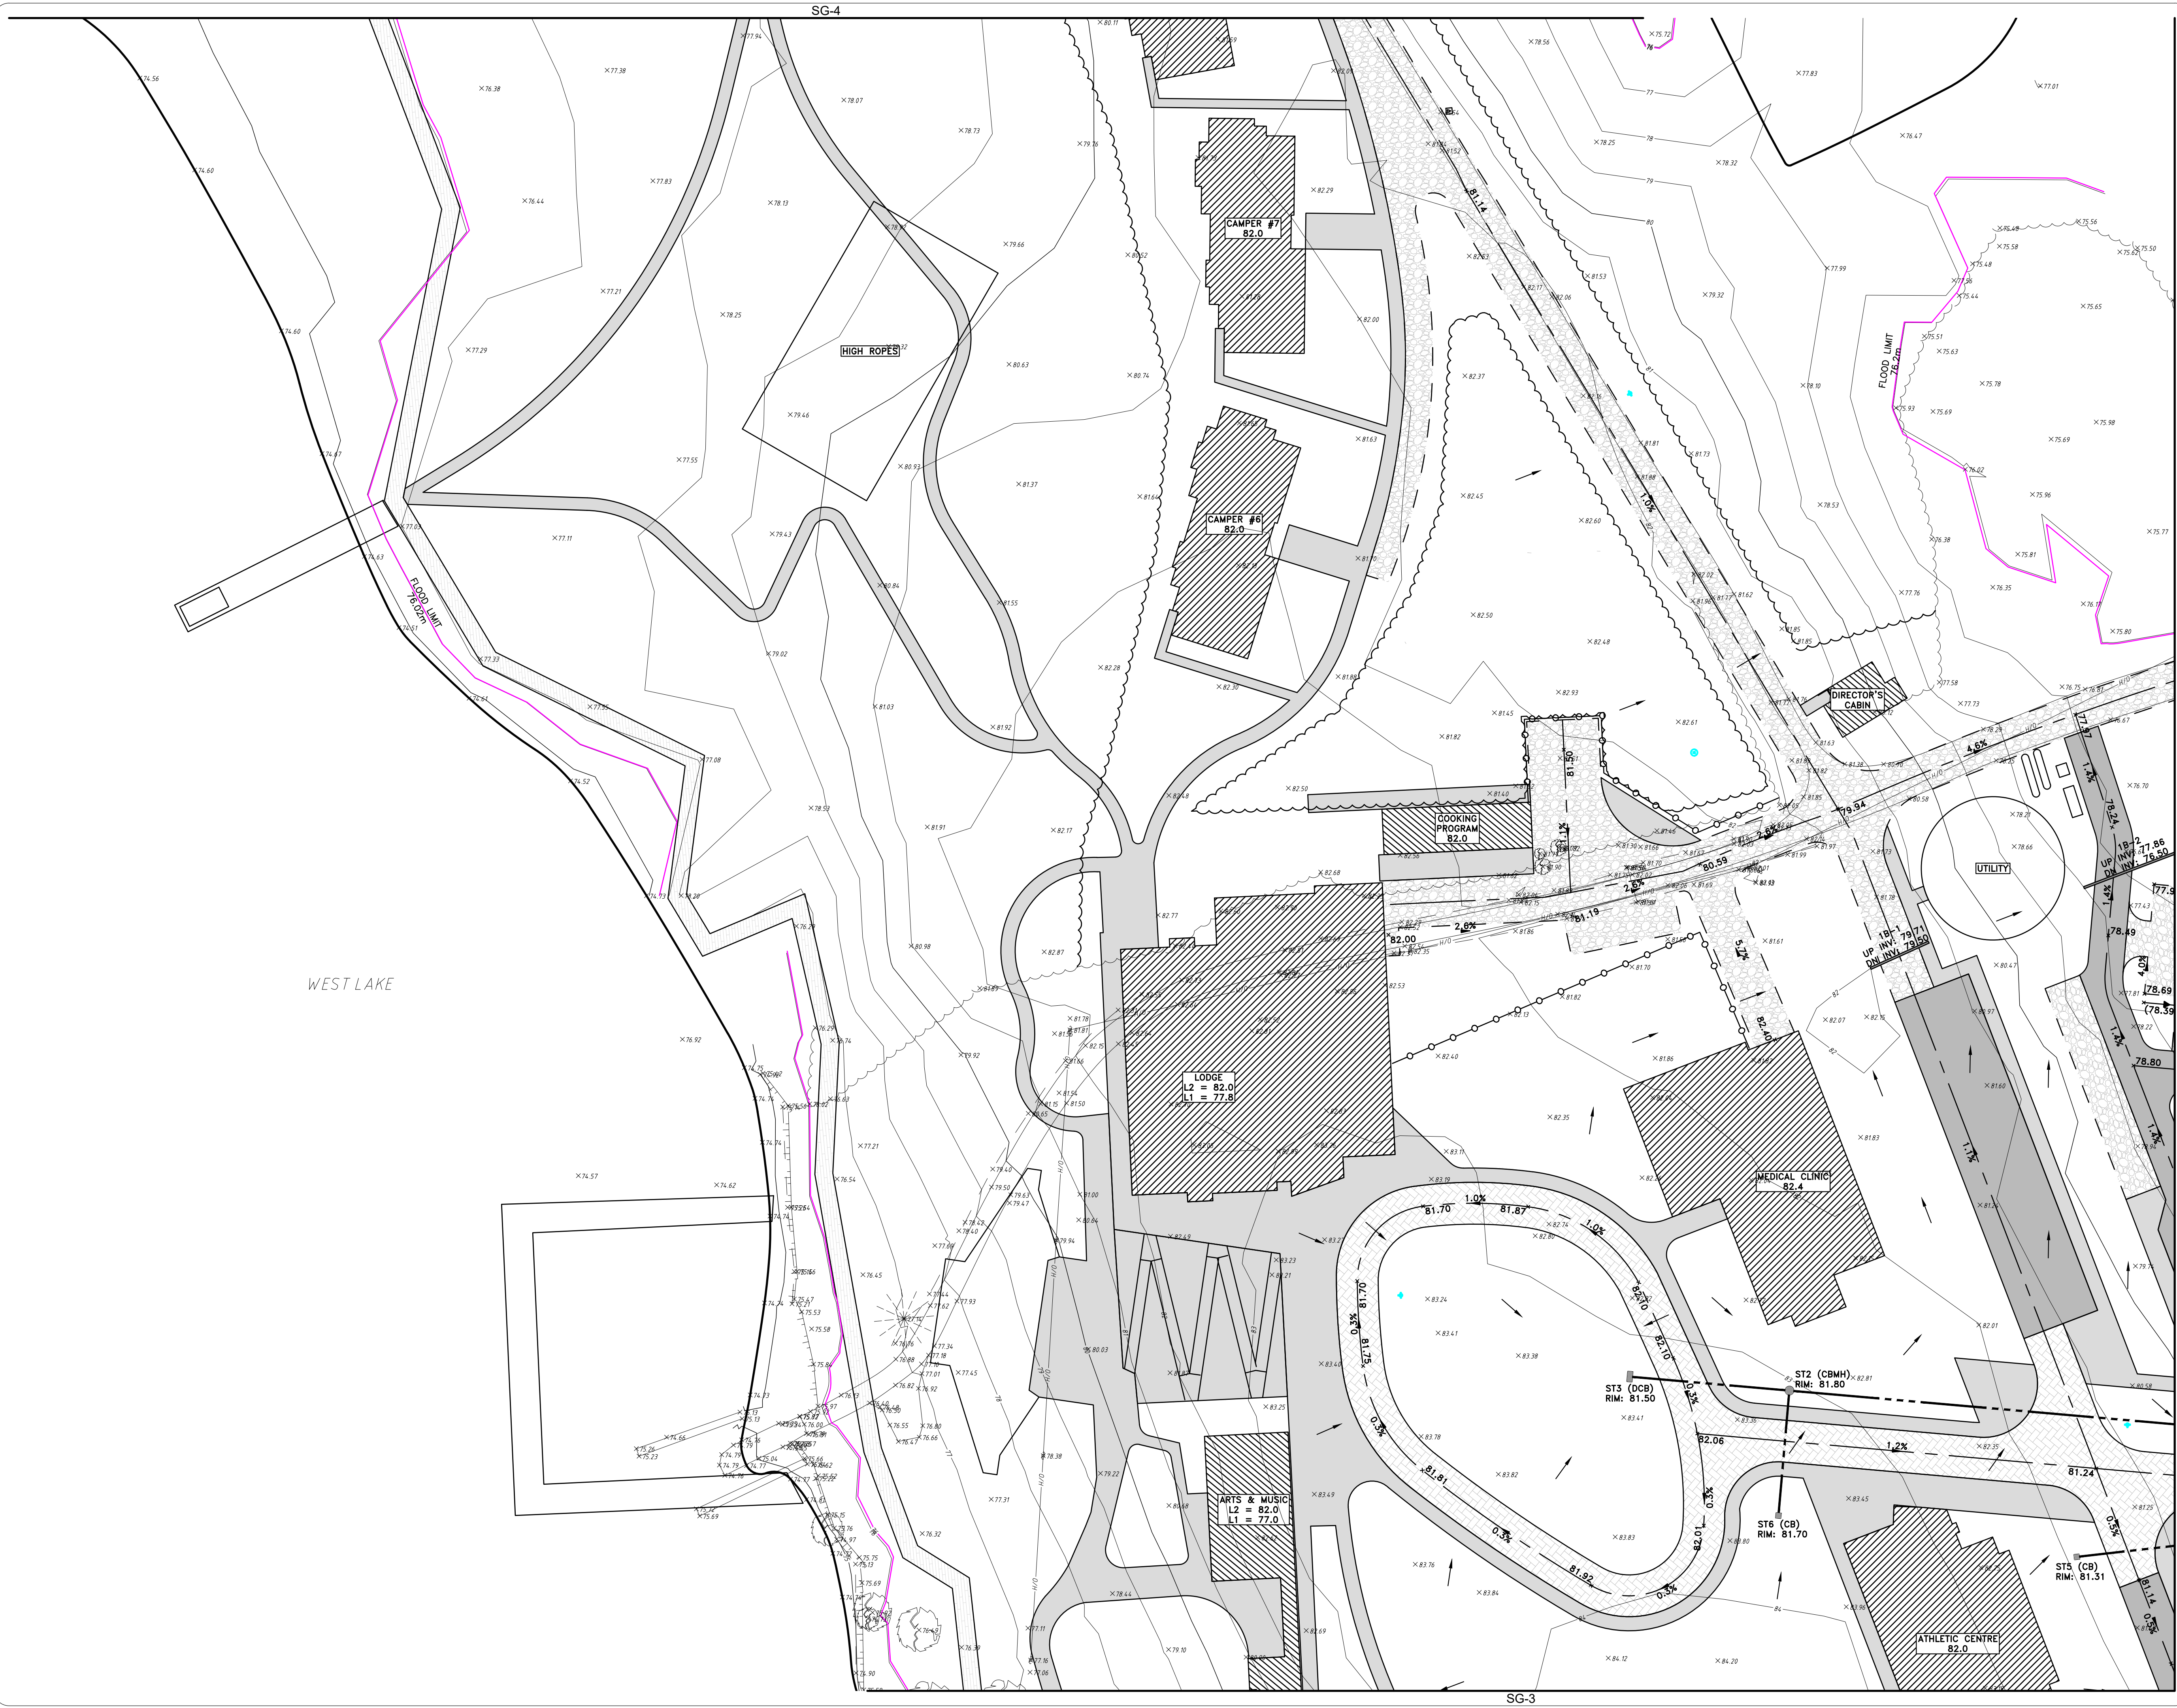

GENERAL NOTES:

- ALL INFORMATION TO BE VERIFIED ON SITE PRIOR TO COMMENCING ANY WORK. ANY DISCREPANCIES ARE TO BE REPORTED TO THE CONSULTANT IMMEDIATELY.
- ALL UTILITY LOCATIONS SHOWN ON THE DRAWINGS ARE APPROXIMATE. THE CONTRACTOR SHALL CONFIRM THE LOCATION ON SITE AND ASSUME ALL LIABILITY FOR DAMAGE TO ALL UTILITIES.
- EXCLUDING THE BENCHMARK AND DESCRIPTION PROVIDED FOR THIS PROJECT, NO OTHER ELEVATIONS ARE TO BE USED AS A REFERENCE ELEVATION FOR ANY PURPOSE.

METRIC NOTE:


- ALL DIMENSIONS SHOWN ARE IN METRES OR MILLIMETRES, UNLESS OTHERWISE NOTED.

GEOMETRIC NOTE:

- ALL SURVEY DATA SHOWN ON THIS DRAWING WAS RECORDED USING REAL-TIME KINETIC (RTK) GPS OBSERVATIONS IN REFERENCE TO UTM 18 NORTH COORDINATE SYSTEM.
- ALL ELEVATIONS ARE IN REFERENCE TO LOCAL DATUM MADS - GEODETIC MODEL HTF-2, UNLESS DESCRIBED OTHERWISE.

** DRAWINGS ARE NOT TO BE SCALED **

REVISIONS			
NO.	DATE	DESCRIPTION	BY
0	08/15/2025	ISSUED FOR SITE PLAN APPROVAL	JH
1	02/02/2026	ISSUED FOR SITE PLAN APPROVAL	JH
2	06/01/2026	ISSUED FOR SITE PLAN APPROVAL	JH
3	06/18/2026	REVISED SITE PLAN	JH
4	07/06/2026	REVISED SITE PLAN	JH
5	08/18/2026	REVISED SITE PLAN	JH
6	10/21/2026	REVISED SITE PLAN	JH

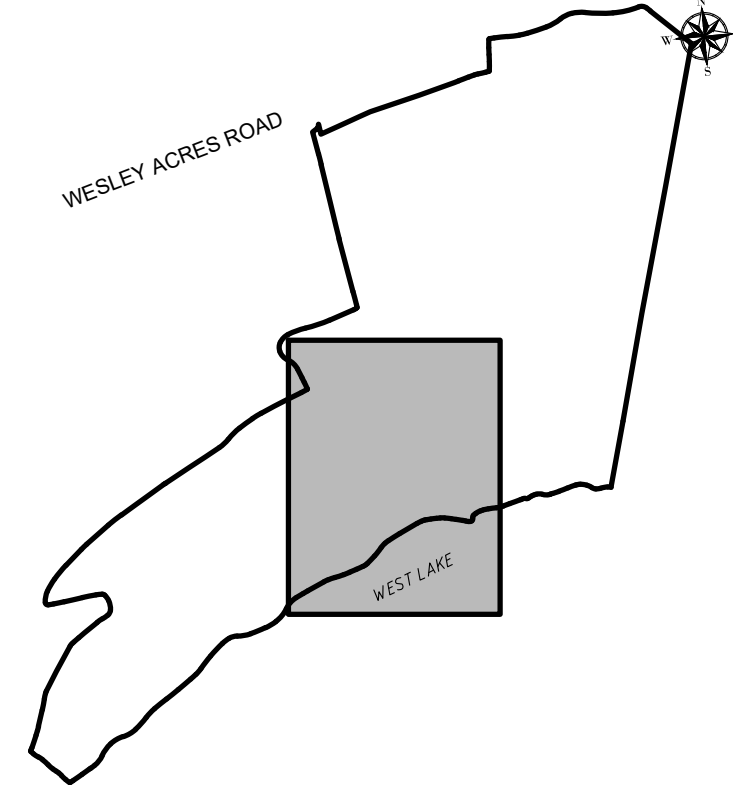

LEGEND

	BUILDING		GRAVEL
	ASPHALT		PAVING STONES
	CONCRETE		SWALE
	VEGETATION/GARDEN		
	OVERLAND FLOW		
	CULVERT		
	STORM SEWER		
	STORM STRUCTURES		

COMPASS ROSE

LICENSED PROFESSIONAL ENGINEER
OCT. 21, 2026
G. G. J. POTTER
100139388
PROVINCE OF ONTARIO


JEWELL
ENGINEERING

COPE GROUP
CAMPFIRE CIRCLE

THE COUNTY OF PRINCE EDWARD

SITE GRADING PLAN
2 of 4

DRAWN BY: JH	PROJECT NO: 230-5322
DESIGNED BY:	DATE: October 2026
CHECKED BY: GP	SCALE: HORIZONTAL - 1:500 VERTICAL - N/A
APPROVED BY:	CONTRACT NO:
	DRAWING NO: SG-2

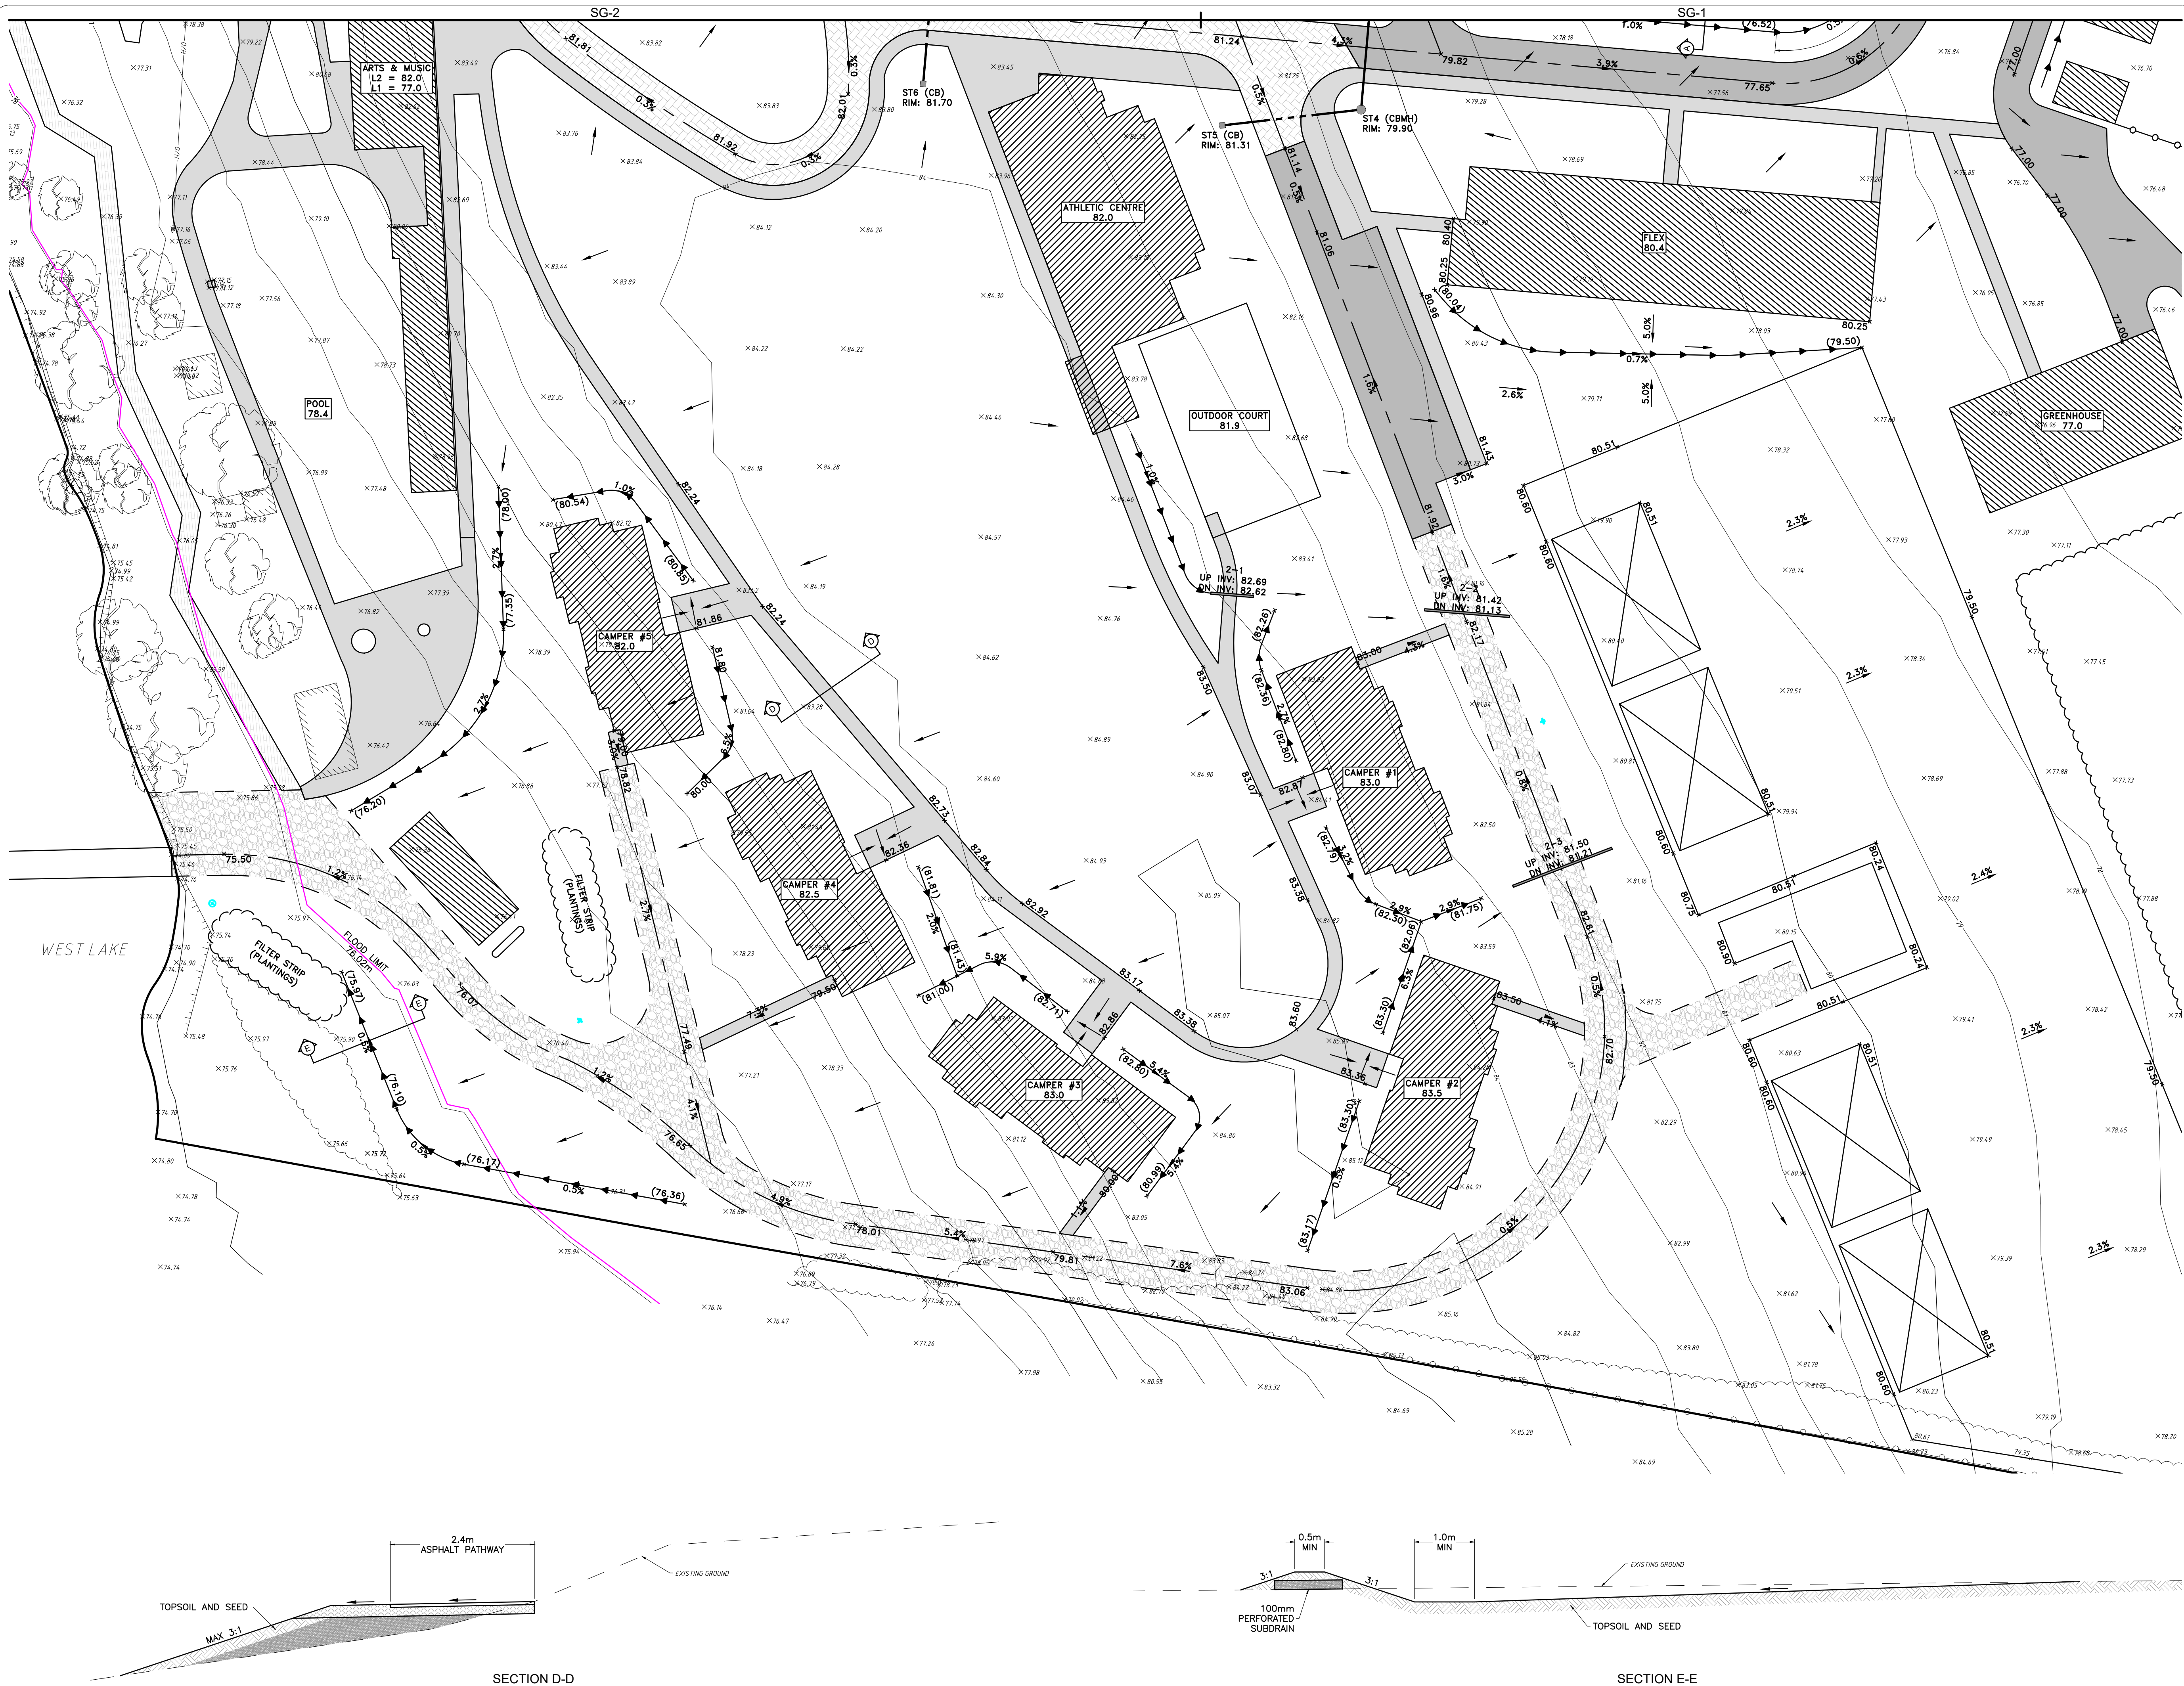


GENERAL NOTES:
- ALL INFORMATION TO BE VERIFIED ON SITE PRIOR TO COMMENCING ANY WORK. ANY DISCREPANCIES ARE TO BE REPORTED TO THE CONSULTANT IMMEDIATELY.
- ALL UTILITY LOCATIONS SHOWN ON THE DRAWINGS ARE APPROXIMATE. THE CONTRACTOR SHALL CONFIRM THE LOCATION ON SITE AND ASSUME ALL LIABILITY FOR DAMAGE TO ALL UTILITIES.
- EXCLUDING THE BENCHMARK AND DESCRIPTION PROVIDED FOR THIS PROJECT, NO OTHER ELEVATIONS ARE TO BE USED AS A REFERENCE ELEVATION FOR ANY PURPOSE.

METRIC NOTE:
- ALL DIMENSIONS SHOWN ARE IN METRES OR MILLIMETRES, UNLESS OTHERWISE NOTED.

GEOMETRIC NOTE:
- ALL SURVEY DATA SHOWN ON THIS DRAWING WAS RECORDED USING REAL-TIME KINETIC (RTK) GPS OBSERVATIONS IN REFERENCE TO UTM 18 NORTH COORDINATE SYSTEM.
- ALL ELEVATIONS ARE IN REFERENCE TO LOCAL DATUM MADS - GEODETIC MODEL HTF-2, UNLESS DESCRIBED OTHERWISE.

** DRAWINGS ARE NOT TO BE SCALED **

REVISIONS			
NO.	DATE	DESCRIPTION	BY
0	08/15/2025	ISSUED FOR SITE PLAN APPROVAL	JH
1	02/02/2026	ISSUED FOR SITE PLAN APPROVAL	JH
2	06/01/2026	ISSUED FOR SITE PLAN APPROVAL	JH
3	06/18/2026	REVISED SITE PLAN	JH
4	07/06/2026	REVISED SITE PLAN	JH
5	08/18/2026	REVISED SITE PLAN	JH
6	10/21/2026	REVISED SITE PLAN	JH

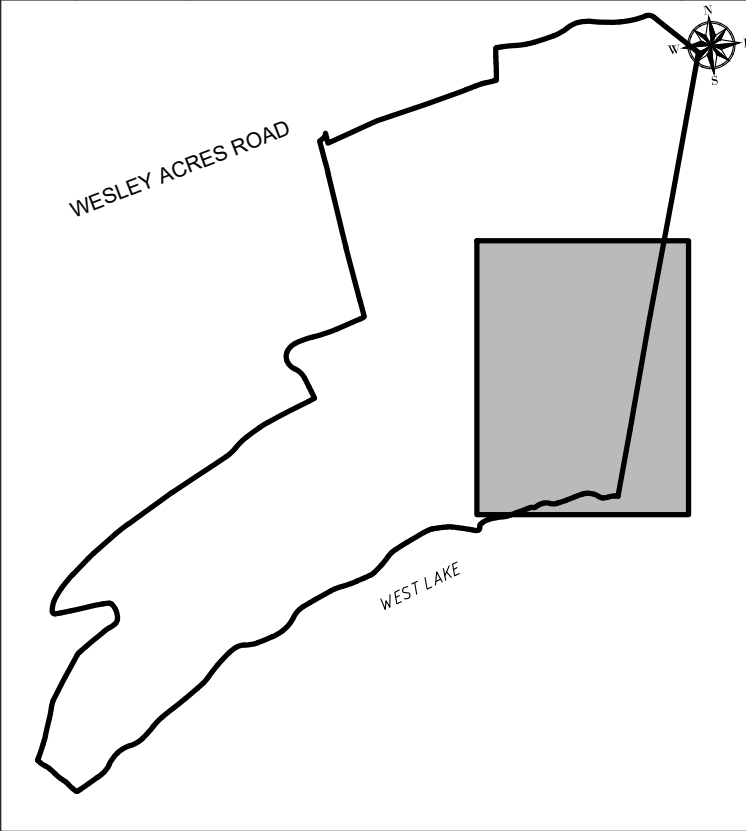

LEGEND

BUILDING

ASPHALT

CONCRETE

VEGETATION/GARDEN

OVERLAND FLOW

STORM SEWER

STORM STRUCTURES

GRAVEL

PAVING STONES

SWALE

CULVERT

KEY PLAN

LICENSED PROFESSIONAL ENGINEER

OCT. 21, 2026

G. G. J. POTTER

100139388

PROVINCE OF ONTARIO

JEWELL
ENGINEERING

COPE GROUP
CAMPFIRE CIRCLE

THE COUNTY OF PRINCE EDWARD

SITE GRADING PLAN


3 of 4

DRAWN BY: JH PROJECT NO: 230-5322

DESIGNED BY: DATE: October 2026

CHECKED BY: GP SCALE: HORIZONTAL - 1:500 VERTICAL - N/A

APPROVED BY: CONTRACT NO: DRAWING NO: SG-3

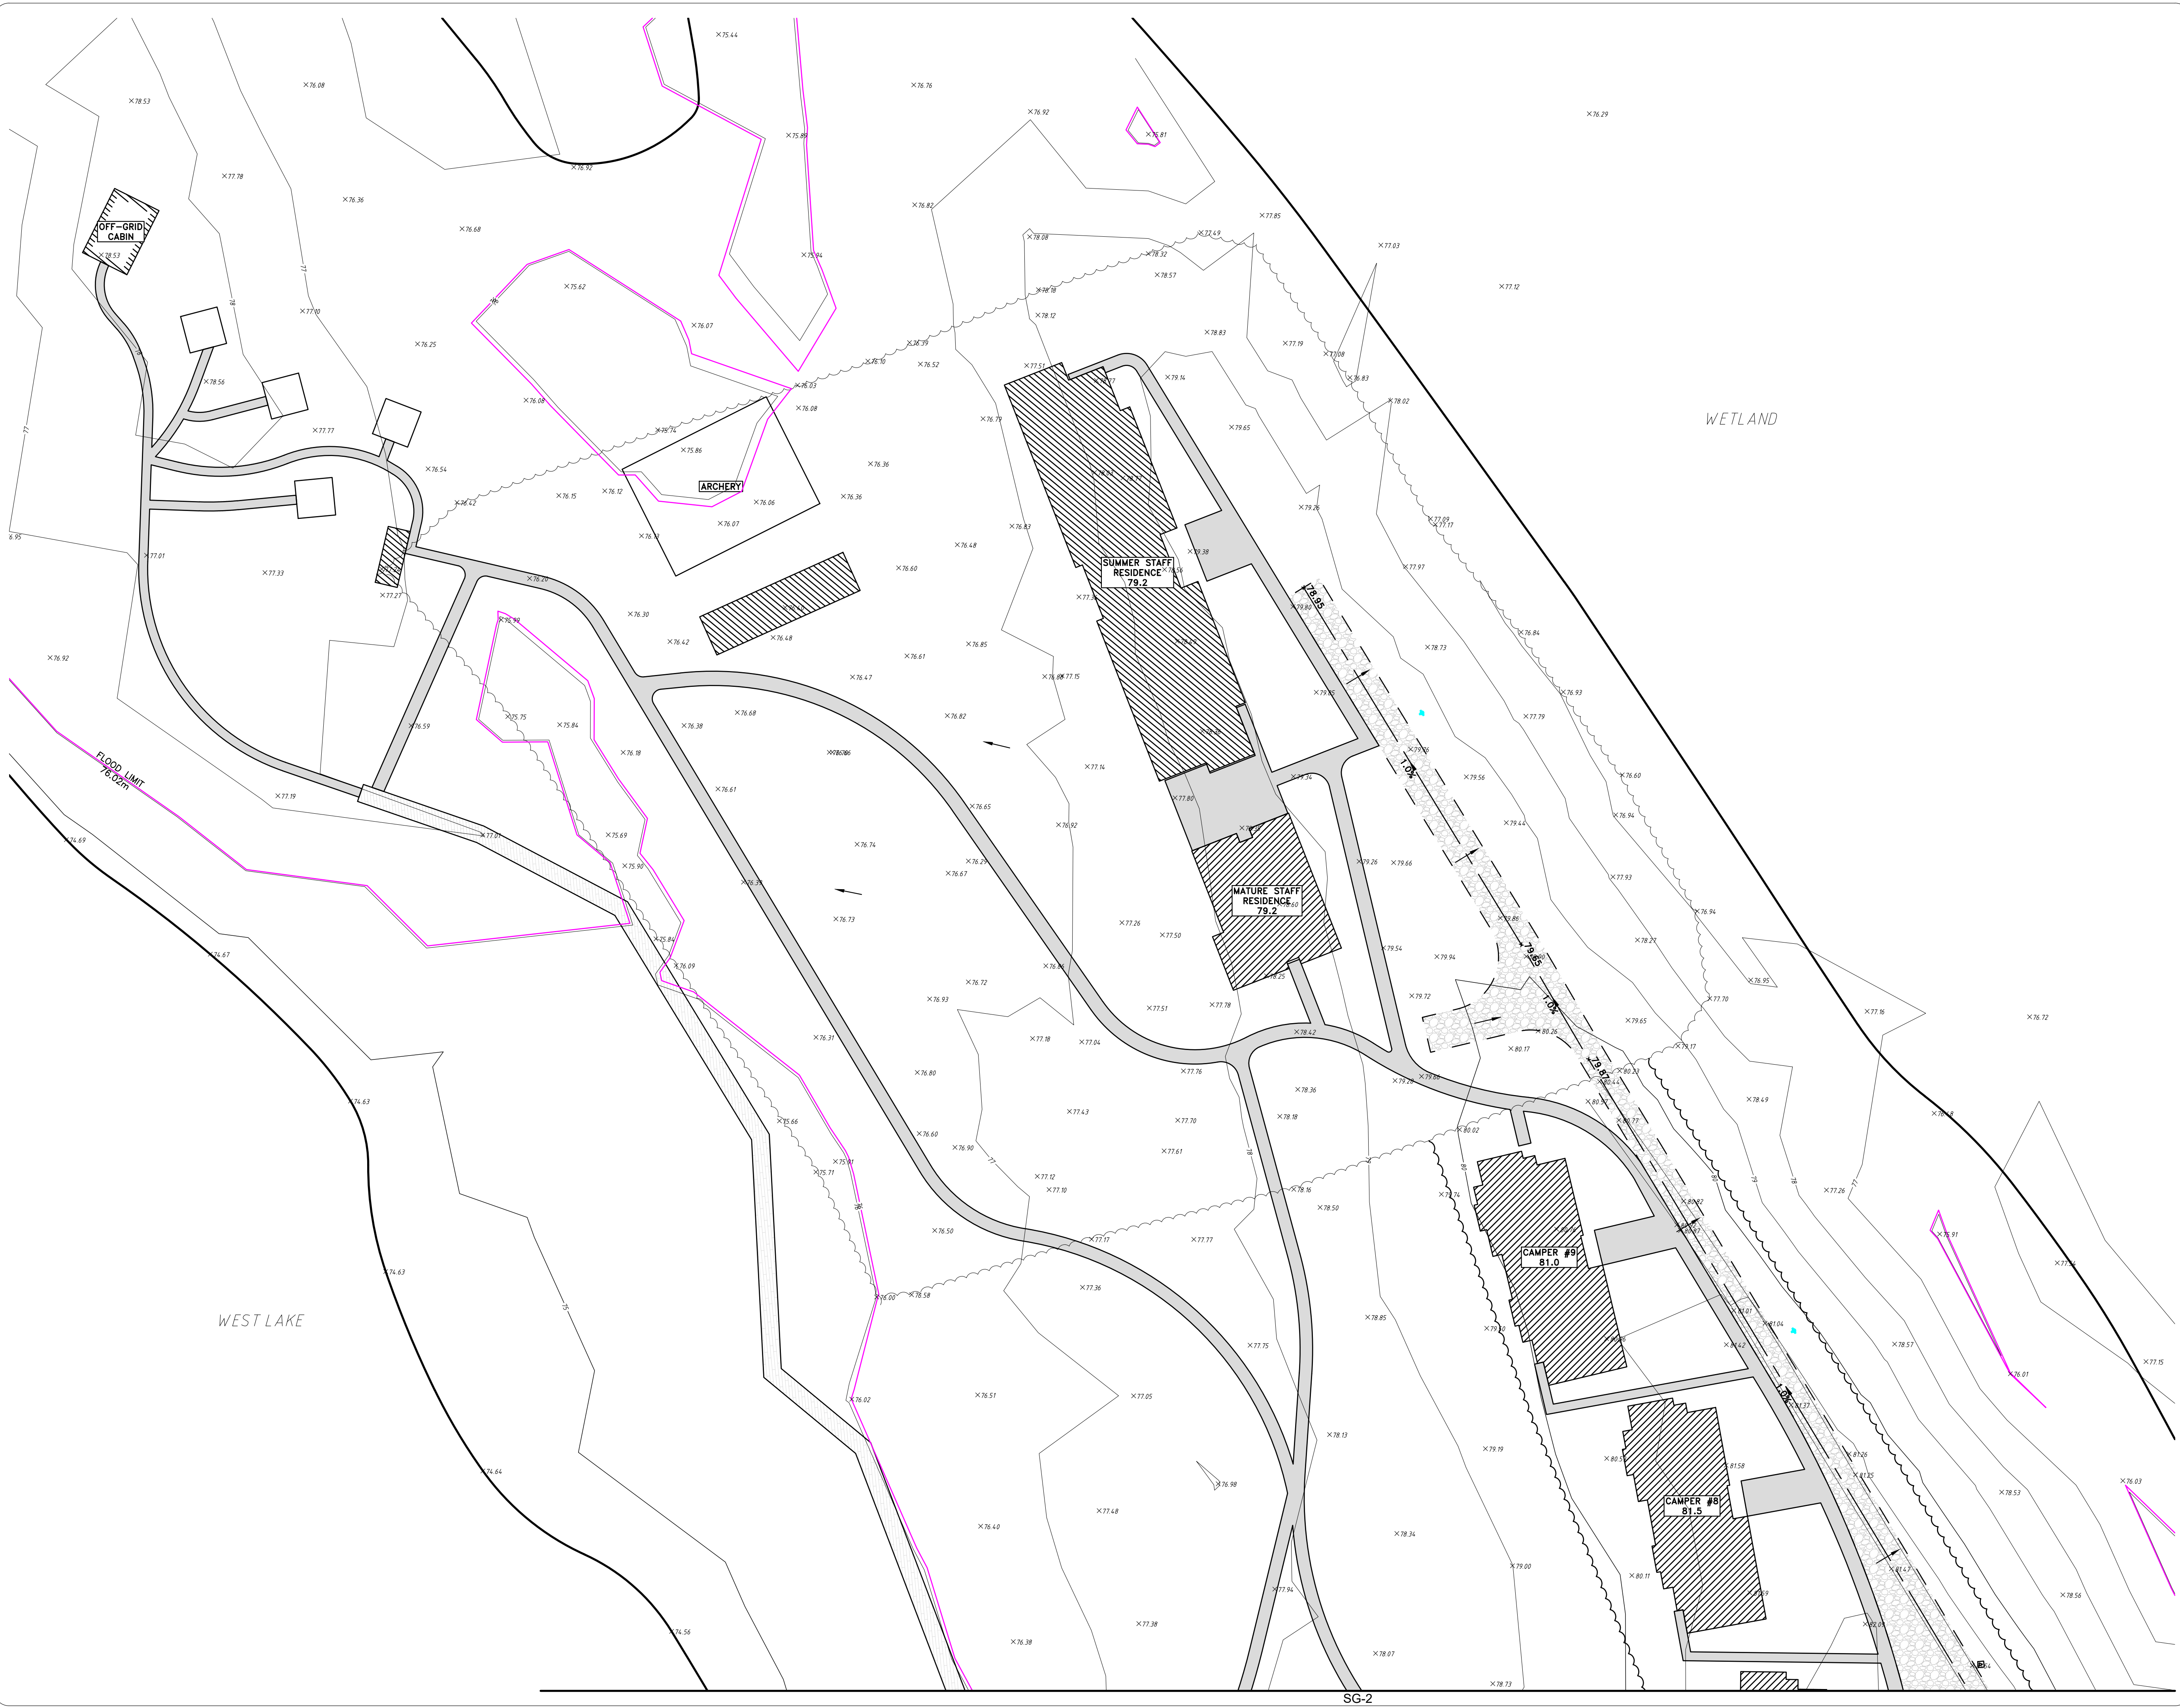

GENERAL NOTES:

- ALL INFORMATION TO BE VERIFIED ON SITE PRIOR TO COMMENCING ANY WORK. ANY DISCREPANCIES ARE TO BE REPORTED TO THE CONSULTANT IMMEDIATELY.
- ALL UTILITY LOCATIONS SHOWN ON THE DRAWINGS ARE APPROXIMATE. THE CONTRACTOR SHALL CONFIRM THE LOCATION ON SITE AND ASSUME ALL LIABILITY FOR DAMAGE TO ALL UTILITIES.
- EXCLUDING THE BENCHMARK AND DESCRIPTION PROVIDED FOR THIS PROJECT, NO OTHER ELEVATIONS ARE TO BE USED AS A REFERENCE ELEVATION FOR ANY PURPOSE.

METRIC NOTE:


- ALL DIMENSIONS SHOWN ARE IN METRES OR MILLIMETRES, UNLESS OTHERWISE NOTED.

GEOMETRIC NOTE:

- ALL SURVEY DATA SHOWN ON THIS DRAWING WAS RECORDED USING REAL-TIME KINETIC (RTK) GPS OBSERVATIONS IN REFERENCE TO UTM 18 NORTH COORDINATE SYSTEM.
- ALL ELEVATIONS ARE IN REFERENCE TO LOCAL DATUM NAD83 - GEODETIC MODEL HTF-2, UNLESS DESCRIBED OTHERWISE.

**** DRAWINGS ARE NOT TO BE SCALED ****

REVISIONS			
NO.	DATE	DESCRIPTION	BY
0	08/15/2025	ISSUED FOR SITE PLAN APPROVAL	JH
1	02/02/2026	ISSUED FOR SITE PLAN APPROVAL	JH
2	06/01/2026	ISSUED FOR SITE PLAN APPROVAL	JH
3	06/18/2026	REVISED SITE PLAN	JH
4	07/06/2026	REVISED SITE PLAN	JH
5	08/18/2026	REVISED SITE PLAN	JH
6	10/21/2026	REVISED SITE PLAN	JH

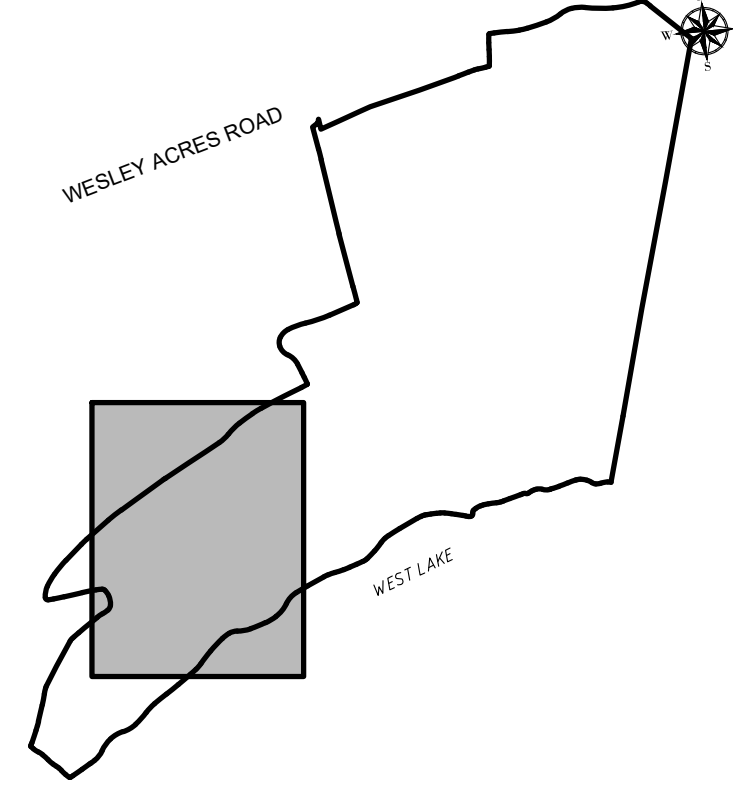


LEGEND

- BUILDING (hatched pattern)
- ASPHALT (solid grey)
- CONCRETE (dotted pattern)
- VEGETATION/GARDEN (wavy line)
- OVERLAND FLOW (dashed line with arrows)
- STORM SEWER (dashed line with cross-ticks)
- CULVERT (solid line with cross-ticks)
- STORM STRUCTURES (square with circle)

KEY PLAN

- GRAVEL (stippled pattern)
- PAVING STONES (cross-hatched pattern)
- SWALE (line with inward-pointing ticks)

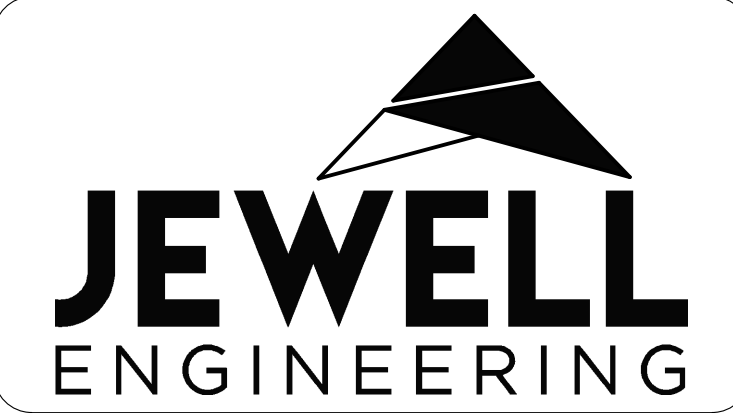

COPE GROUP
CAMPFIRE CIRCLE

THE COUNTY OF PRINCE EDWARD

SITE GRADING PLAN
4 of 4

DRAWN BY: JH	PROJECT NO: 230-5322
DESIGNED BY:	DATE: October 2026
CHECKED BY: GP	SCALE: HORIZONTAL - 1:500 VERTICAL - N/A
APPROVED BY:	CONTRACT NO:
	DRAWING NO: SG-4