



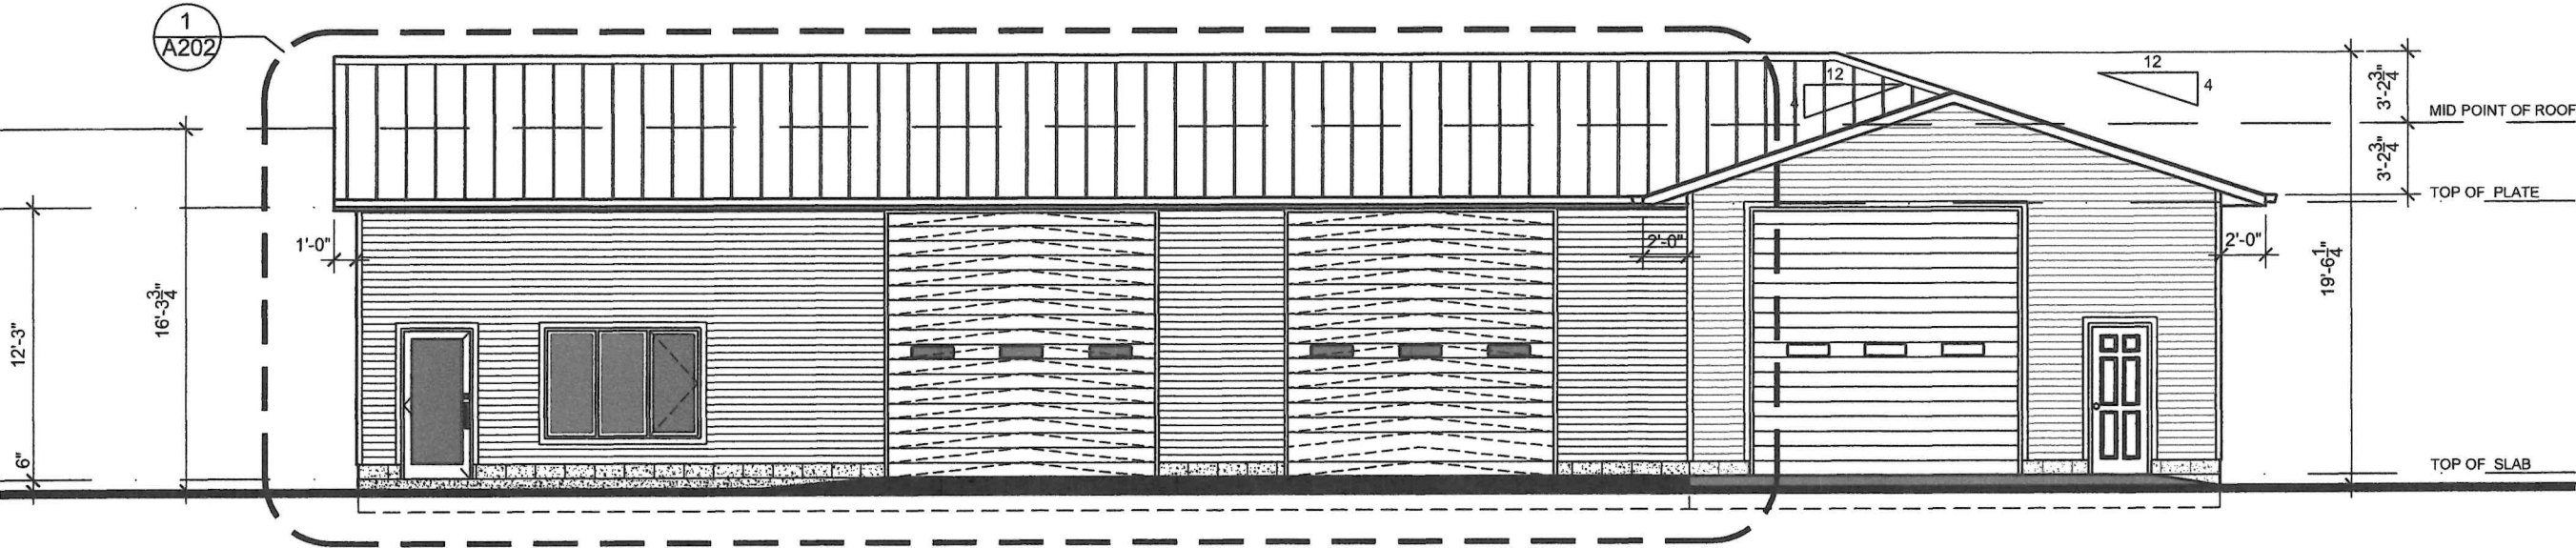

1 WEST ELEVATION (FRONT)
A200 SCALE: 3/16"=1'-0"

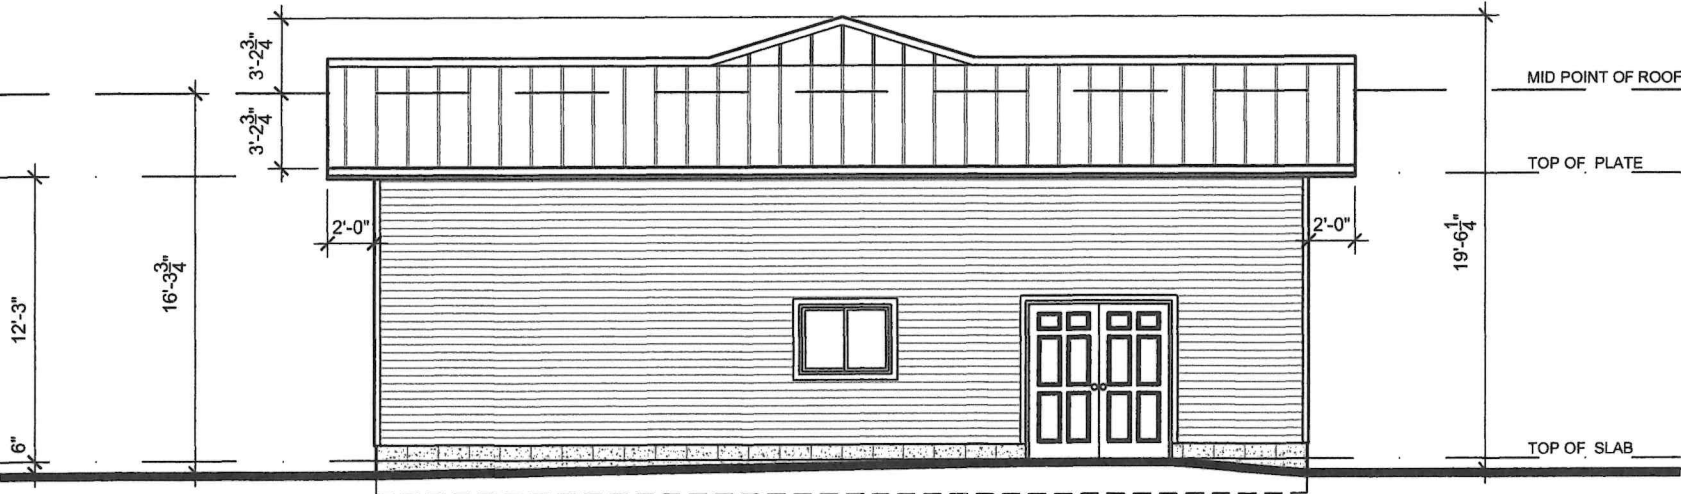

2 SOUTH ELEVATION (SIDE)
A200 SCALE: 3/16"=1'-0"

trenton
drafting & design

PROJECT ADDRESS:
13 HOWARD CRESCENT
AMELIASBURGH
PRINCE EDWARD COUNTY

DRAWING TITLE:
WEST & SOUTH
ELEVATIONS

SCALE:
AS NOTED

DATE:
2026-09

DRAWING NUMBER:
A200