11 MACSTEVEN DR.
SITE PLAN

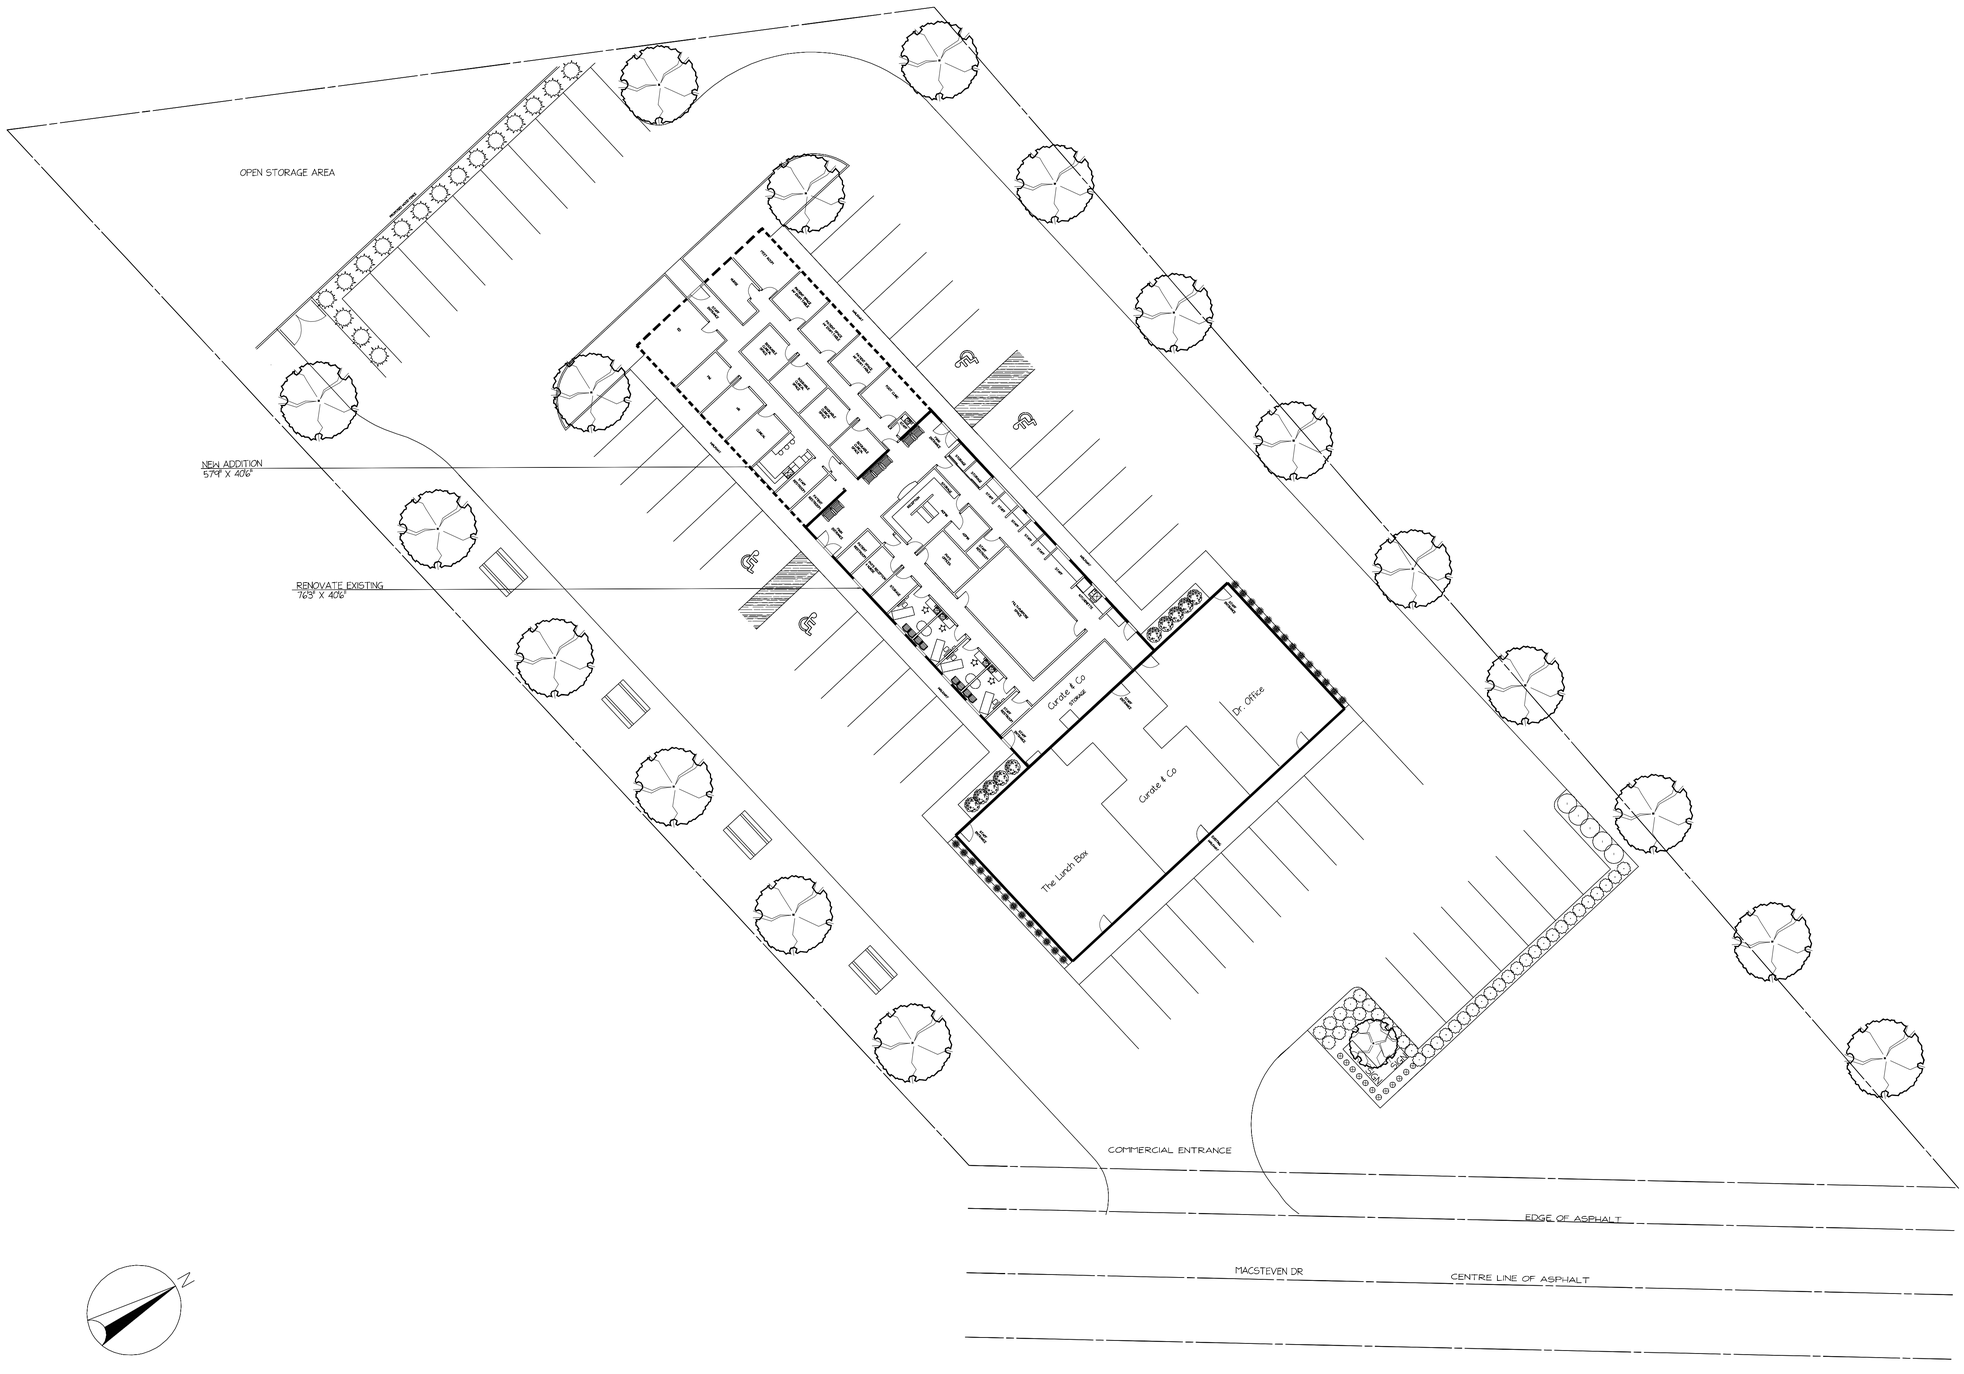

NOTES

LOT SIZE	60,314.58 sq.ft
EXISTING BUILDING	6545 sq.ft
NEW ADDITION	2280 sq.ft
PARKING SPOTS	43
ACCESSIBLE PARKING SPOTS	6

No.	Date	Description
1	25/07/24	FOR CLIENT APPROVALS

REVISIONS

SITE PLAN
11 MACSTEVEN DR

11 MACSTEVEN DR
PICTON
ON

SCALE:	1:200
DRAWN BY:	T. JONES
CHECKED BY:	
DATE:	OCT 25 2024
DATE OF PRINT:	

PROJECT NO.

SHEET NO.
SP-1.1

Powered by DynaSCAPE®