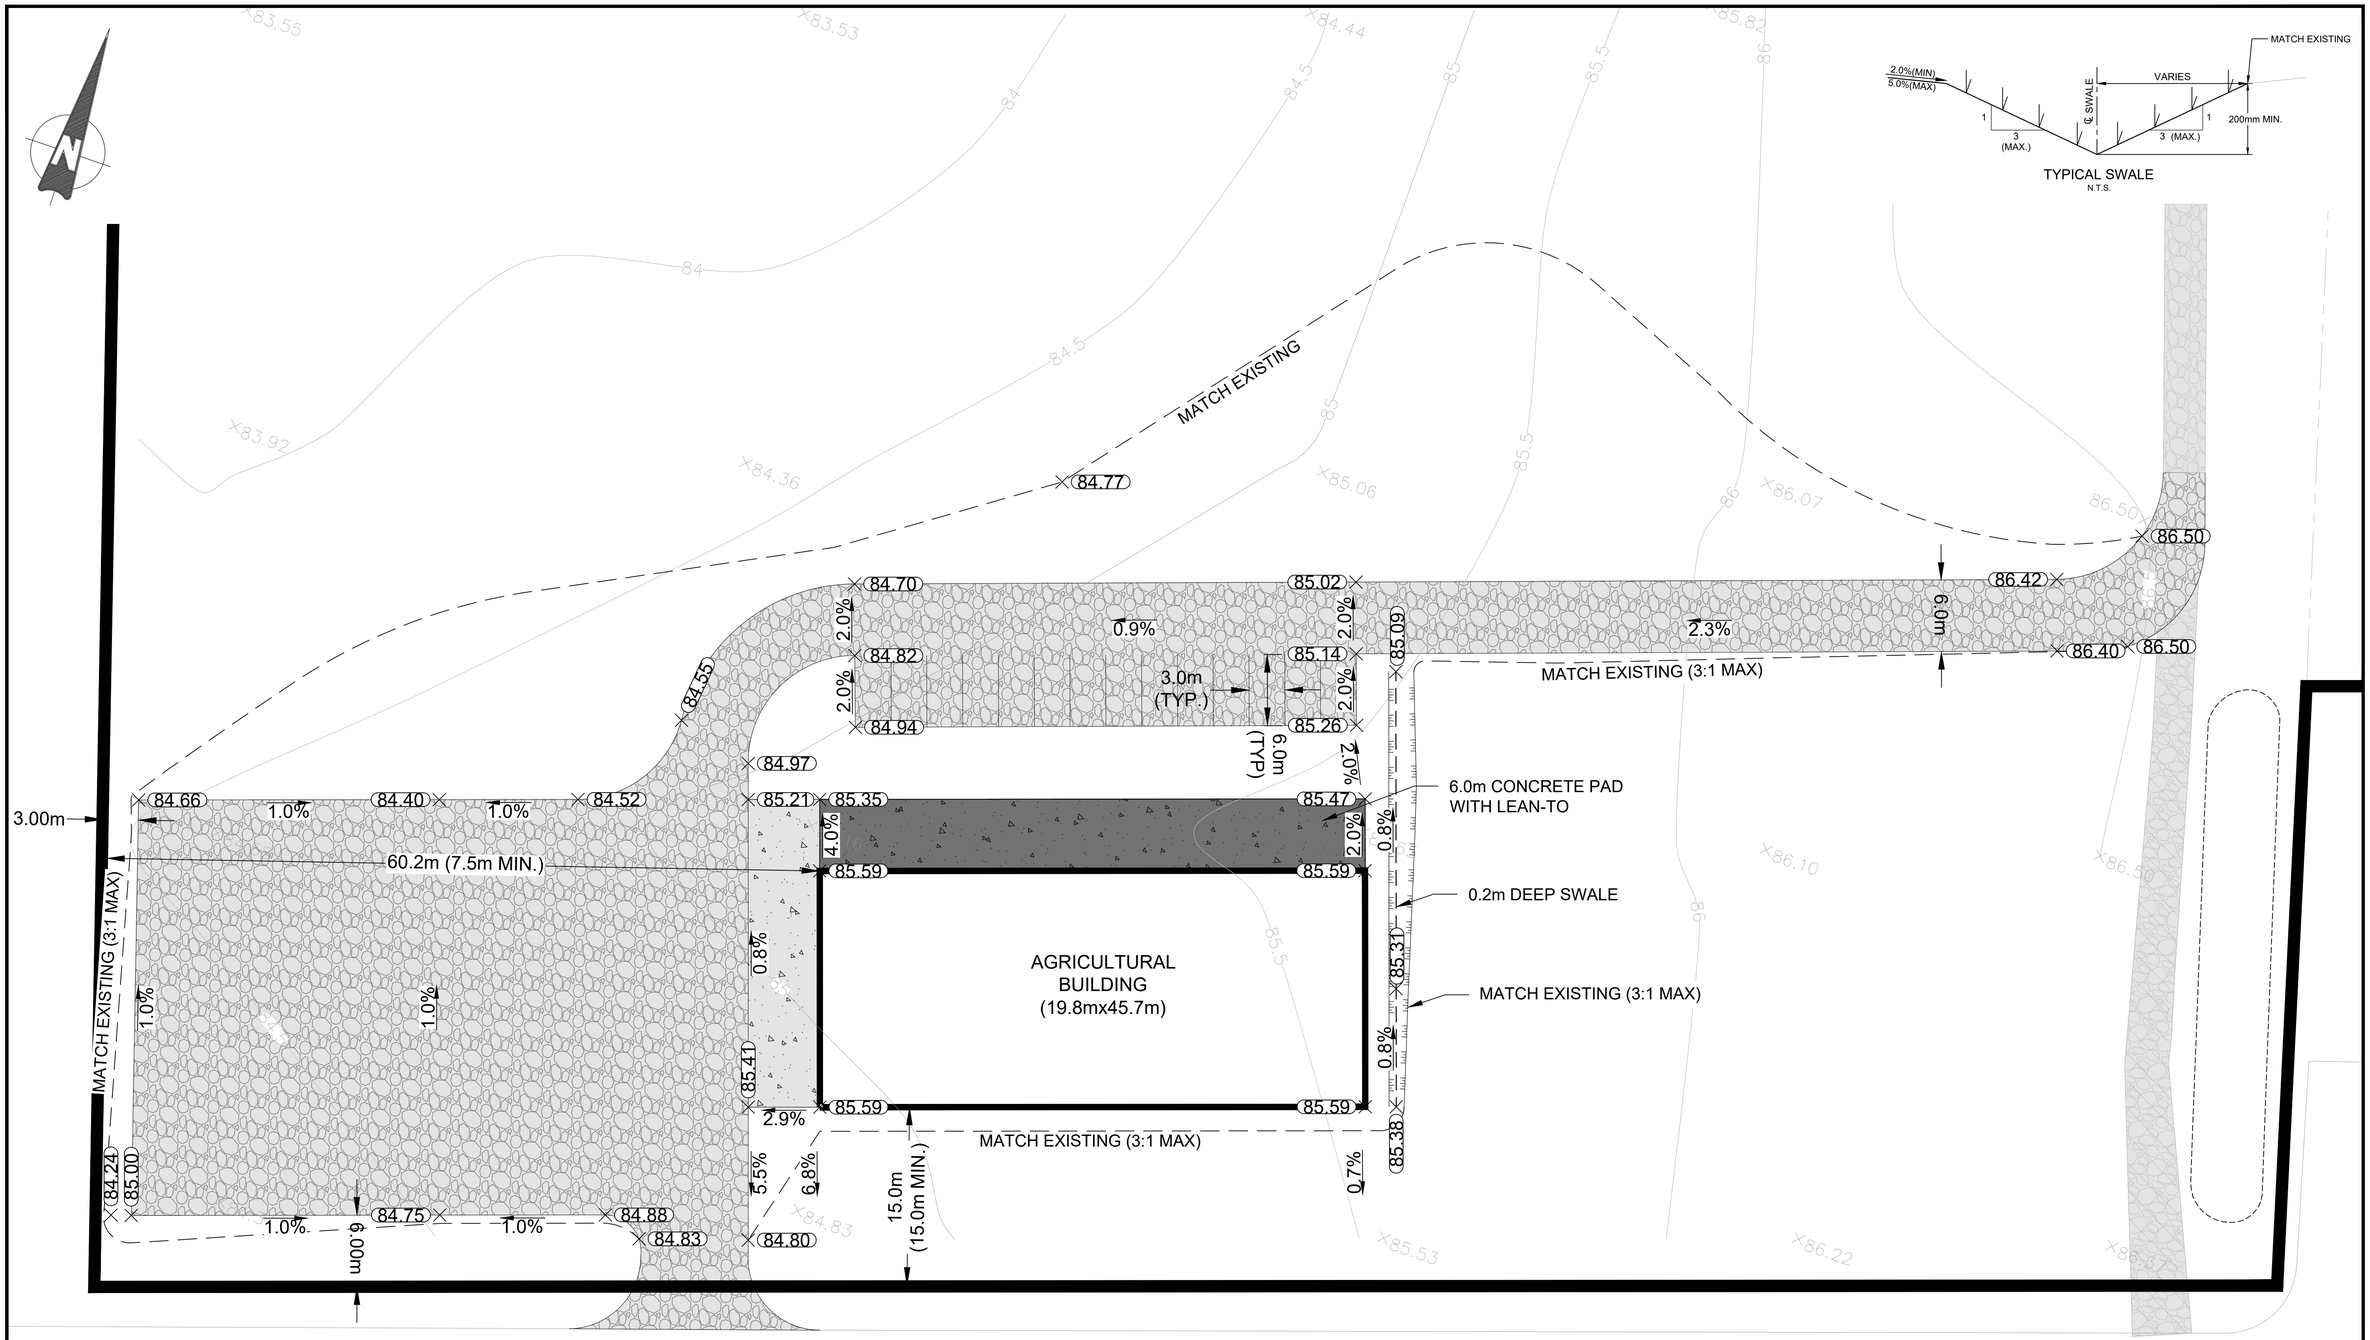

LEGEND:

GENERAL:
- EXISTING R.O.W.
- PROPOSED R.O.W.
- PROPERTY BOUNDARY
- PROPOSED EASEMENT

GRADING:
- PROPOSED CONCRETE
- PROPOSED GRAVEL DRIVEWAY
- GRASSED BOULEVARD
- PROPOSED SWALE
- PROPOSED TOP OF BANK
- PROPOSED BTM OF BANK
- 2.0% PROPOSED GRADE
- 2.0% EXISTING GRADE
- ×100.00 PROPOSED ELEVATION
- ×100.000 EXISTING ELEVATION
- 94.5 EXISTING CONTOUR

REV.#	REVISIONS	DATE	INITIAL
0	ISSUED FOR SITE PLAN APPROVAL	2024/12/11	SJC

Not Valid Unless Signed And Dated

LICENSED PROFESSIONAL ENGINEER
S. E. OLIVER
100557282
12/11/2024
PROVINCE OF ONTARIO

SCALE:	1:250
DESIGN:	SJC
DRAWN:	SJC
CHECKED:	SO
DATE:	DEC 2024

HARDIES WINERY
TOWNSHIP OF HILLIER,
PRINCE EDWARD COUNTY

GRADING PLAN

Ainley GROUP — CONSULTING ENGINEERS PLANNERS

CONTRACT No. 24171-1 | DWG C100

K:\Projects\24171 - Hardies Wines\24171-1 Project\Drawings\Civil\layouts\24171 - C200 - GRADING PLAN.dwg 2024-12-11 9:48 AM