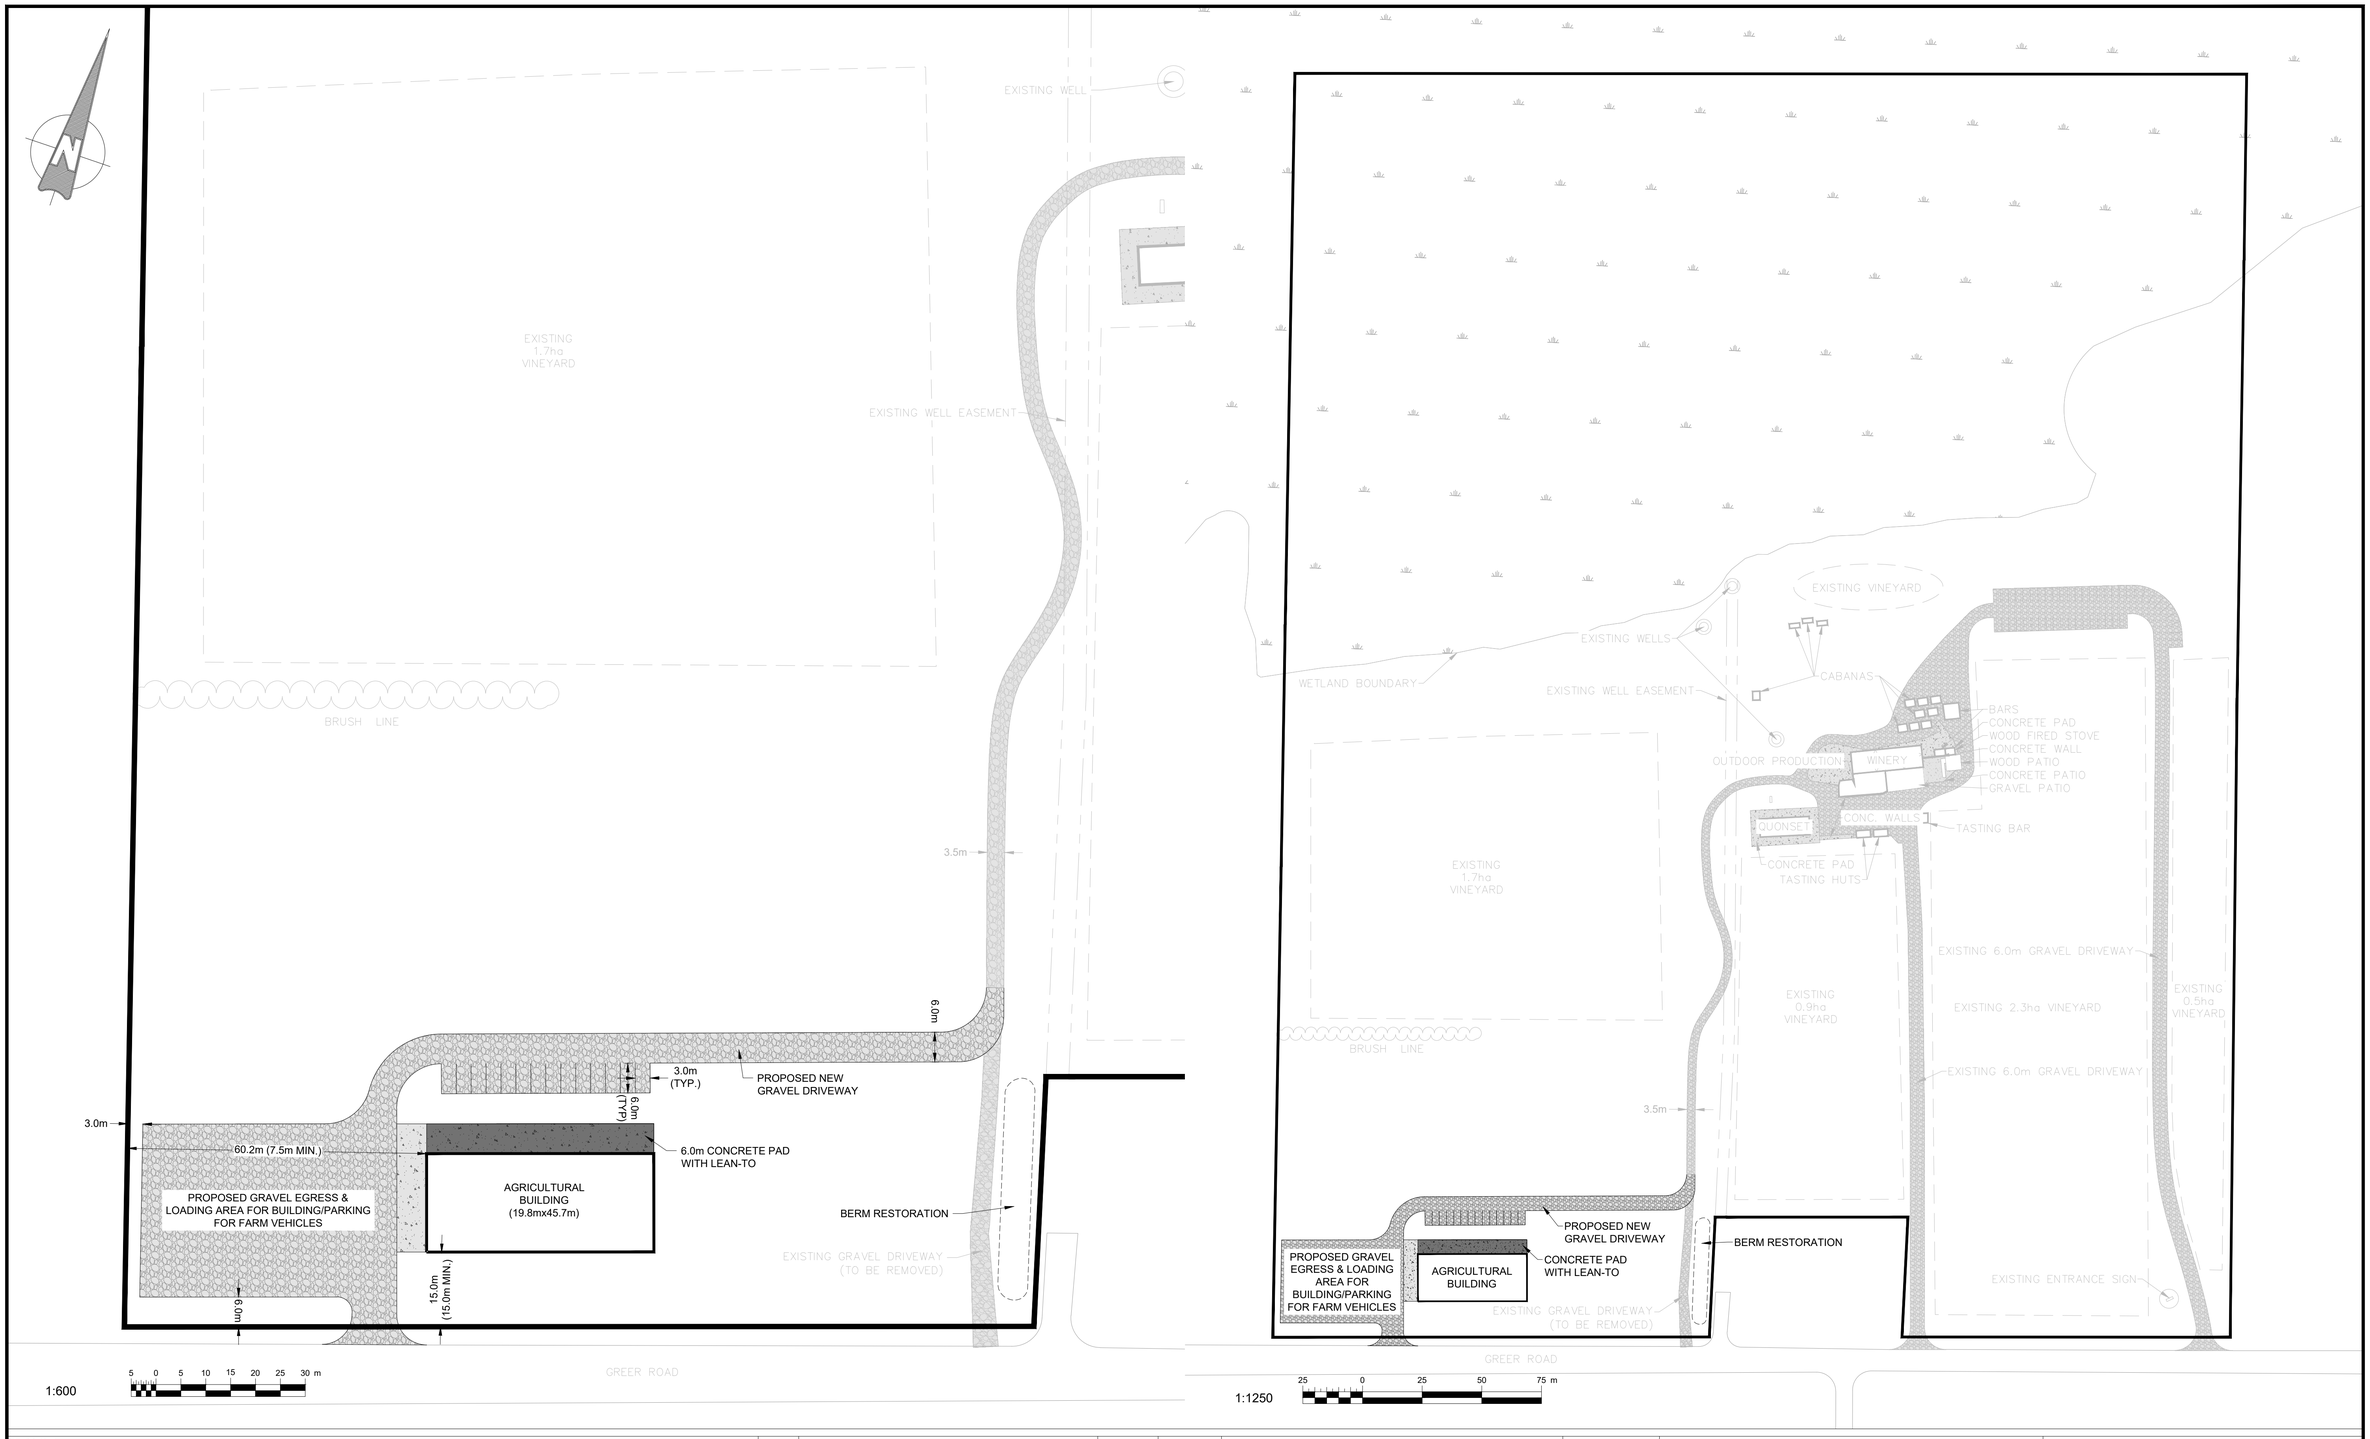

LEGEND:

- PROPOSED GRAVEL ROAD/PARKING
- PROPOSED CONCRETE
- PROPERTY BOUNDARY
- ENVIRONMENTAL PROTECTION (EP-W) ZONE

REV.#	REVISIONS	DATE	INITIAL
0	ISSUED FOR SITE PLAN APPROVAL	2024/12/11	SJC

Not Valid Unless Signed And Dated

LICENSED PROFESSIONAL ENGINEER
S. E. OLIVER
100557282
12/11/2024
PROVINCE OF ONTARIO

SCALE:	1:1250
DESIGN:	SJC
DRAWN:	SJC
CHECKED:	SO
DATE:	DEC 2024

HARDIES WINERY
TOWNSHIP OF HILLIER, PRINCE EDWARD COUNTY

SITE PLAN

Ainley GROUP — CONSULTING ENGINEERS PLANNERS

CONTRACT No. 24171-1 | DWG C100

K:\Projects\24171 - Hardies Wines\24171-1 Project\Drawings\Civil\layouts\24171 - C100 - SITE PLAN.dwg 2024-12-11 9:49 AM