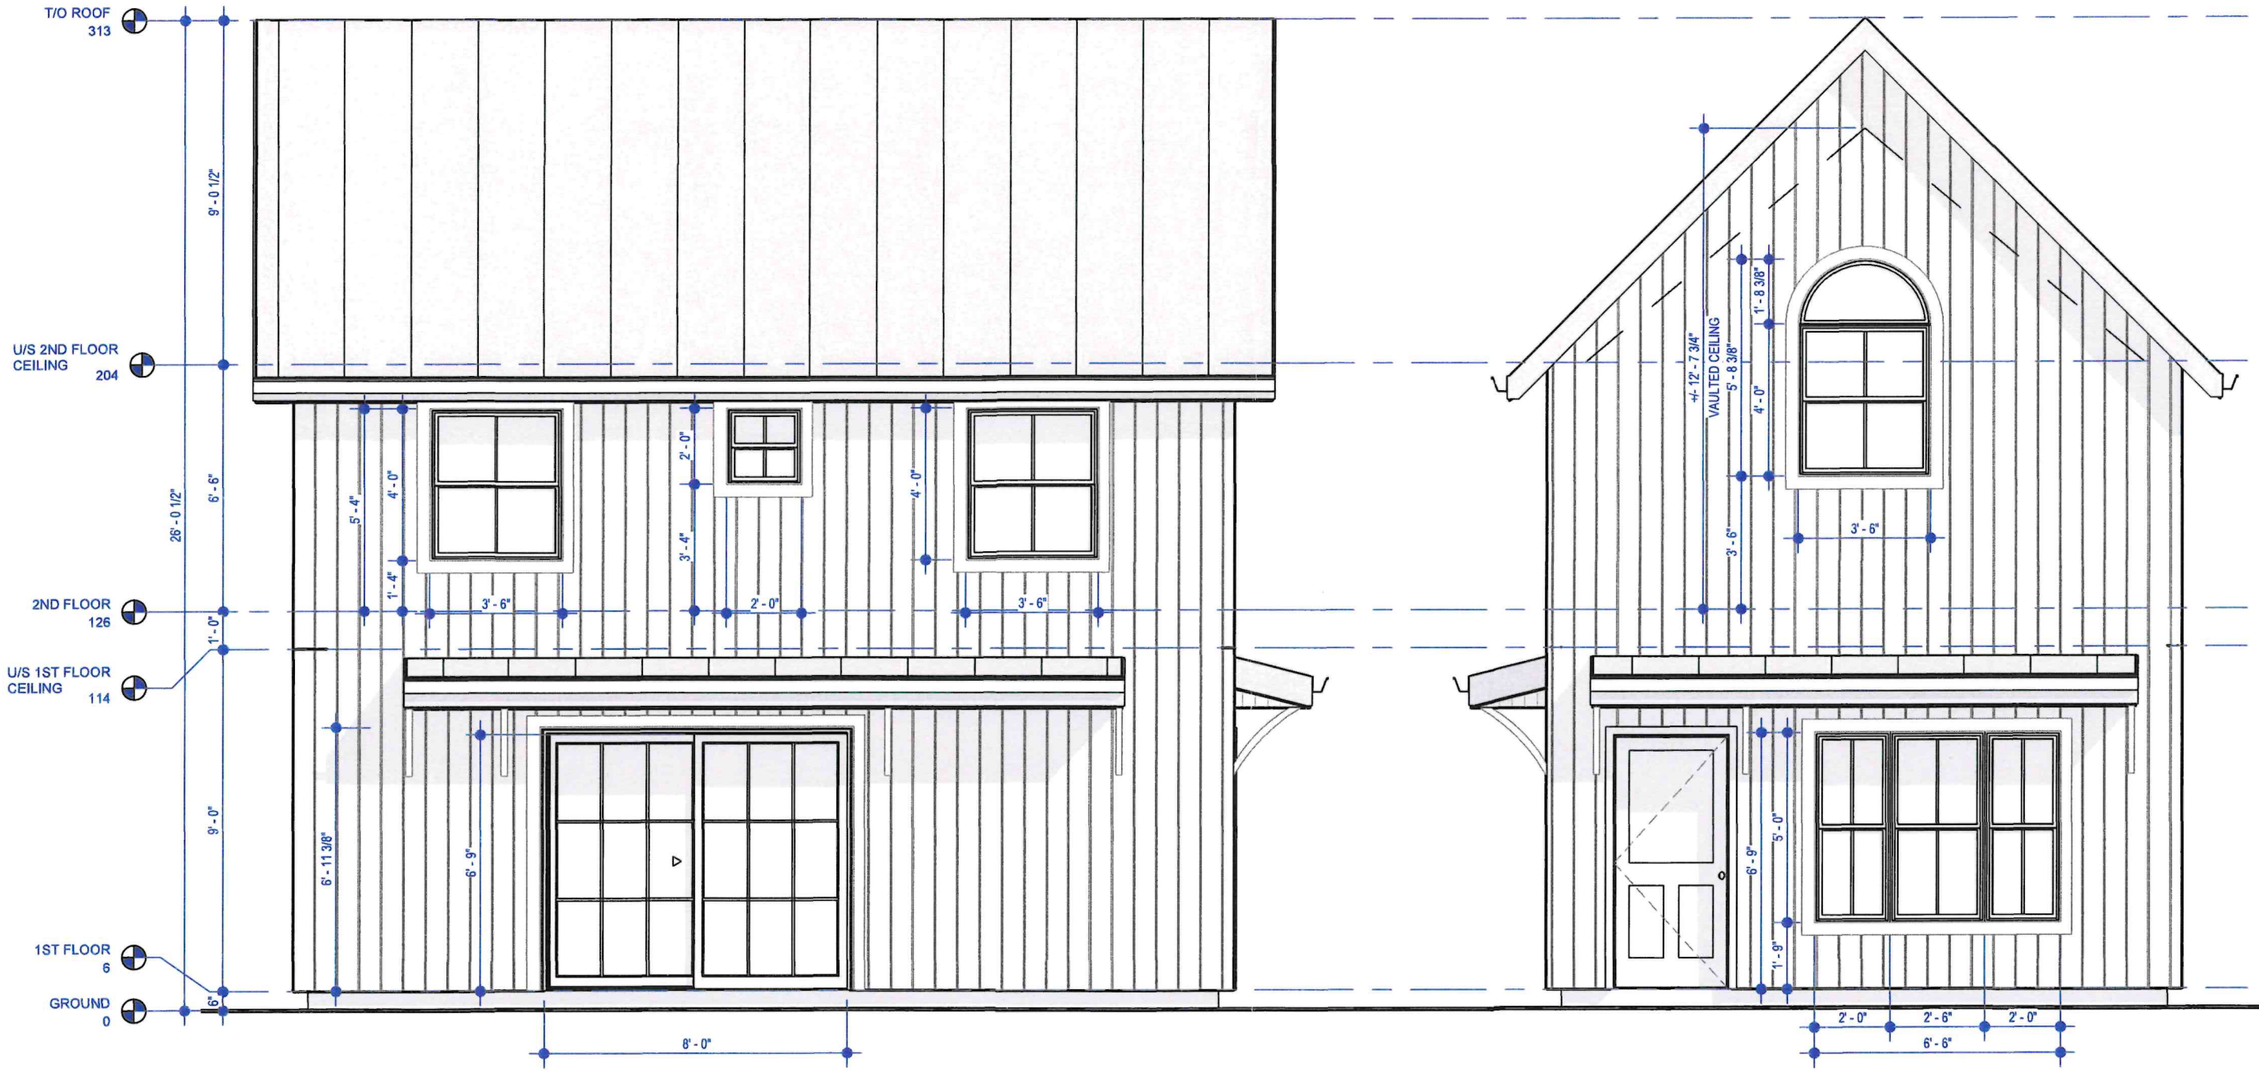

SOUTH ELEVATION
scale : 1/4" = 1'-0"

EAST ELEVATION
scale : 1/4" = 1'-0"

SAGE GROUP
CUSTOM HOMES • DESIGN • RENOVATIONS