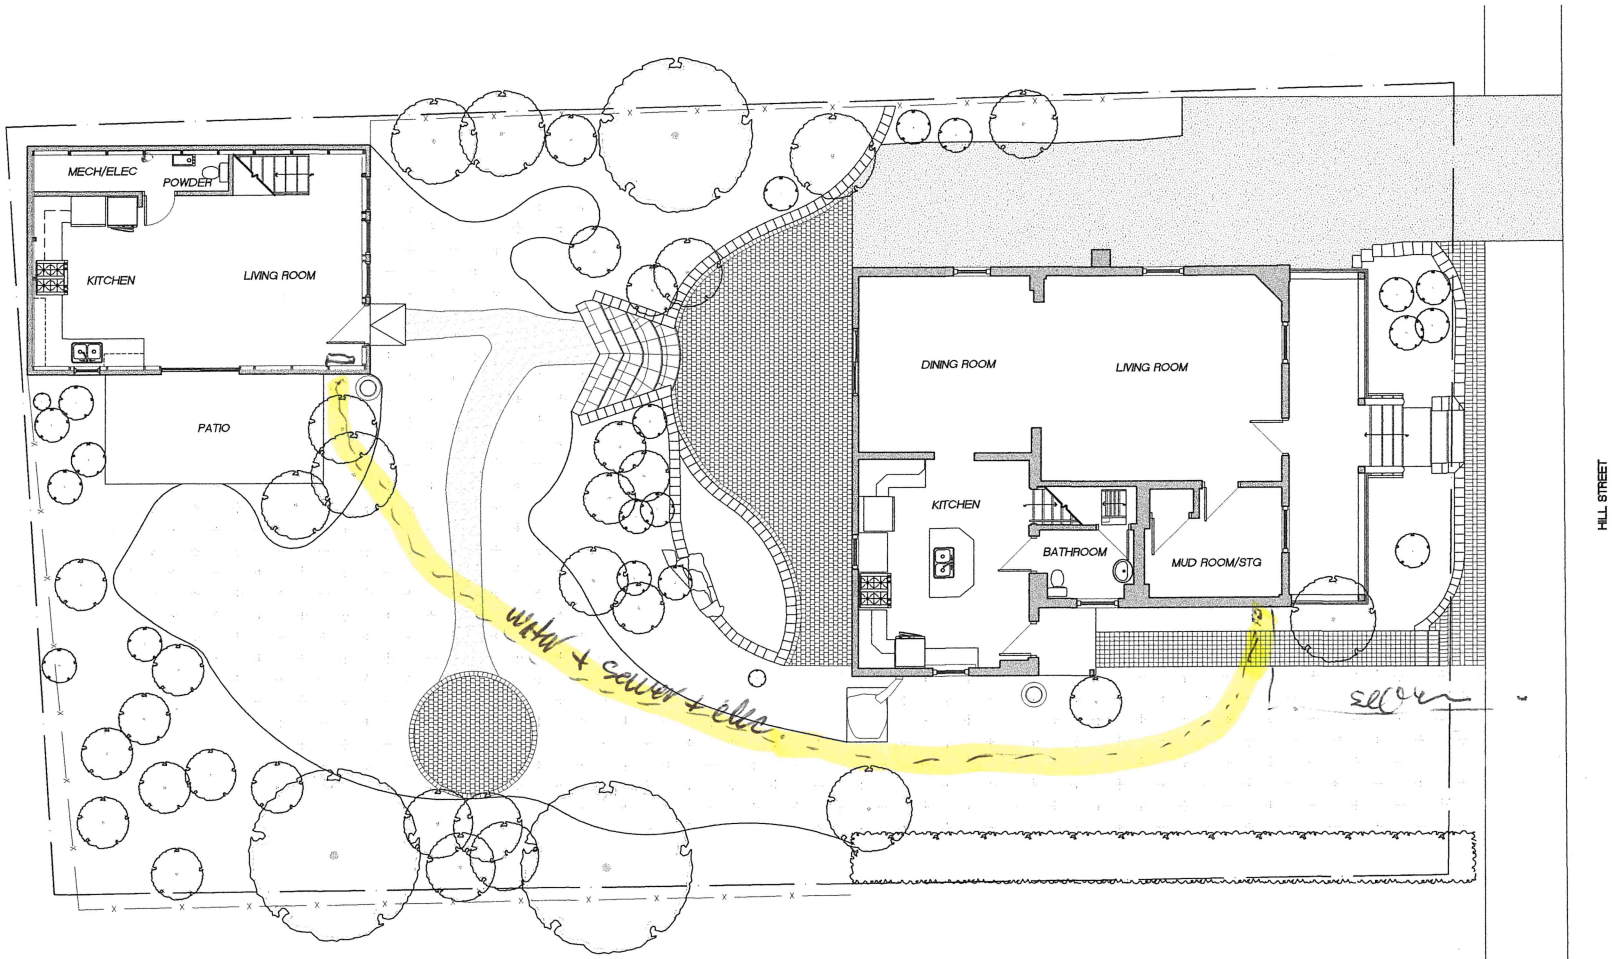

1 A020 **Site Plan**
1:50

sza
Shoalts and Zaback Architects Ltd

Project North
Certificate of Practice Number: 2439
4 Cataraqui Street, Suite 206, Kingston, ON K7K 1Z7
tel. 613 541 0779 fax. 613 541 0934
mail@sza-arch.com www.sza-arch.com

This is a copyright drawing and design and shall not be used, reproduced or revised without written permission. The contractor shall check and verify all dimensions and report all errors and omissions to the architect prior to commencing with work. These drawings are not to be scaled. Any deviation in construction from the information shown on these drawings without written approval of the Architect is solely the responsibility of the Constructor

PRELIMINARY
NOT FOR CONSTRUCTION

Revision	Description	Date

Project
21 Hill Street Renovation and Addition

Location
21 Hill Street
Picton, Ontario
Client

Drawing
Site Plan and Ground Floor Plans

Drawn by: MA	Date: 2025-09-05
File Name: 25039-A020-Site Plan	Scale: 1:50
Client Project #	Drawing Number
Project # 25039 / Revision #	A020