1 PROPOSED REAR (LAKE) ELEVATION
A1 SCALE: 1/4"=1'-0"

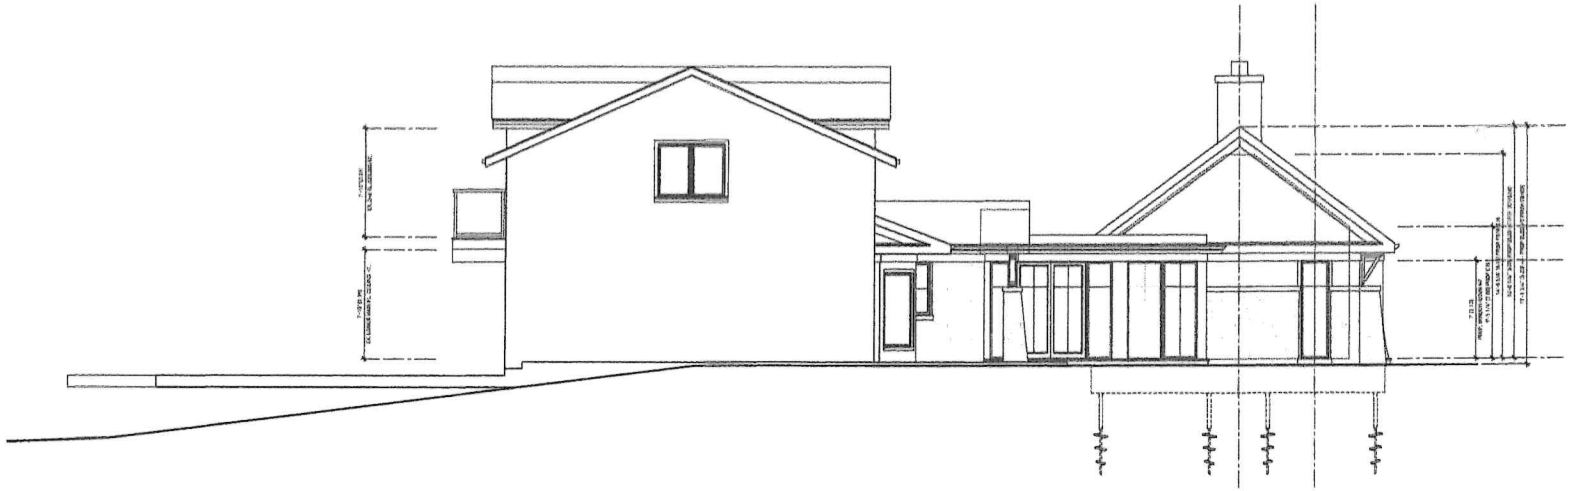

2 PROPOSED SIDE ELEVATION
A1 SCALE: 1/4"=1'-0"

STRUCTU
CREATIO

LATOUR/VIBERT COT
RENO/ADDITION

2668 GREEN POINT LANE
PRINCE EDWARD COUNTY

PROJECT NORTH

SITE PLAN

BOR ETHO

OBC REGISTRATIO

JULY 14/25
DATE

D. SANDER SMITH, B.ARCH
STRUCTURED CREATIONS INC

GENERAL NOTES

No	DATE	ISSUED/REVISED
5	26.01.26	ISSUED FOR CLIENT REVIEW
4	14.07.25	ISSUED FOR CLIENT REVIEW
3	23.06.25	ISSUED FOR ZONING REVIEW
2	16.05.25	ISSUED FOR PRELIMINARY REVIEW
1	22.12.24	FOR DISCUSSIONS

DRAWING ISSUES / REVISIONS

PROP EXTERIOR
ELEVATIONS
AND NOTES

DESIGNED BY	DRAWN BY	APP
D.S.S.	J.S.	D
SCALE	DATE	PR
AS NOTED	SEPT 25/25	2(

DRAWING #

A4