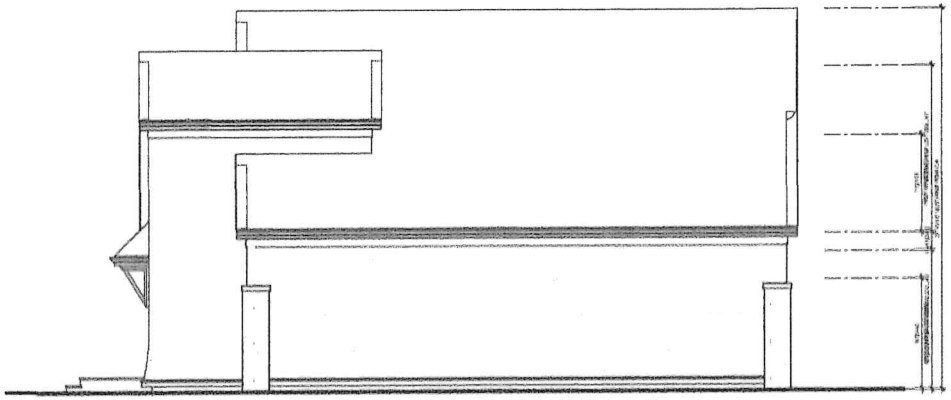

1 PROP NORTH/NORTH ELEVATION
1/2 SCALE 1/4"=1'-0"

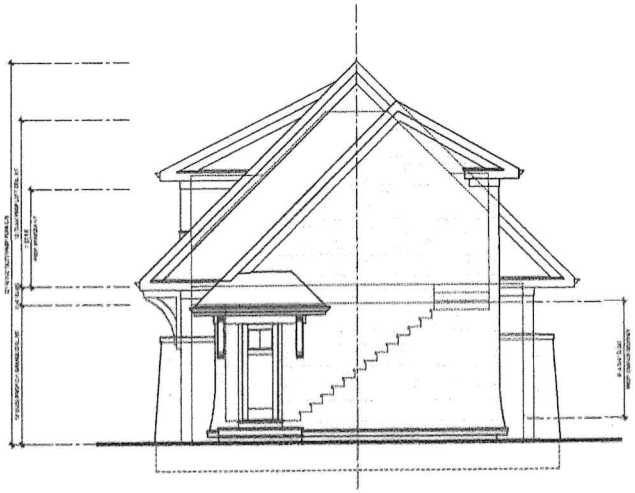

2 PROP SIDE (EAST) ELEVATION
1/2 SCALE 1/4"=1'-0"

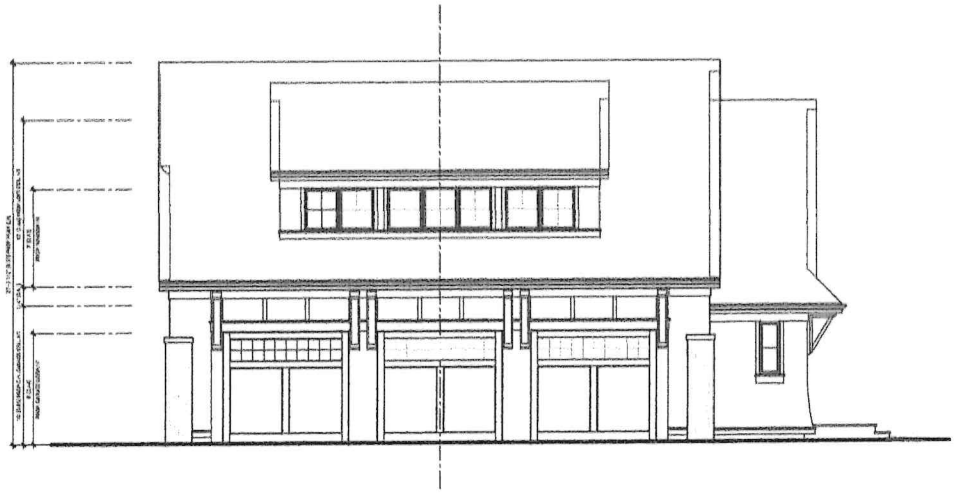

3 PROP FRONT (SOUTH) ELEVATION
1/2 SCALE 1/4"=1'-0"

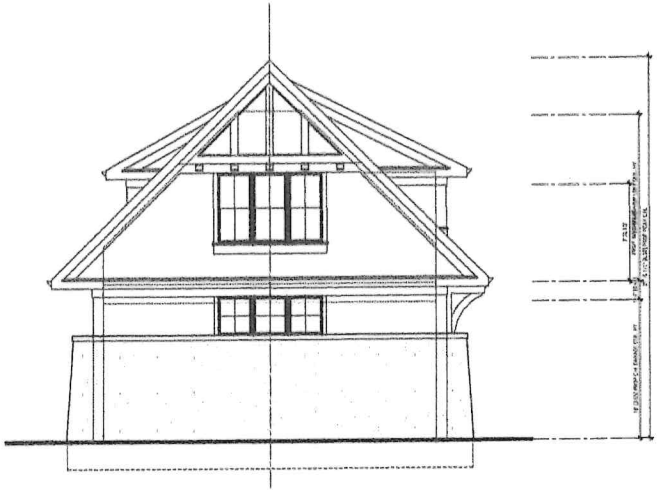

4 PROP SIDE (WEST) ELEVATION
1/2 SCALE 1/4"=1'-0"

STRUCTU
CREATIO

LATOUR/VIBERT COT
NEW DET GARAGE

7668 GREEN POINT LANE
PRINCE EDWARD COUNTY

PROJECT NORTH

OBC REGISTRATIO

JULY 14/25
DATE

D. SANDER-SMITH, BARCH
STRUCTURED CREATIONS INC

GENERAL NOTES

NO.	DATE	ISSUED/REVISED
5	09.09.25	PERMIT SET
4	14.07.25	CLIENT REVIEW
3	03.04.25	CLIENT REVIEW
2	14.03.25	CLIENT REVIEW
1	07.10.24	PRELIMINARIES

DRAWING ISSUES / REVISIONS

PROP EXTERIOR ELE
AND NOTES

DESIGN BY	DRAWN BY	APP
D.S.S.	J.S.	D
SCALE	DATE	PR
AS NOTED	SEPT 20/25	7

DRAWING #

G2