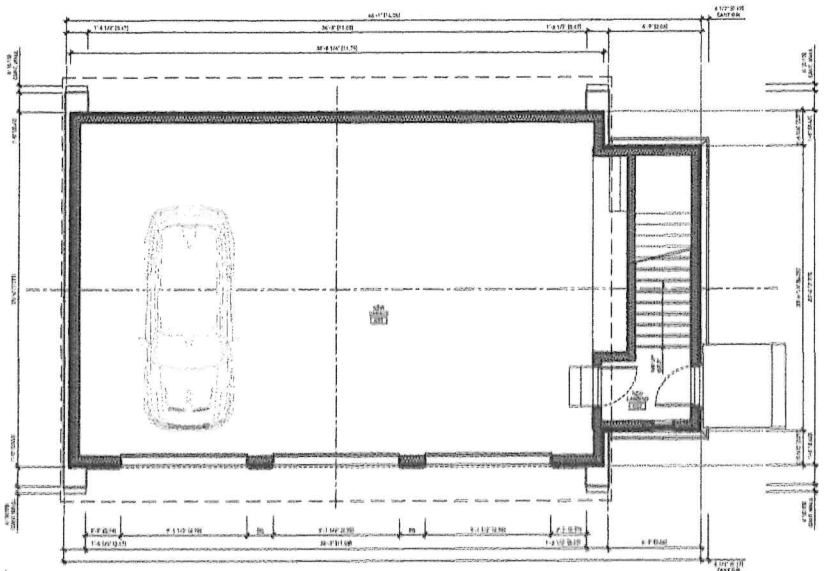

1 PROPOSED MAIN FLOOR PLAN
S1 SCALE: 1/4"=1'-0"

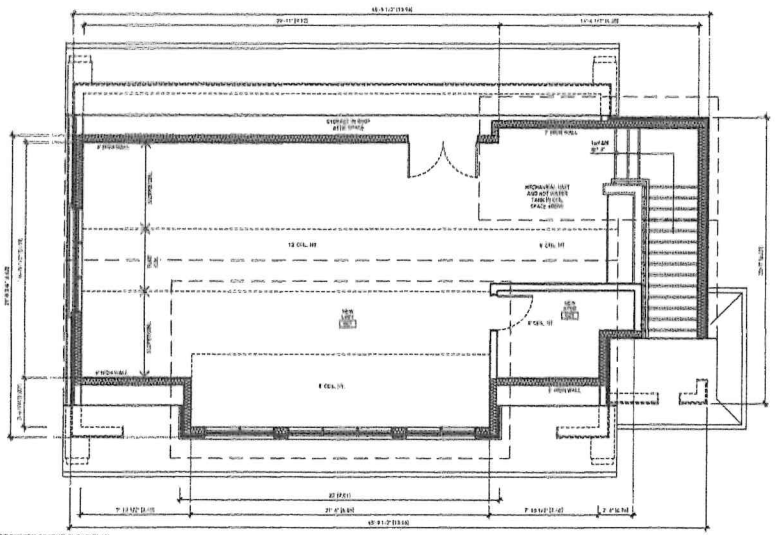

2 PROPOSED SECOND FLOOR PLAN
S1 SCALE: 1/4"=1'-0"

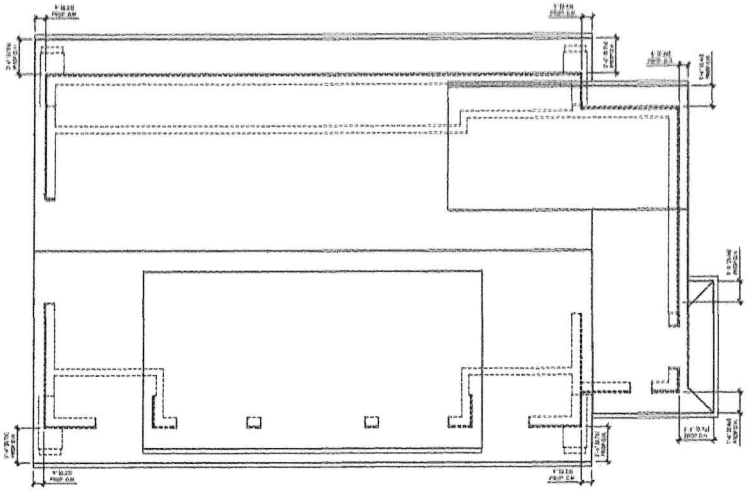

4 PROPOSED ROOF PLAN
S1 SCALE: 1/4"=1'-0"

STRUCTU
CREATIO

LATOUR/VIBERT COT
NEW DET GARAGE

2668 GREEN POINT LANE
PRINCE EDWARD COUNTY

PROJECT NORTH | TRUE NORTH | INST. BOARD

OBC REGISTRATIO

DATE

D. DAMIEN DUFFUS, B.A.Sc.(H)

STRUCTURED CREATIONS INC.

GENERAL NOTES

No.	DATE	ISSUE / REVISION
5		PERMISSION
4		PERMIT CONSTRUCTION
3		PERMIT PRE-ZONING REVIEW
2		APPLY FOR PRE-ZONING REVIEW
1		PRE-CONSULTATION

DRAWING ISSUES / REVISIONS

PROP FLOOR PLANS
AND NOTES

DESIGNED	DRAWN BY	APP
D.S.S.	J.S.	D
SCALE	DATE	PR
AS NOTED	SEPT 28/24	24

DRAWING #

G1