
3RD SPA RESUBMISSION
CAMPFIRE CIRCLE
WESLEY ACRES MEDICAL CAMPSITE

OCT. 22, 2026

LOCATION MAP

585 WESLEY ACRES

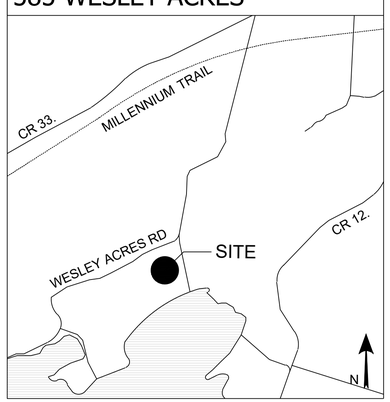

DRAWING INDEX	
** Drawing Print Size: Arch D - 610 mm x 914 mm (24"x36") **	
DRAWING NUMBER	DRAWING TITLE
	TITLE SHEET
L0.1	NOTES AND LEGEND
L1.0	OVERALL LANDSCAPE PLAN
L1.1	LANDSCAPE GRADING PLAN
L1.2	TREE PLANTING PLAN
L2.0	FOREST ENHANCEMENTS AND TREE PLANTING APPROACH
L2.1	WETLAND ENHANCEMENTS
L2.2	MEADOW/GRASSLAND ENHANCEMENTS
L2.3	VEGETATIVE SCREENING
L2.4	STORMWATER MANAGEMENT
L2.5	SPECIES HABITAT ENHANCEMENTS
L3.0	LANDSCAPE ENLARGEMENTS KEY PLAN
L3.1	LANDSCAPE ENLARGEMENT PLAN (1 OF 4)
L3.2	LANDSCAPE ENLARGEMENT PLAN (2 OF 4)
L3.3	LANDSCAPE ENLARGEMENT PLAN (3 OF 4)
L3.4	LANDSCAPE ENLARGEMENT PLAN (4 OF 4)

13392 Loyalist Parkway
Picton ON K0K 2T0
613.547.3772
wentworthlandscapes.com

WENTWORTH
LANDSCAPES

NATIVE SEED MIXTURE NOTES:

SEED MIX 1:
GRAHAM TURF SEEDS LTD. OPTI PASTURE MIX

- CONTAINING: ANJO TIMOTHY, SHOCKWAVE BR ALFALFA, ARSENAL MEADOW BROME, BRONSON SL TALL FESCUE, SORAYA PERENNIAL RYEGRASS, KAKARIKI LADINO WHITE CLOVER, HUIA WHITE CLOVER

SEED MIX 2:
OSC LOW MAINTENANCE RETENTION BASIN NATIVE SEED MIXTURE 8220

- CONTAINING: POA PALUSTRIS, CAREX VULPINOIDEA, AND ELYMUS VIGINICUS.
- APPLY AT A RATE OF 500g/180 m2 OR 25kg/Ha.
- COMBINE WITH VIRGINIA WILD RYE GRASS, APPLY AT A RATE OF 20LBS/ACRE AND ECO-LAWN SEED BLEND APPLY AT 5LBS/1,000 S.F.
- HYDRO MULCH USING BONDED FIBRE MATRIX APPLIED AT A RATE OF 4,000 LBS/ACRE .

SEEX MIX 3:
WILLIAMS NURSERY AND ECOLOGY CENTRE TALLGRASS PRAIRIE SEED MIX

- CONTAINING: SORGHASTRUM NUTANS, ANDROPOGON GERARDII, PANICUM VIRGATUM, ELYMUS VIRGINICUS, ELYMUS CANADENSIS, SCHIZACHYRIUM SCOPARIUM, OENOTHERA BIENNIS, PENSTEMON DIGITALIS, RUDBECKIA HIRTA, LESPEDEZA CAPITATA, CEANOTHUS AMERICANUS, DESMODIUM CANADENSE, SOLIDAGO PTARMICOIDES, PENSTEMON HIRSUTUS, DOELLINGERIA UMBELLATA, DESMODIUM PANICULATUM, SPOROBOLUS CRYPTANDRUS, PYCNANTHEMUM VIRGINIANUM, POTENTILLA ARGUTA, SOLIDAGO NEMORALIS, RATIBIDA PINNATA, COREOPSIS TRIPTERIS, SYMPHYOTRICHUM LAEVE , SOLIDAGO RIGIDA, GEUM TRIFLORUM, EUPATORIUM MACULATUM, MONARDA FISTULOSA, SOLIDAGO JUNCEA, LIATRIS SPICATA, SILPHIUM TEREBINTHINACEUM, ELYMUS TRACHYCAULUS, BOUTELOUA CURTIPENDULA, ECHINACEA PALLIDA, LESPEDEZA HIRTA, MONARDA PUNCTATA, AND PYCNANTHEMUM TENUIFOLIUM
- APPLY AT A RATE OF 8-10 kg/Ha

SEED MIX 4:
OSC MEDIUM HEIGHT PRAIRIE GRASS NATIVE SEED MIXTURE 8130

- CONTAINING: ANDROPOGON GERARDII, SORGHASTRUM NUTANS, SCHIZACHYRIUM SCOPARIUM, SPARTINA PECTINATA, PANICUM VIRGATUM.
- APPLY AT A RATE OF 500g/180 m2 OF 25kg/Ha.
- COMBINE WITH VIRGINIA WILD RYE GRASS, APPLY AT A RATE OF 20LBS/ACRE AND ECO-LAWN SEED BLEND APPLY AT 5LBS/1,000 S.F.
- HYDRO MULCH USING BONDED FIBRE MATRIX APPLIED AT A RATE OF 4,000 LBS/ACRE.

SEED MIX 5:
OSC SLOPE AND HILLSIDE NATIVE SEED MIXTURE 8225

- CONTAINING: AGROSTIS PERENNANS, RUDBECKIA HIRTA, ELYMUS HYSTRIX, SCHIZACHYRIUM SCOPARIUM, ASTER NOVAE-ANGLAIE, AVENA SATIVA, MONARDA FISTULOSA.
- APPLY AT A RATE OF 500g/180 m2 OF 25kg/Ha.
- COMBINE WITH VIRGINIA WILD RYE GRASS, APPLY AT A RATE OF 20LBS/ACRE AND ECO-LAWN SEED BLEND APPLY AT 5LBS/1,000 S.F.

HYDRO MULCH USING BONDED FIBRE MATRIX APPLIED AT A RATE OF 4,000 LBS/ACRE.

SPECIES HABITAT ENHANCEMENTS GENERAL NOTES (REFER TO L2.5):

1. TURTLE EXCLUSION FENCING INCLUDED ALONG ROADWAY AND PARKING LOT AREAS, AS RECOMMENDATIONS IN THE EIS REPORT, EXACT LOCATION OF THE FENCING TO BE FINALIZED.
2. AVOID LIGHTING NEAR ROOSTING/NESTING ZONES IN THE FOREST AND ALONG FOREST EDGE.
3. NATIVE MEADOW MIX TO INCLUDE A VARIETY OF BIODIVERSE PLANTS TO SUPPORT POLLINATORS SUCH AS MONARCH BUTTERFLIES.
4. IN EXISTING FOREST, PRESERVE ANY MATURE OR STANDIG DEAD TREES WITH CAVITIES, PEELING BARK, OR CREVICES FOR LITTLE BROWN MYOTIS HABITAT.
5. INSTALL EDUCATIONAL SIGNAGE ABOUT ANY NEARBY SPECIAL STATUS SPECIES AND THE IMPORTANCE OF KEEPING THEIR HABITAT SAFE.
6. INCLUDE BIRD FEEDERS OF VARIOUS TYPES AND SIZES THROUGHOUT APPROPRIATE OPEN SPACE ON THE SITE. BIRD FEEDER STRUCTURE BUILDING COULD BE OFFERED AS A CAMP ACTIVITY.
7. USE BUFFERS AROUND WETLANDS AND NESTING AREAS TO PREVENT HABITAT DISTURBANCE.
8. IN WETLAND AND SHALLOW WATER ZONES ADD FLOATING LOGS OR LOW ISLANDS FOR NESTING.

WETLAND ENHANCEMENT GENERAL NOTES (REFER TO L2.1):

1. PLANT SELECTION TO PRIORITIZE NATIVE AND NATIVAR SPECIES AND SPECIES PEST AND DISEASE RESISTANT.
2. IN WET MEADOW, MARSH EDGE, AND TRANSITIONAL ZONE RESTORE SEDGES, RUSHES, WET GRASSES, LOW SHRUBS, AND PLANT NATIVE WETLAND POLLINATOR SPECIES TO ENHANCE BIODIVERSITY SUCH AS CAREX STRICTA, ASCLEPIAS INCARNATA, EUPATORIUM MACULATUM, VERBENA HASTATA, AND JUNCUS EFFUSUS.
3. RESTORE STRUCTURAL DIVERSITY BY INTRODUCING SMALL OPEN WATER POCKETS FOR BIRD FORAGING, ADDING WOODY DEBRIS AND FLOATING LOGS FOR TURTLES AND BIRDS, AND CREATE LOW-NESTING MOUNDS/ISLANDS.
4. RIPARIAN NATIVE PLANT BUFFER ALONG WATERS EDGE TO HELP WITH FLOODPLAIN FUNCTIONS AND CONSERVE AQUATIC ECOSYSTEMS. PLANTING TO INCLUDE CORNUS SERICEA, CEPHALANTHUS OCCIDENTALIS, CALAMAGROSTIS CANADENSIS, SPIRAEA ALBA.
5. ALL WETLAND ENHANCEMENT AND RESTORATION WORK INTENDED TO BE PURSUED IN COLLABORATION WITH QUINTE CONSERVATION AUTHORITY AND ECOLOGICAL SERVICES.
6. EXACT LOCATIONS OF ENHANCEMENT AREAS TO BE REFINED WITH FURTHER DEVELOPMENT AND THROUGH DETAILED DESIGN.

PLANTING GENERAL NOTES (REFER TO L1.2, L2.0, AND L2.3):

1. REPLACE SPECIFIED EXISTING LAWN AREAS AND DEGRADED FARMLAND WITH NATIVE VEGETATION AND MEADOW SEED MIX TO INCREASE BIODIVERSITY.
2. ESTABLISH SELF-SUSTAINING, LOW MAINTENANCE PLANT COMMUNITIES THAT OVER TIME WILL IMPROVE SOIL STRUCTURE.
3. NATIVE PRAIRIE SEED MIX TO INCLUDE HERBACEOUS PLANTS WITH FIBROUS ROOT SYSTEMS TO HELP WITH SLOPE STABILIZATION AND PREVENT EROSION.
4. PLANT SELECTION TO PRIORITIZE NATIVE AND NATIVAR SPECIES AND SPECIES PEST AND DISEASE RESISTANT.
5. ALL INVASIVE PLANT SPECIES EXISTING WITHIN THE EXISTING FOREST AREAS TO BE REMOVED AND REPLACED WITH NATIVE ALTERNATIVES.
6. 206 TREES HAVE BEEN PROPOSED TO ACCOUNT FOR REQUIRED TREE REPLACEMENTS OF EXISTING TREES.
7. SMALLER-CALIPER TREE WHIPS AND PLUGS HAVE BEEN PROPOSED TO REDUCE UPFRONT INVESTMENT WHILE ALLOWING THE LANDSCAPE TO ESTABLISH GRADUALLY OVER TIME.

GRADING GENERAL NOTES (REFER TO L1.1):

1. FOR ADDITIONAL GRADING INFORMATION, REFER TO CIVIL ENGINEERING DRAWINGS SG-1 THROUGH SG-4.
2. FOR SITE SERVICING INFORMATION, REFER TO CIVIL ENGINEERING DRAWINGS SS-1 THROUGH SS-4.
3. CONTRACTOR TO CONFIRM TRAIL ALIGNMENTS THROUGH EXISTING FORESTED AREAS WITH LANDSCAPE ARCHITECT AND ARBORIST PRIOR TO ANY SITE PREPARATION OR TRAIL INSTALLATION ACTIVITIES.

STORMWATER ENHANCEMENTS GENERAL NOTES (REFER TO L2.4):

1. STORMWATER MITIGATION TO BE MANAGED USING BEST MANAGEMENT PRACTICES REFLECTING LOW IMPACT DESIGN GUIDELINES.
2. STORMWATER PLAN TO COINCIDE WITH ENGINEERING STORMWATER MANAGEMENT PLAN.
3. RAIN GARDENS, ENHANCED GRASS SWALES, AND VEGETATED FILTER STRIPS TO BE USED IN ACCORDINACE WITH MOECC GUIDELINES.
4. PROMOTE INFILTRATION STRATEGIES TO REDUCE SALT WATER RUN-OFF INTO LAKE USING SALT-TOLERANT PLANTS.

LIGHTING NOTES:

1. REFER TO LIGHTING PHOTOMETRIC PLAN PROVIDED BY S+A FOR FIXTURE LOCATIONS, SPECIFICATIONS, PHOTOMETRICS, STATISTICS, AND SCHEDULE.
2. LANDSCAPE LIGHTING TO COMPLY WITH ALL MUNICIPAL BYLAWS AND DARK SKY GUIDELINES.
3. LIGHTING TO BE INSTALLED IN ACCORDANCE WITH MANUFACTURER'S RECOMMENDATIONS.

LEGEND

- SODDED LAWN AREA
- BUFFER/SCREENING PLANTING
- SHRUB AND PERENNIAL PLANTING
- VEGETATIVE INFILTRATION ENHANCEMENT PLANTING
- SMALL-CALIPER TREE WHIP OR PLUG PLANTING
- DECIDUOUS TREE PLANTING
- CONIFEROUS TREE PLANTING
- EXISTING VEGETATION
- EXISTING TREE TO REMAIN
- GATHERING NODE
- ARMOUR STONE BOULDERS
- LIGHT FIXTURE, REFER TO ELECTRICAL
- SEEDING MIX 1 OPTI PASTURE MIX GRAHAM TURF SEEDS LTD.
- SEEDING MIX 2 OSC LOW MAINTENANCE RETENTION BASIN NATIVE SEED MIX 8220
- SEEDING MIX 3 TALLGRASS PRAIRIE SEED MIX ST. WILLIAMS NURSERY AND ECOLOGY CENTRE
- SEEDING MIX 4 OSC MEDIUM HEIGHT PRAIRIE GRASS NATIVE SEED MIX 8130
- SEEDING MIX 5 OSC NATIVE SLOPE AND HILLSIDE 8225
- RIPARIAN ENHANCEMENT ZONE
- ASPHALT PAVING
- CONCRETE PAVING
- CONCRETE UNIT PAVING TYPE A
- CONCRETE UNIT PAVING TYPE B
- GRAVEL
- RIVERSTONE MULCH
- WOODEN BOARDWALK


- 6m EROSION HAZARD SETBACK
- 100 YEAR FLOOD ELEVATION
- 300mm HT. BERM
- EP LIMIT
- EROSION HAZARD LIMIT
- PROPERTY LINE
- PROPOSED TOP/BOTTOM OF STORM DITCH
- -SAN- PROPOSED SANI LINE
- -STM- PROPOSED STORM LINE
- -UG- PROPOSED UNDERGROUND UTILITY LINE
- -W- PROPOSED WATER LINE
- ROOF OUTLINE ABOVE
- FENCING - AROUND PASTURE
- FENCING - SECURITY
- FENCING - TURTLE EXCLUSION
- SNOW STORAGE
- TOP/BOTTOM OF SLOPE
- TOP/BOTTOM OF STORM DITCH
- WAVE UPRUSH SETBACK
- WETLAND SETBACK

Seal

North

No.	Issues and Revisions	Date
1.	ISSUED FOR SPA	2025-08-15
2.	ISSUED FOR COORDINATION	2026-01-27
3.	REISSUED FOR SPA	2026-02-06
4.	REISSUED FOR COORDINATION	2026-07-28
5.	ISSUED FOR SPA - 3RD SUBMISSION	2026-08-18
6.	ISSUED FOR SPA - 3RD SUBMISSION REVISIONS TO WETLAND ENHANCEMENT	2026-09-04
7.	ISSUED FOR SPA - 3RD RESUBMISSION	2026-10-22

Key Map

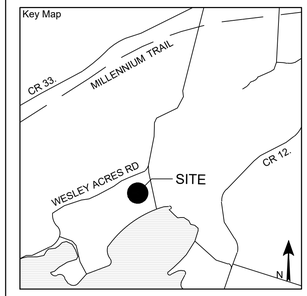

Project Notes

This design and drawing are the property of The Scott Wentworth Landscape Group Ltd. and are not to be copied or used for construction purposes without the Landscape Architect's express written consent.

The contractor shall check and verify all dimensions and report any discrepancies, error, or omissions to the Landscape Architect prior to commencing work.

Base plan information taken from Site Plan provided by:
Company Name:
Dated:

Wentworth Landscapes
13392 Loyalist Parkway R.R.1, Picton ON K0K 2T0
613.547.3772

Consultants

WENTWORTH LANDSCAPES

Client
CAMPFIRE CIRCLE

Project
CAMPFIRE CIRCLE


Project Location
565 WESLEY ACRES ROAD
BLOOMFIELD, ON

Drawing Title
NOTES AND LEGEND

Scale
N/A

Date	Plot Date
2025-06-25	2026-10-22
Designed By: MH	Drawn By: PL/LT
Approved By: SW	Drawing Number: L0.1
Project Number: 23011-DC	

G:\Shared drives\Commercial Department\02 - PROJECTS\2023\23011-DC - Campfire Circle - SWSHEET SET\23011 - Campfire Circle - L0.1 - Notes Legend.dwg

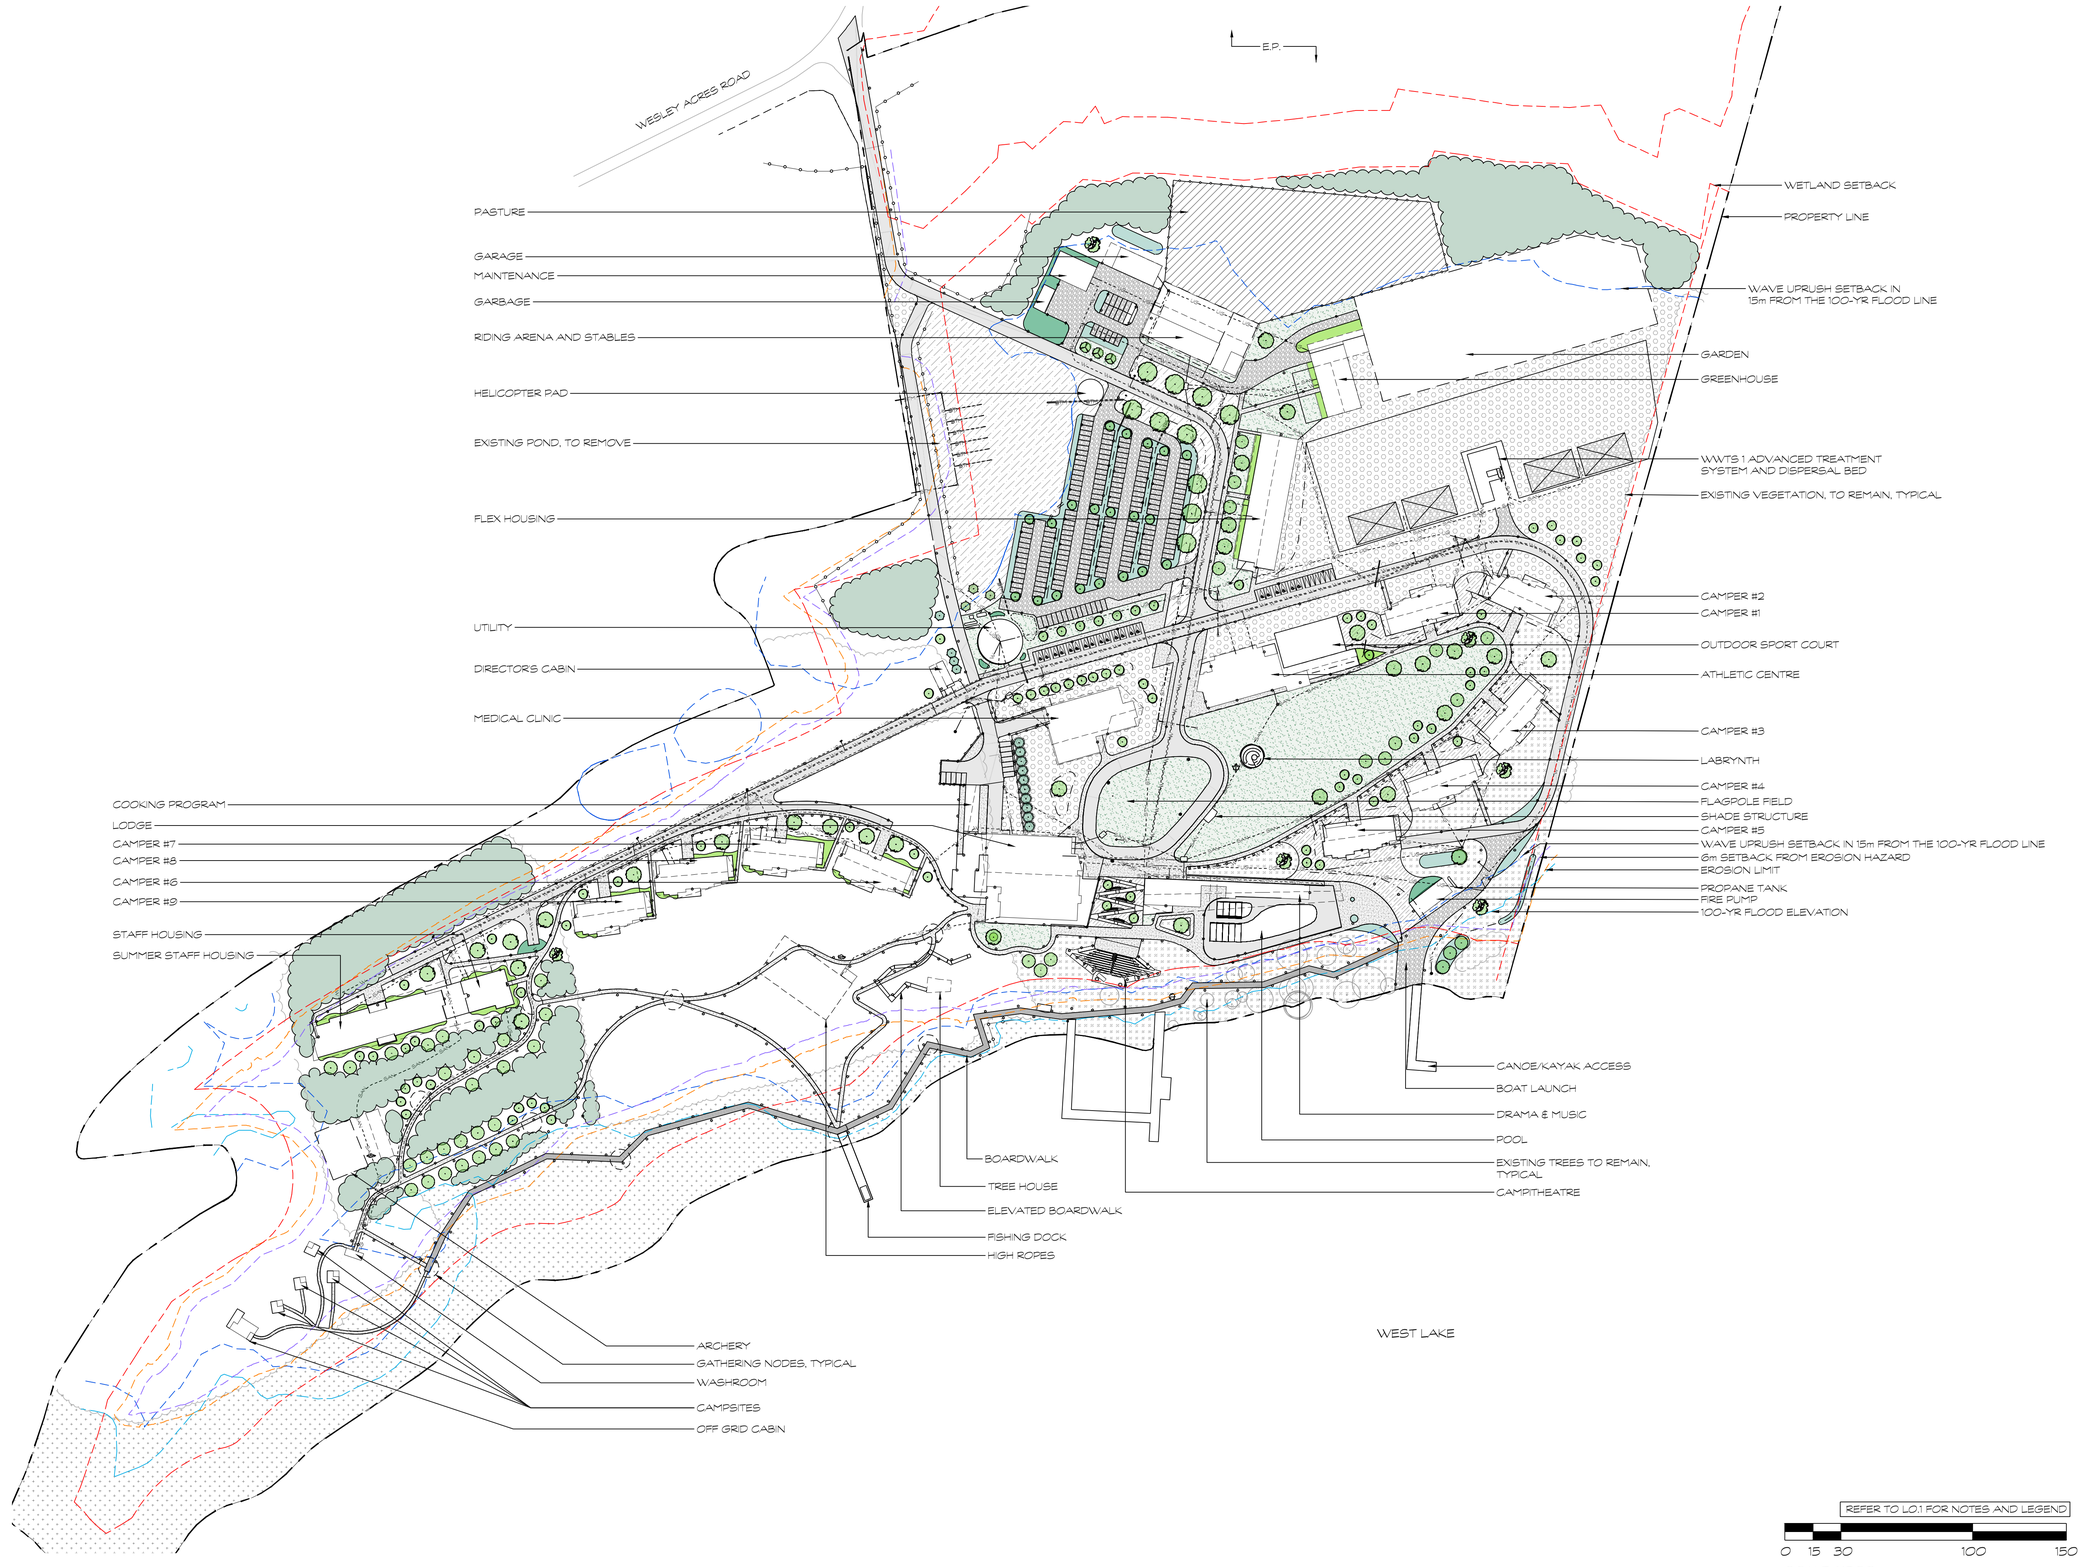

REFER TO L0.1 FOR NOTES AND LEGEND

0 15 30 100 150

SCALE: 1:1500


G:\Shared drives\Commercial Department\02 - PROJECTS\2023\23011-DC - Campfire Circle - SWI\SHEET SET\23011 - Campfire Circle - L1.0 - Landscape Plan.dwg

Seal

North

No.	Issues and Revisions	Date
1.	ISSUED FOR SPA	2025-08-15
2.	ISSUED FOR COORDINATION	2026-01-27
3.	REISSUED FOR SPA	2026-02-06
4.	REISSUED FOR COORDINATION	2026-07-28
5.	ISSUED FOR SPA - 3RD SUBMISSION	2026-08-18
6.	ISSUED FOR SPA - 3RD SUBMISSION REVISIONS TO WETLAND ENHANCEMENT	2026-09-04
7.	ISSUED FOR SPA - 3RD RESUBMISSION	2026-10-22

Key Map

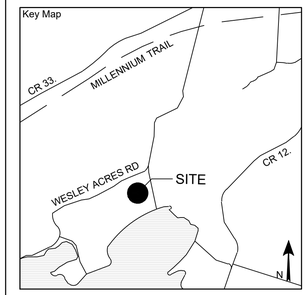

Project Notes

This design and drawing are the property of The Scott Wentworth Landscape Group Ltd. and are not to be copied or used for construction purposes without the Landscape Architect's express written consent.

The contractor shall check and verify all dimensions and report any discrepancies, error, or omissions to the Landscape Architect prior to commencing work.

Base plan information taken from Site Plan provided by:
Company Name:
Dated:

Wentworth Landscapes
13392 Loyalist Parkway R.R.1, Picton ON K0K 2T0
613.547.3772

Consultants

WENTWORTH LANDSCAPES

Client
CAMPFIRE CIRCLE

Project
CAMPFIRE CIRCLE

Project Location
565 WESLEY ACRES ROAD
BLOOMFIELD, ON

Drawing Title
OVERALL LANDSCAPE PLAN

Scale
1:1500

Date 2025-06-25	Plot Date 2026-10-22
Designed By MH	Drawn By PL/LT
Approved By SW	Drawing Number L1.0
Project Number 23011-DC	



REFER TO L0.1 FOR NOTES AND LEGEND


0 15 30 100 150

SCALE: 1:1500

Seal	North

No.	Issues and Revisions	Date
1.	ISSUED FOR SPA	2025-08-15
2.	ISSUED FOR COORDINATION	2026-01-27
3.	REISSUED FOR SPA	2026-02-06
4.	REISSUED FOR COORDINATION	2026-07-28
5.	ISSUED FOR SPA - 3RD SUBMISSION	2026-08-18
6.	ISSUED FOR SPA - 3RD SUBMISSION REVISIONS TO WETLAND ENHANCEMENT	2026-09-04
7.	ISSUED FOR SPA - 3RD RESUBMISSION	2026-10-22

Key Map

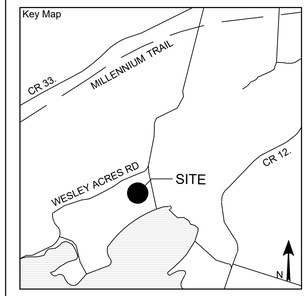

Project Notes

This design and drawing are the property of The Scott Wentworth Landscape Group Ltd. and are not to be copied or used for construction purposes without the Landscape Architect's express written consent.

The contractor shall check and verify all dimensions and report any discrepancies, error, or omissions to the Landscape Architect prior to commencing work.

Base plan information taken from Site Plan provided by:
Company Name:
Dated:

Wentworth Landscapes
13392 Loyalist Parkway R.R.1, Picton ON K0K 2T0
613.547.3772

Consultants

WENTWORTH LANDSCAPES

Client CAMPFIRE CIRCLE	
Project CAMPFIRE CIRCLE	
Project Location 565 WESLEY ACRES ROAD BLOOMFIELD, ON	
Drawing Title LANDSCAPE GRADING PLAN	
Scale **1:1500**	
Date 2025-06-25	Plot Date 2026-10-22
Designed By MH	Drawn By PL/LT
Approved By SW	Drawing Number **L1.1**
Project Number 23011-DC	

G:\Shared drives\Commercial Department\02 - PROJECTS\2023\23011-DC - Campfire Circle - SW\SHEET SET\23011 - Campfire Circle - L1.1 - Grading Plan.dwg


PLANT MATERIAL SCHEDULE - LARGE-CALIPER TREE SPECIES

SYMBOL	QUANTITY	BOTANICAL NAME	COMMON NAME	SIZE	CONDITION	SPACING***	NATIVE	BIODIVERSITY FACTOR*	SUPPORTS POLLINATORS**	ATTRACTS BIRDS
Deciduous Trees										
Ac	21	Amelanchier canadensis	Downy Serviceberry	175cm cal.	WB Clump	As shown	Native	124	Yes	Yes
AfC	3	Acer freemanii 'Celzam'	Celebration Maple	60mm cal.	WB	Min 6m O.C.	Nativar	295		Yes
AfJ	9	Acer freemanii 'Jeffersred'	Autumn Blaze Maple	60mm cal.	WB	As shown	Nativar	295	Yes	Yes
Ar	13	Acer rubrum	Red Maple	60mm cal.	WB	As shown	Native	295	Yes	Yes
AsA	3	Acer saccharinum****	Silver Maple	60mm cal.	WB	As shown	Native	295	Yes	Yes
As	7	Acer saccharum	Sugar Maple	60mm cal.	WB	As shown	Native	295	Yes	Yes
Bn	28	Betula nigra	River Birch	60mm cal.	WB	As shown	Native	410		Yes
Cs	10	Cornus alternifolia	Pagoda Dogwood	125cm cal.	7gal	As shown	Native	129	Yes	Yes
Cc	12	Carpinus caroliniana	Blue Beech	60mm cal.	WB	As shown	Native	78		Yes
CcA	2	Cercis canadensis	Eastern Redbud	175cm cal.	WB Clump	As shown	Native	23	Yes	Yes
Co	16	Celtis occidentalis	Common Hackberry	60mm cal.	WB	As shown	Native	44		Yes
Fg	5	Fagus grandifolia****	American Beech	60mm cal.	WB	As shown	Native	135	Yes	Yes
LT	1	Liriodendron tulipifera	Tulip Tree	60mm cal.	WB	As shown	Native	19	Yes	Yes
MsT	2	Malus 'Sugar Tyme' (Sutyzam)	Sugar Tyme Flowering Crab Apple	60mm cal.	WB	As shown	Nativar	309	Yes	Yes
Ns	5	Nyssa sylvatica	Sourgum	50mm cal.	WB	As shown	Native	35		Yes
Ov	6	Ostrya virginiana****	Ironwood	50mm cal.	WB	As shown	Native	90		Yes
Pb	2	Populus balsamifera	Balsam Poplar	45mm cal.	WB	As shown	Native	360	Yes	Yes
PoC	3	Platanus occidentalis	American Sycamore	60mm cal.	WB	As shown	Native	43		Yes
Pt	7	Populus tremuloides	Trembling Aspen	60mm cal.	WB	As shown	Native	360	Yes	Yes
PtR	1	Ptelea trifoliata	Hop Tree	40mm cal.	WB	As shown	Native	4		
Qb	8	Quercus bicolor	Swamp White Oak	50mm cal.	WB	As shown	Native	521	Yes	Yes
Qm	1	Quercus macrocarpa	Burr Oak	50mm cal.	WB	As shown	Native	521	Yes	Yes
QmU	2	Quercus muehlenbergii	Chinkapin Oak	50mm cal.	WB	As shown	Native	521	Yes	Yes
Sn	1	Salix nigra	Black Willow	50mm cal.	25gal	As shown	Native	431	Yes	Yes
Ta	9	Tilia americana****	Basswood	60mm cal.	WB	As shown	Native	160	Yes	
UaB	7	Ulmus americana 'Brandon'	Brandon Elm	60mm cal.	WB	As shown	Nativar	201	Yes	Yes
UaP	4	Ulmus americana 'Princeton'	Princeton Elm	60mm cal.	WB	As shown	Nativar	201	Yes	Yes
Coniferous Trees										
Pg	3	Picea glauca	White Spruce	175cm HT.	WB	As shown	Native	156	Yes	Yes
Po	3	Picea omorika	Serbian Spruce	175cm HT.	WB	Min 4m O.C.	Ornamental	156		
Ps	4	Pinus strobus**	Eastern White Pine	175cm HT.	WB	As shown	Native	259		Yes
To	10	Thuja occidentalis	Eastern White Cedar	175cm HT.	WB	As shown	Native	46		Yes

PLANT MATERIAL SCHEDULE - SMALL-CALIPER WHIP TREE SPECIES

SYMBOL	QUANTITY	BOTANICAL NAME	COMMON NAME	SIZE	CONDITION	SPACING***	NATIVE	BIODIVERSITY FACTOR*	SUPPORTS POLLINATORS**	ATTRACTS BIRDS
Deciduous Trees										
As	TBD	Acer saccharum	Sugar Maple		Whip	TBD	Native	295	Yes	Yes
Ar	TBD	Asimina triloba	Common Pawpaw		Whip	TBD	Native	10	Yes	Yes
Ba	TBD	Betula alleghaniensis****	Yellow Birch		Whip	TBD	Native	410		Yes
Bp	TBD	Betula papyrifera****	Paper Birch		Whip	TBD	Native	410		Yes
Cs	TBD	Cornus alternifolia	Pagoda Dogwood		Whip	TBD	Native	129	Yes	Yes
Cc	TBD	Carpinus caroliniana	Blue Beech		Whip	TBD	Native	78		Yes
Co	TBD	Celtis occidentalis	Common Hackberry		Whip	TBD	Native	44		Yes
CoV	TBD	Carya ovata****	Shagbark Hickory		Whip	TBD	Native	238		Yes
Fg	TBD	Fagus grandifolia****	American Beech		Whip	TBD	Native	135	Yes	Yes
Gd	TBD	Gymnocladus dioicus	Kentucky Coffee Tree		Whip	TBD	Native		Yes	
Pb	TBD	Populus balsamifera	Balsam Poplar		Whip	TBD	Native	360	Yes	Yes
Pt	TBD	Populus tremuloides	Trembling Aspen		Whip	TBD	Native	360	Yes	Yes
Qa	TBD	Quercus alba	White Oak		Whip	TBD	Native	521	Yes	Yes
Qm	TBD	Quercus macrocarpa	Burr Oak		Whip	TBD	Native	521	Yes	Yes
QmU	TBD	Quercus muehlenbergii	Chinkapin Oak		Whip	TBD	Native	521	Yes	Yes
Qp	TBD	Quercus paulistris	Pin Oak		Whip	TBD	Native	521	Yes	Yes
Sa	TBD	Sassafras albidum	Sassafras		Whip	TBD	Native	31	Yes	Yes
Coniferous Trees										
Pm	TBD	Picea mariana	Black Spruce		Whip	TBD	Native	156	Yes	Yes
Pr	TBD	Pinus resinosa	Red Pine		Whip	TBD	Native	259		Yes
Tc	TBD	Tsuga canadensis	Eastern Hemlock		Whip	TBD	Native	46		Yes


* Biodiversity Value represents the number of butterfly and moth species the plant hosts.
This is essential as caterpillars are the foundation for building the food web and enhancing biodiversity, being the primary food for nesting birds to feed their young.
Based upon the research of Dr. Douglas Tallamy, University of Delaware.
** Pollinators also include butterfly and moth species.
*** Exact spacing of tree to be determined.
**** Indicates tree species identified on site as per arborist report.

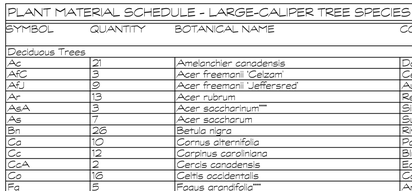

TREE PLANTING ENLARGEMENT PLAN

0 10 20 50 100

SCALE: 1:1000

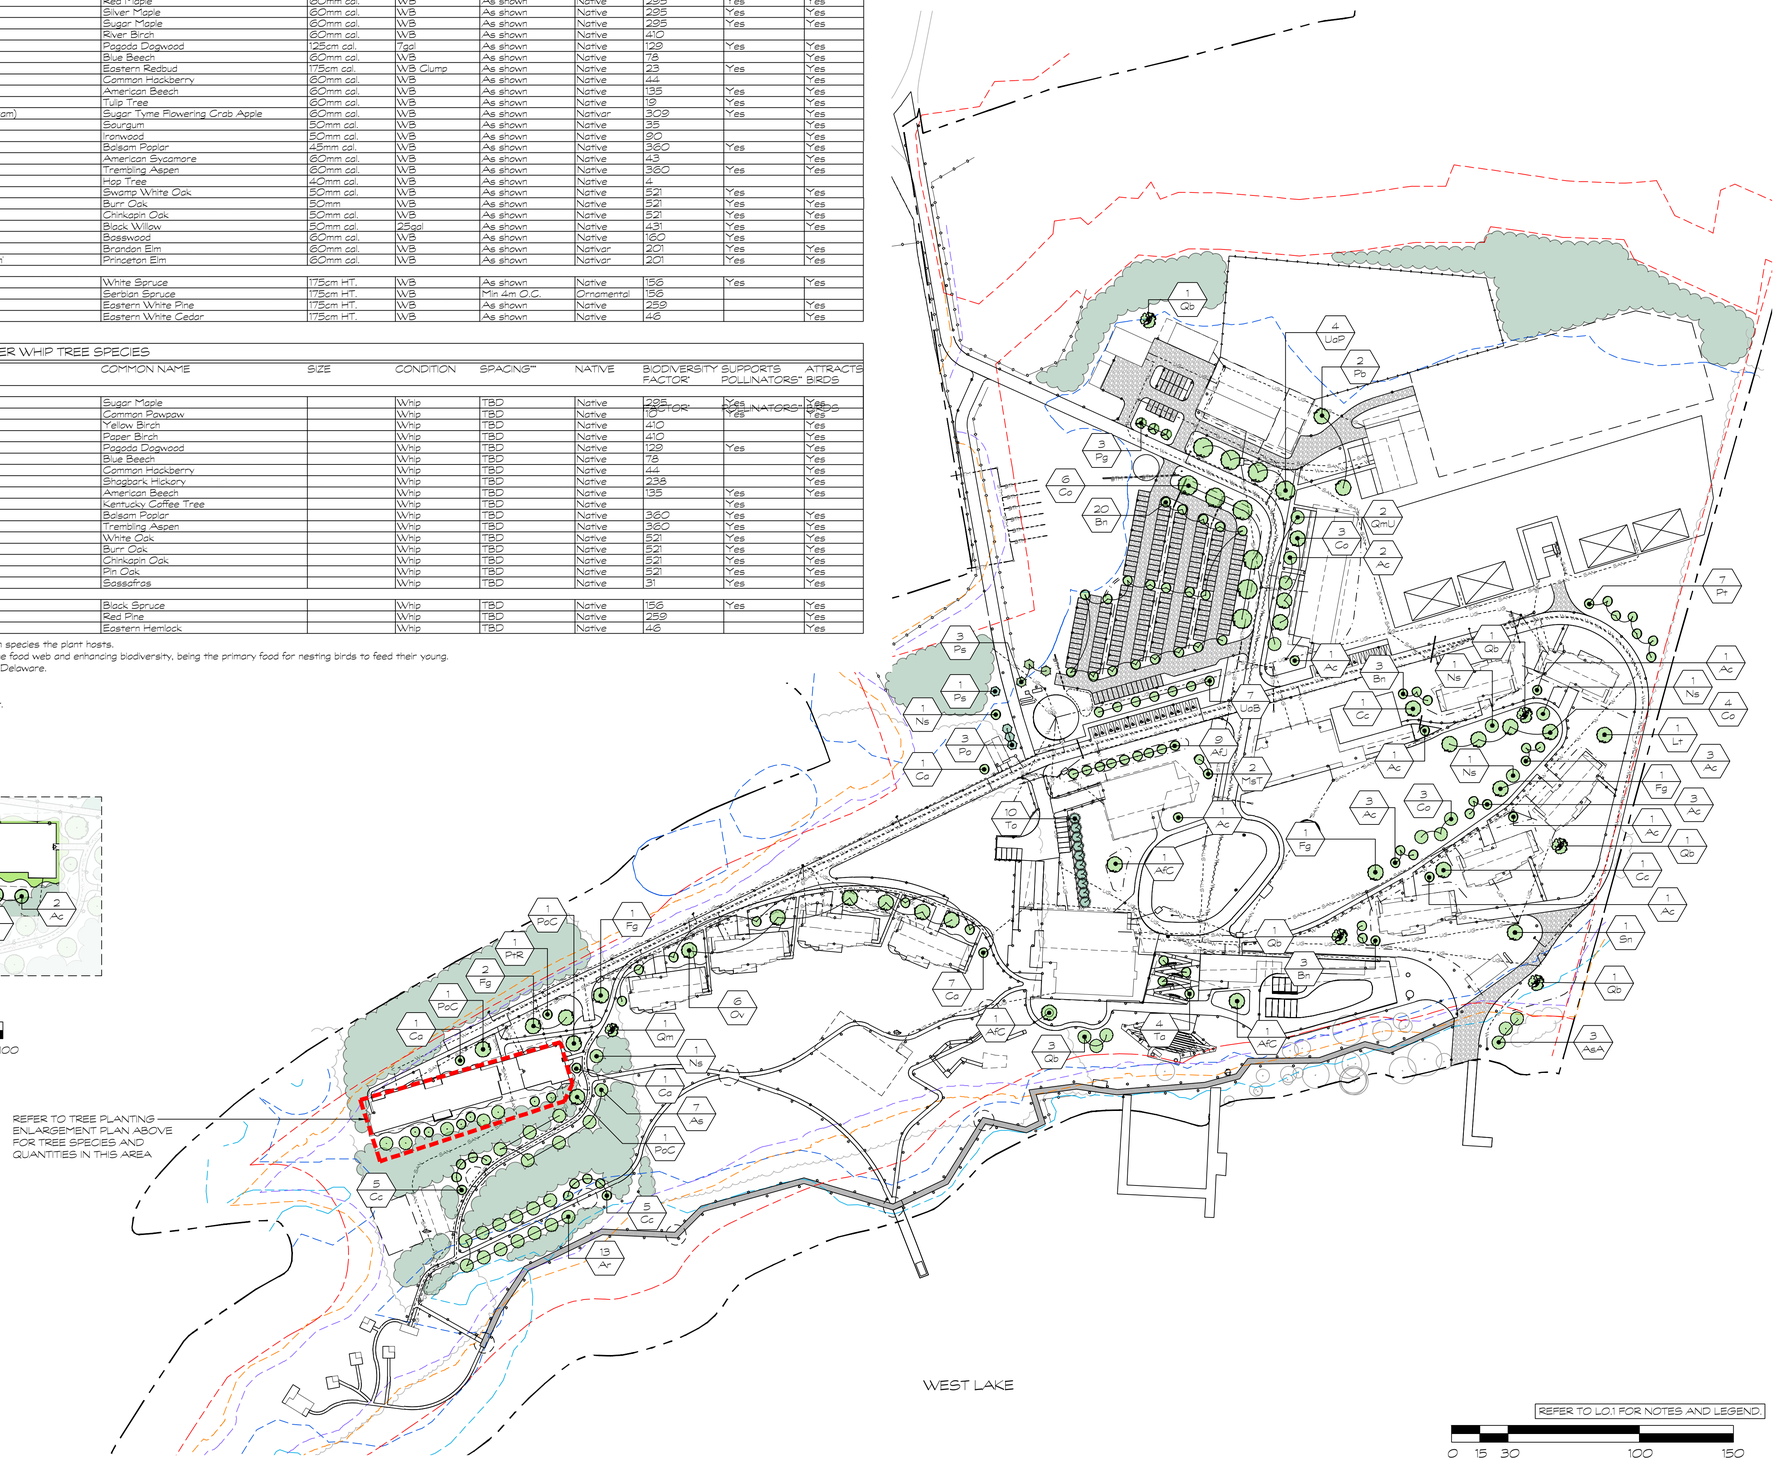

REFER TO TREE PLANTING ENLARGEMENT PLAN ABOVE FOR TREE SPECIES AND QUANTITIES IN THIS AREA

REFER TO L0.1 FOR NOTES AND LEGEND.

0 15 30 100 150

SCALE: 1:1500


G:\Shared drives\Commercial Department\02 - PROJECTS\2023\23011-DC - Campfire Circle - SW\SHEET SET\23011 - Campfire Circle - L1.2 - Tree Planting Plan.dwg

Seal

North

No.	Issues and Revisions	Date
1.	ISSUED FOR SPA	2025-08-15
2.	ISSUED FOR COORDINATION	2026-01-27
3.	REISSUED FOR SPA	2026-02-06
4.	REISSUED FOR COORDINATION	2026-07-28
5.	ISSUED FOR SPA - 3RD SUBMISSION	2026-08-18
6.	ISSUED FOR SPA - 3RD SUBMISSION REVISIONS TO WETLAND ENHANCEMENT	2026-09-04
7.	ISSUED FOR SPA - 3RD RESUBMISSION	2026-10-22

Key Map

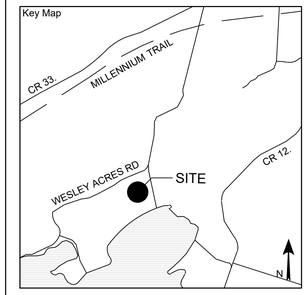

Project Notes

This design and drawing are the property of The Scott Wentworth Landscape Group Ltd. and are not to be copied or used for construction purposes without the Landscape Architect's express written consent.

The contractor shall check and verify all dimensions and report any discrepancies, error, or omissions to the Landscape Architect prior to commencing work.

Base plan information taken from Site Plan provided by:
Company Name:
Dated:

Wentworth Landscapes
13392 Loyalist Parkway R.R.1, Picton ON K0K 2T0
613.547.3772

Consultants

WENTWORTH LANDSCAPES

Client: CAMPFIRE CIRCLE	
Project: CAMPFIRE CIRCLE	
Project Location: 565 WESLEY ACRES ROAD BLOOMFIELD, ON	
Drawing Title: TREE PLANTING PLAN	
Scale: 1:1500	
Date: 2025-06-25	Plot Date: 2026-10-22
Designed By: MH	Drawn By: PL/LT
Approved By: SW	Drawing Number: L1.2
Project Number: 23011-DC	

LEGEND

- PRESERVED EXISTING FOREST
- PROPOSED SMALL-CALIPER WHIP TREE PLANTING
- PRESERVED EXISTING HEDGEROW
- PROPOSED FOREST INFILL



REFER TO L0.1 FOR NOTES AND LEGEND
REFER TO L2.1 FOR TREE PLANT MATERIAL SCHEDULE

0 15 30 100 150


SCALE: 1:1500

Seal

North

No.	Issues and Revisions	Date
1.	ISSUED FOR SPA	2025-08-15
2.	ISSUED FOR COORDINATION	2026-01-27
3.	REISSUED FOR SPA	2026-02-06
4.	REISSUED FOR COORDINATION	2026-07-28
5.	ISSUED FOR SPA - 3RD SUBMISSION	2026-08-18
6.	ISSUED FOR SPA - 3RD SUBMISSION REVISIONS TO WETLAND ENHANCEMENT	2026-09-04
7.	ISSUED FOR SPA - 3RD RESUBMISSION	2026-10-22

Key Map

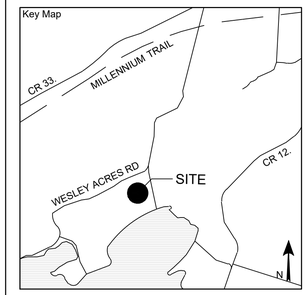

Project Notes

This design and drawing are the property of The Scott Wentworth Landscape Group Ltd. and are not to be copied or used for construction purposes without the Landscape Architect's express written consent.

The contractor shall check and verify all dimensions and report any discrepancies, error, or omissions to the Landscape Architect prior to commencing work.

Base plan information taken from Site Plan provided by:
Company Name:
Dated:

Wentworth Landscapes
13392 Loyalist Parkway R.R.1, Picton ON K0K 2T0
613.547.3772

Consultants

WENTWORTH LANDSCAPES

Client
CAMPFIRE CIRCLE

Project
CAMPFIRE CIRCLE

Project Location
565 WESLEY ACRES ROAD
BLOOMFIELD, ON

Drawing Title
FOREST ENHANCEMENTS
AND TREE PLANTING APPROACH

Scale
1:1500

Date: 2025-06-25	Plot Date: 2026-10-22
Designed By: MH	Drawn By: PL/LT
Approved By: SW	Drawing Number: L2.0
Project Number: 23011-DC	

G:\Shared drives\Commercial Department\02 - PROJECTS\2023\23011-DC - Campfire Circle - SW\SHEET SET\23011 - Campfire Circle - L2.0 - Forest Enhancements.dwg

LEGEND

- RIPARIAN NATIVE PLANT BUFFER
- OPEN WATER CLEAR OF VEGETATION
- INSECT RICH FISHING ZONE
- NATURALIZED SHORELINE BUFFER
- OPEN LAKE ACCESS POINT FOR RECREATIONAL ACTIVITIES



REFER TO L0.1 FOR NOTES AND LEGEND

0 15 30 100 150

SCALE: 1:1500


G:\Shared drives\Commercial Department\02 - PROJECTS\2023\23011-DC - Campfire Circle - SWI\SHEET SET\23011 - Campfire Circle - L2.1 - Wetland Enhancements.dwg

Seal

North

No.	Issues and Revisions	Date
1.	ISSUED FOR SPA	2025-08-15
2.	ISSUED FOR COORDINATION	2026-01-27
3.	REISSUED FOR SPA	2026-02-06
4.	REISSUED FOR COORDINATION	2026-07-28
5.	ISSUED FOR SPA - 3RD SUBMISSION	2026-08-18
6.	ISSUED FOR SPA - 3RD SUBMISSION REVISIONS TO WETLAND ENHANCEMENT	2026-09-04
7.	ISSUED FOR SPA - 3RD RESUBMISSION	2026-10-22

Key Map

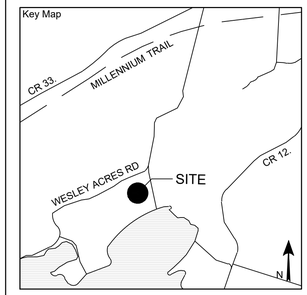

Project Notes

This design and drawing are the property of The Scott Wentworth Landscape Group Ltd. and are not to be copied or used for construction purposes without the Landscape Architect's express written consent.

The contractor shall check and verify all dimensions and report any discrepancies, error, or omissions to the Landscape Architect prior to commencing work.

Base plan information taken from Site Plan provided by:
Company Name:
Dated:

Wentworth Landscapes
13392 Loyalist Parkway R.R.1, Picton ON K0K 2T0
613.547.3772

Consultants

WENTWORTH LANDSCAPES

Client
CAMPFIRE CIRCLE

Project
CAMPFIRE CIRCLE

Project Location
565 WESLEY ACRES ROAD
BLOOMFIELD, ON

Drawing Title
WETLAND ENHANCEMENTS

Scale
1:1500

Date	Plot Date
2025-06-25	2026-10-22
Designed By: MH	Drawn By: PL/LT
Approved By: SW	Drawing Number: L2.1
Project Number: 23011-DC	

LEGEND

- SEED MIX 1 — GRAHAM TURF SEEDS LTD. OPTI PASTURE MIX
- SEED MIX 2 — OSC LOW MAINTENANCE RETENTION BASIN SEED MIX 8220
- SEED MIX 3 — WILLIAMS NURSERY AND ECOLOGY CENTRE TALLGRASS PRARIE SEED MIX
- SEED MIX 4 — OSC MEDIUM HEIGHT PRARIE GRASS NATIVE SEED MIX 8130
- SEED MIX 5 — OSC SLOPE AND HILLSIDE NATIVE SEED MIX 8225
- RIPARIAN ENHANCEMENT ZONE

SEED MIX 1
GRAHAM TURF SEEDS LTD.
OPTI PASTURE MIX FOR HORSE PASTURE AREA
CONTAINING: ANJO TIMOTHY, SHOCKWAVE BR ALFALFA, ARSENAL MEADOW BROME, BRONSON SL TALL FESCUE, SORAYA PERENNIAL RYEGRASS, KAKARIKI LADINO WHITE CLOVER, AND HUIA WHITE CLOVER.

SEED MIX 2
OSC LOW MAINTENANCE RETENTION BASIN NATIVE SEED MIXTURE
CONTAINING: POA PALUSTRIS, CAREX VULPINOIDEA, AND ELYMUS VIGINICUS.

SEED MIX 3
ST. WILLIAMS NURSERY AND ECOLOGY CENTRE TALLGRASS PRARIE SEED MIX
CONTAINING: SORGHASTRUM NUTANS, ANDROPOGON GERARDII, PANICUM VIRGATUM, ELYMUS VIRGINICUS, ELYMUS CANADENSIS, SCHIZACHYRIUM SCOPARIUM, OENOTHERA BIENNIS, PENSTEMON DIGITALIS, RUDBECKIA HIRTA, LESPEDEZA CAPITATA, CEANOTHUS AMERICANUS, DESMODIUM CANADENSE, SOLIDAGO PTARMICOIDES, PENSTEMON HIRSUTUS, DOELLINGERIA UMBELLATA, DESMODIUM PANICULATUM, SPOROBOLUS CRYPTANDRUS, PYCNANTHEMUM VIRGINIANUM, POTENTILLA ARGUTA, SOLIDAGO NEMORALIS, RATIBIDA PINNATA, COREOPSIS TRIFTERIS, SYMPHYOTRICHUM LAEVE , SOLIDAGO RIGIDA, GEUM TRIFLORUM, EUPATORIUM MACULATUM, MONARDA FISTULOSA, SOLIDAGO JUNCEA, LIATRIS SPICATA, SILPHIUM TEREBINTHINACEUM, ELYMUS TRACHYCAULUS, BOUTELOUA CURTIPENDULA, ECHINACEA PALLIDA, LESPEDEZA HIRTA, MONARDA PUNCTATA, AND PYCNANTHEMUM TENUIFOLIUM

SEED MIX 4
OSC MEDIUM HEIGHT PRAIRIE GRASS NATIVE SEED MIXTURE
CONTAINING: ANDROPOGON GERARDII, SORGHASTRUM NUTANS, SCHIZACHYRIUM SCOPARIUM, SPARTINA PECTINATA, PANICUM VIRGATUM.

SEED MIX 5
OSC SLOPE AND HILLSIDE NATIVE SEED MIX 8225
CONTAINING: AGROSTIS PERENNANS, RUDBECKIA HIRTA, ELYMUS HYSTRIX, SCHIZACHYRIUM SCOPARIUM, ASTER NOVAE-ANGLAIE, AVENA SATIVA, MONARDA FISTULOSA.

WEST LAKE

REFER TO L0.1 FOR NOTES AND LEGEND

0 15 30 100 150

SCALE: 1:1500


G:\Shared drives\Commercial Department\02 - PROJECTS\2023\23011-DC - Campfire Circle - SWM\SHEET SET\23011 - Campfire Circle - L2.2 - Meadow Grassland Enhancements.dwg

Seal

North

No.	Issues and Revisions	Date
1.	ISSUED FOR SPA	2025-08-15
2.	ISSUED FOR COORDINATION	2026-01-27
3.	REISSUED FOR SPA	2026-02-06
4.	REISSUED FOR COORDINATION	2026-07-28
5.	ISSUED FOR SPA - 3RD SUBMISSION	2026-08-18
6.	ISSUED FOR SPA - 3RD SUBMISSION REVISIONS TO WETLAND ENHANCEMENT	2026-09-04
7.	ISSUED FOR SPA - 3RD RESUBMISSION	2026-10-22

Key Map

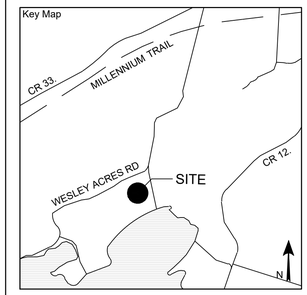

Project Notes

This design and drawing are the property of The Scott Wentworth Landscape Group Ltd. and are not to be copied or used for construction purposes without the Landscape Architect's express written consent.

The contractor shall check and verify all dimensions and report any discrepancies, error, or omissions to the Landscape Architect prior to commencing work.

Base plan information taken from Site Plan provided by:
Company Name:
Dated:

Wentworth Landscapes
13392 Loyalist Parkway R.R.1, Picton ON K0K 2T0
613.547.3772

Consultants

WENTWORTH LANDSCAPES

Client
CAMPFIRE CIRCLE

Project
CAMPFIRE CIRCLE

Project Location
565 WESLEY ACRES ROAD
BLOOMFIELD, ON

Drawing Title
MEADOW/GRASSLAND ENHANCEMENTS

Scale
1:1500

Date: 2025-06-25	Plot Date: 2026-10-22
Designed By: MH	Drawn By: PL/LT
Approved By: SW	Drawing Number: L2.2
Project Number: 23011-DC	

LEGEND

PROPOSED VEGETATIVE SCREENING

DENSE VEGETATIVE SCREENING TO BLOCK VIEWS OF MAINTENANCE BUILDING FROM ROAD

VARIETY OF CONIFEROUS AND DECIDUOUS VEGETATIVE SCREENING TO BLOCK VIEWS OF UTILITY AREA WHILE MAINTAINING ACCESS FOR AUTHORIZED PERSONNEL

CONIFEROUS TREE PLANTING TO BUFFER FENCE AND VISUALLY INTEGRATE THE FENCE WITH THE SURROUNDING ENVIRONMENT

VEGETATED SCREENING AROUND STAFF HOUSING TO PROVIDE PRIVACY FROM CAMPERS

LARGE CANOPY DECIDUOUS TREE PLANTING TO SCREEN VIEWS BETWEEN ATHLETIC CENTRE AND CAMPERS

MIX OF DECIDUOUS SHRUB AND PERENNIAL PLANTING TO TO PROVIDE ADDITIONAL SCREENING BETWEEN ATHLETIC CENTRE AND CAMPERS

DECIDUOUS TREE PLANTING TO SCREEN VIEWS BETWEEN CAMPERS AND POOL

VEGETATIVE SCREENING ON BOTH SIDES OF ROAD TO SCREEN FIRE PUMP FROM CAMPERS

WEST LAKE

REFER TO L0.1 FOR NOTES AND LEGEND

0 15 30 100 150

SCALE: 1:1500


G:\Shared drives\Commercial Department\02 - PROJECTS\2023\23011-DC - Campfire Circle - SWM\SHEET SET\23011 - Campfire Circle - L2.3 - Vegetative Screening.dwg

Seal

North

No.	Issues and Revisions	Date
1.	ISSUED FOR SPA	2025-08-15
2.	ISSUED FOR COORDINATION	2026-01-27
3.	REISSUED FOR SPA	2026-02-06
4.	REISSUED FOR COORDINATION	2026-07-28
5.	ISSUED FOR SPA - 3RD SUBMISSION	2026-08-18
6.	ISSUED FOR SPA - 3RD SUBMISSION REVISIONS TO WETLAND ENHANCEMENT	2026-09-04
7.	ISSUED FOR SPA - 3RD RESUBMISSION	2026-10-22

Key Map

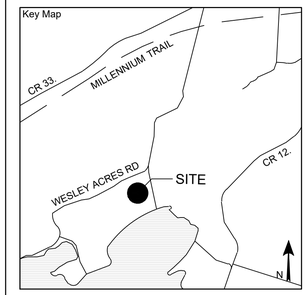

Project Notes

This design and drawing are the property of The Scott Wentworth Landscape Group Ltd. and are not to be copied or used for construction purposes without the Landscape Architect's express written consent.

The contractor shall check and verify all dimensions and report any discrepancies, error, or omissions to the Landscape Architect prior to commencing work.

Base plan information taken from Site Plan provided by:
Company Name:
Dated:

Wentworth Landscapes
13392 Loyalist Parkway R.R.1, Picton ON K0K 2T0
613.547.3772

Consultants

WENTWORTH LANDSCAPES

Client
CAMPFIRE CIRCLE

Project
CAMPFIRE CIRCLE

Project Location
565 WESLEY ACRES ROAD
BLOOMFIELD, ON

Drawing Title
VEGETATIVE SCREENING

Scale
1:1500

Date	Plot Date
2025-06-25	2026-10-22
Designed By: MH	Drawn By: PL/LT
Approved By: SW	Drawing Number: L2.3
Project Number: 23011-DC	

LEGEND

PROPOSED STORMWATER MITIGATION PLANTING AREAS

SALT TOLERANT VEGETATIVE FILTER STRIPS IMMEDIATELY ADJACENT TO PARKING LOTS AND BETWEEN ROWS OF STALLS HELP TREAT STORMWATER RUNOFF, ESPECIALLY POLLUTANTS FROM VEHICLES, AND ACTS AS A FIRST PASS OF TREATMENT BEFORE STORMWATER CONTINUES TO FLOW THROUGH THE SITE

NATURALIZED PLANTING BEDS AROUND BUILDINGS MITIGATES WATER RUN-OFF FROM ROOFTOP SHEET DRAINAGE AND DOWNSPOUTS

OPEN SODDED LAWN ACTS AS A PERMEABLE SURFACE, RETAINING WATER ON SITE AND REDUCING RUNOFF

RAINGARDEN FEATURE PLANTING AREA ACTS AS A FUNCTIONAL EDUCATIONAL TOOL SHOWCASING THE IMPORTANCE OF BIODIVERSITY AND SUSTAINABLE PLANTING DESIGN

VEGETATIVE FILTER STRIP PLANTING BEDS ALONG ANY HARDSCAPED AREAS SUCH AS PATHWAYS AND ROADWAYS TO HELP SLOW DOWN, REDUCE, AND FILTER STORMWATER RUNOFF BEFORE IT REACHES THE LAKE AND PROVIDES LONG-TERM SLOPE STABILITY

DEEP ROOTING TREES NEAR SHORELINE TO MAXIMIZE SOIL INFILTRATION CAPACITY AND IMPROVE SOIL STABILITY

WEST LAKE

REFER TO L0.1 FOR NOTES AND LEGEND

0 15 30 100 150

SCALE: 1:1500


G:\Shared drives\Commercial Department\02 - PROJECTS\2023\23011-DC - Campfire Circle - SW\SHEET SET\23011 - Campfire Circle - L2.4 - Stormwater Management.dwg

Seal

North

No.	Issues and Revisions	Date
1.	ISSUED FOR SPA	2025-08-15
2.	ISSUED FOR COORDINATION	2026-01-27
3.	REISSUED FOR SPA	2026-02-06
4.	REISSUED FOR COORDINATION	2026-07-28
5.	ISSUED FOR SPA - 3RD SUBMISSION	2026-08-18
6.	ISSUED FOR SPA - 3RD SUBMISSION REVISIONS TO WETLAND ENHANCEMENT	2026-09-04
7.	ISSUED FOR SPA - 3RD RESUBMISSION	2026-10-22

Key Map

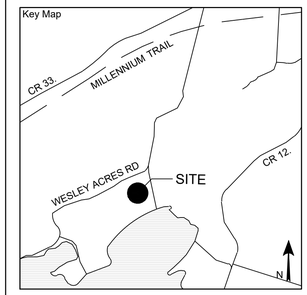

Project Notes

This design and drawing are the property of The Scott Wentworth Landscape Group Ltd. and are not to be copied or used for construction purposes without the Landscape Architect's express written consent.

The contractor shall check and verify all dimensions and report any discrepancies, error, or omissions to the Landscape Architect prior to commencing work.

Base plan information taken from Site Plan provided by:
Company Name:
Dated:

Wentworth Landscapes
13392 Loyalist Parkway R.R.1, Picton ON K0K 2T0
613.547.3772

Consultants

WENTWORTH LANDSCAPES

Client
CAMPFIRE CIRCLE

Project
CAMPFIRE CIRCLE

Project Location
565 WESLEY ACRES ROAD
BLOOMFIELD, ON

Drawing Title
STORMWATER MANAGEMENT

Scale
1:1500

Date 2025-06-25	Plot Date 2026-10-22
Designed By MH	Drawn By PL/LT
Approved By SW	Drawing Number L2.4
Project Number 23011-DC	

LEGEND

PROPOSED ENHANCED HABITAT FOR SPECIAL STATUS SPECIES

CREATE A NEW NESTING SITE FOR SNAPPING TURTLES, 4m X 10m SAND/GRAVEL MIX WITH CEDAR LUMBER EDGES, MAINTAINING CLEARANCE ON THE SOUTH SIDE FOR TURTLE ACCESS TO THE NESTING SITE

INSTALL TURTLE EXCLUSION FENCING ALONG ROADWAYS WHERE INDICATED ON PLAN

INCLUDE SCATTERED PERCHING POSTS FOR VARIOUS BIRD SPECIES AND OWLS

BARN SWALLOW NESTING STRUCTURES TO BE PROPOSED WITHIN 3m OF THE LAKE, WITH THE BASE 3m ABOVE GROUND AND ON STILTS WRAPPED WITH PREDATOR CONES

PROPOSED RELOCATED NESTING SITE FOR SNAPPING TURTLES. INCLUDE SAND, GRAVEL, WOODY DEBRIS, AND TURTLE EXCLUSION FENCING AS INDICATED ON PLAN

WEST LAKE

INSTALL BAT BOXES ON SUNNY-SOUTH FACING POLES WITHIN 300m OF WETLANDS AND FOREST, AVOIDING SHADY AND WINDY LOCATIONS, CLUSTER BOXES TOGETHER

CREATE 5m X 5m TURTLE NESTING SITES WITHIN 30-100m OF WETLAND IN FULL SUN LOCATIONS, SURROUND SITE WITH APPROPRIATE NATIVE PLANTS AVOIDING TALL GRASSES AND SHRUBS, INTEGRATE OPEN SANDY NESTING PATCHES, AND CREATE/RESTORE WETLAND FEATURES (SHALLOW AND NUTRIENT RICH) FOR OVERWINTERING AND FEEDING

REFER TO L0.1 FOR NOTES AND LEGEND

0 15 30 100 150

SCALE: 1:1500


G:\Shared drives\Commercial Department\02 - PROJECTS\2023\23011-DC - Campfire Circle - SWSHEET SET\23011 - Campfire Circle - L2.5 - Species Habitat Enhancements.dwg

Seal

North

No.	Issues and Revisions	Date
1.	ISSUED FOR SPA	2025-08-15
2.	ISSUED FOR COORDINATION	2026-01-27
3.	REISSUED FOR SPA	2026-02-06
4.	REISSUED FOR COORDINATION	2026-07-28
5.	ISSUED FOR SPA - 3RD SUBMISSION	2026-08-18
6.	ISSUED FOR SPA - 3RD SUBMISSION REVISIONS TO WETLAND ENHANCEMENT	2026-09-04
7.	ISSUED FOR SPA - 3RD RESUBMISSION	2026-10-22

Key Map

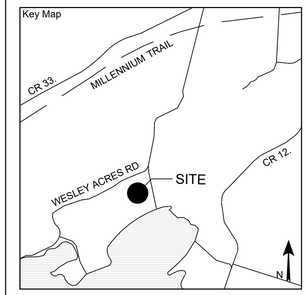

Project Notes

This design and drawing are the property of The Scott Wentworth Landscape Group Ltd. and are not to be copied or used for construction purposes without the Landscape Architect's express written consent.

The contractor shall check and verify all dimensions and report any discrepancies, error, or omissions to the Landscape Architect prior to commencing work.

Base plan information taken from Site Plan provided by:
Company Name:
Dated:

Wentworth Landscapes
13392 Loyalist Parkway R.R.1, Picton ON K0K 2T0
613.547.3772

Consultants

WENTWORTH LANDSCAPES

Client
CAMPFIRE CIRCLE

Project
CAMPFIRE CIRCLE

Project Location
565 WESLEY ACRES ROAD
BLOOMFIELD, ON

Drawing Title
SPECIES HABITAT ENHANCEMENTS

Scale
1:1500

Date
2025-06-25

Plot Date
2026-10-22

Designed By
MH

Drawn By
PL/LT

Approved By
SW

Drawing Number
L2.5

Project Number
23011-DC



REFER TO L0.1 FOR NOTES AND LEGEND

0 15 30 100 150


SCALE: 1:1500

Seal

North

No.	Issues and Revisions	Date
1.	ISSUED FOR SPA	2025-08-15
2.	ISSUED FOR COORDINATION	2026-01-27
3.	REISSUED FOR SPA	2026-02-06
4.	REISSUED FOR COORDINATION	2026-07-28
5.	ISSUED FOR SPA - 3RD SUBMISSION	2026-08-18
6.	ISSUED FOR SPA - 3RD SUBMISSION REVISIONS TO WETLAND ENHANCEMENT	2026-09-04
7.	ISSUED FOR SPA - 3RD RESUBMISSION	2026-10-22

Key Map

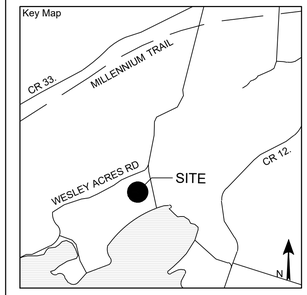

Project Notes

This design and drawing are the property of The Scott Wentworth Landscape Group Ltd. and are not to be copied or used for construction purposes without the Landscape Architect's express written consent.

The contractor shall check and verify all dimensions and report any discrepancies, error, or omissions to the Landscape Architect prior to commencing work.

Base plan information taken from Site Plan provided by:
Company Name:
Dated:

Wentworth Landscapes
13392 Loyalist Parkway R.R.1, Picton ON K0K 2T0
613.547.3772

Consultants

WENTWORTH LANDSCAPES

Client
CAMPFIRE CIRCLE

Project
CAMPFIRE CIRCLE

Project Location
565 WESLEY ACRES ROAD
BLOOMFIELD, ON

Drawing Title
LANDSCAPE ENLARGEMENTS KEY PLAN

Scale
1:1500

Date	Plot Date
2025-06-25	2026-10-22
Designed By: MH	Drawn By: PL/LT
Approved By: SW	Drawing Number: L3.0
Project Number: 23011-DC	

G:\Shared drives\Commercial Department\02 - PROJECTS\2023\23011-DC - Campfire Circle - SW\SHEET SET\23011 - Campfire Circle - L3.0 - Key Plan.dwg




G:\Shared drives\Commercial Department\02 - PROJECTS\2023\23011-DC - Campfire Circle - SWSHEET SET\23011 - Campfire Circle - L3.1 - Enlargement Plan 1.dwg

Seal

North

No.	Issues and Revisions	Date
1.	ISSUED FOR SPA	2025-08-15
2.	ISSUED FOR COORDINATION	2026-01-27
3.	REISSUED FOR SPA	2026-02-06
4.	REISSUED FOR COORDINATION	2026-07-28
5.	ISSUED FOR SPA - 3RD SUBMISSION	2026-08-18
6.	ISSUED FOR SPA - 3RD SUBMISSION REVISIONS TO WETLAND ENHANCEMENT	2026-09-04
7.	ISSUED FOR SPA - 3RD RESUBMISSION	2026-10-22

Key Map

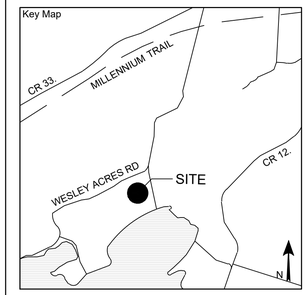

Project Notes

This design and drawing are the property of The Scott Wentworth Landscape Group Ltd. and are not to be copied or used for construction purposes without the Landscape Architect's express written consent.

The contractor shall check and verify all dimensions and report any discrepancies, error, or omissions to the Landscape Architect prior to commencing work.

Base plan information taken from Site Plan provided by:
Company Name:
Dated:

Wentworth Landscapes
13392 Loyalist Parkway R.R.1, Picton ON K0K 2T0
613.547.3772

Consultants

WENTWORTH LANDSCAPES

Client
CAMPFIRE CIRCLE


Project
CAMPFIRE CIRCLE

Project Location
565 WESLEY ACRES ROAD
BLOOMFIELD, ON

Drawing Title
LANDSCAPE ENLARGEMENT PLAN (1 OF 4)

Scale
1:500

Date	Plot Date
2025-06-25	2026-10-22
Designed By	Drawn By
MH	PL/LT
Approved By	Drawing Number
SW	L3.1
Project Number	
23011-DC	

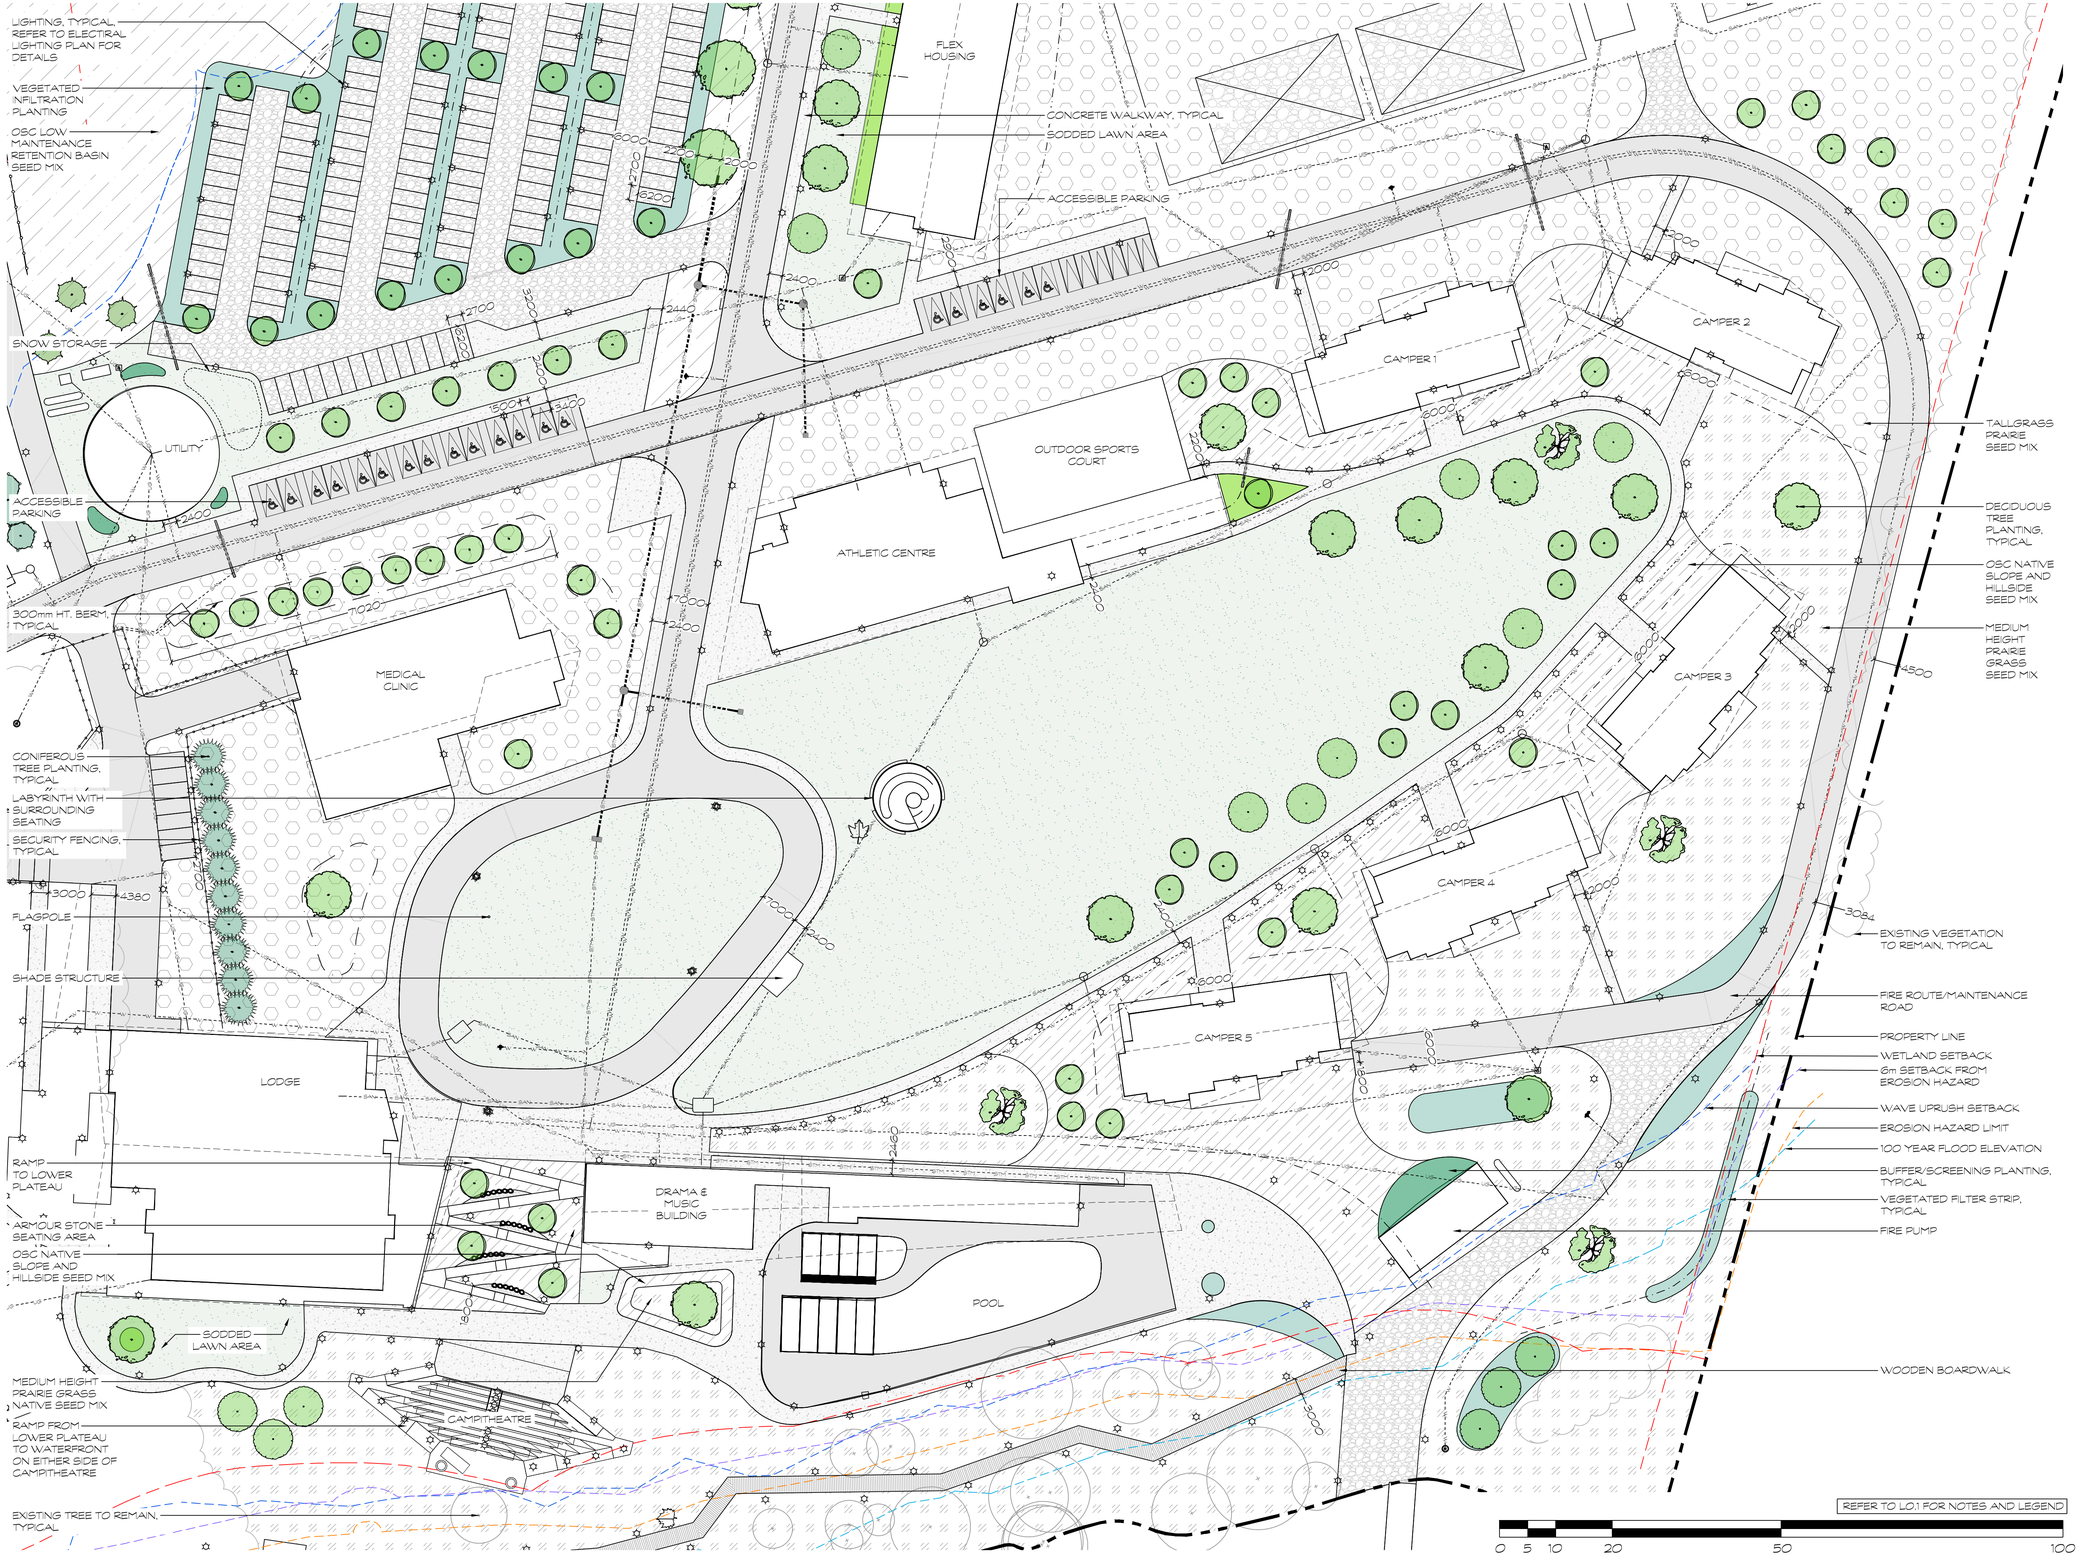


G:\Shared drives\Commercial Department\02 - PROJECTS\2023\23011-DC - Campfire Circle - SWSHEET SET\23011 - Campfire Circle - L3.2 - Enlargement Plan 2.dwg

Seal

North

No.	Issues and Revisions	Date
1.	ISSUED FOR SPA	2025-08-15
2.	ISSUED FOR COORDINATION	2026-01-27
3.	REISSUED FOR SPA	2026-02-06
4.	REISSUED FOR COORDINATION	2026-07-28
5.	ISSUED FOR SPA - 3RD SUBMISSION	2026-08-18
6.	ISSUED FOR SPA - 3RD SUBMISSION REVISIONS TO WETLAND ENHANCEMENT	2026-09-04
7.	ISSUED FOR SPA - 3RD RESUBMISSION	2026-10-22

Key Map

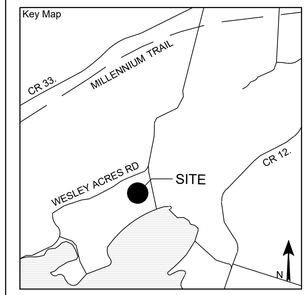

Project Notes

This design and drawing are the property of The Scott Wentworth Landscape Group Ltd. and are not to be copied or used for construction purposes without the Landscape Architect's express written consent.

The contractor shall check and verify all dimensions and report any discrepancies, error, or omissions to the Landscape Architect prior to commencing work.

Base plan information taken from Site Plan provided by:
Company Name:
Dated:

Wentworth Landscapes
13392 Loyalist Parkway R.R.1, Picton ON K0K 2T0
613.547.3772

Consultants

WENTWORTH LANDSCAPES

Client
CAMPFIRE CIRCLE


Project
CAMPFIRE CIRCLE

Project Location
565 WESLEY ACRES ROAD
BLOOMFIELD, ON

Drawing Title
LANDSCAPE ENLARGEMENT PLAN (2 OF 4)

Scale
1:500

Date	Plot Date
2025-06-25	2026-10-22
Designed By: MH	Drawn By: PL/LT
Approved By: SW	Drawing Number: L3.2
Project Number: 23011-DC	

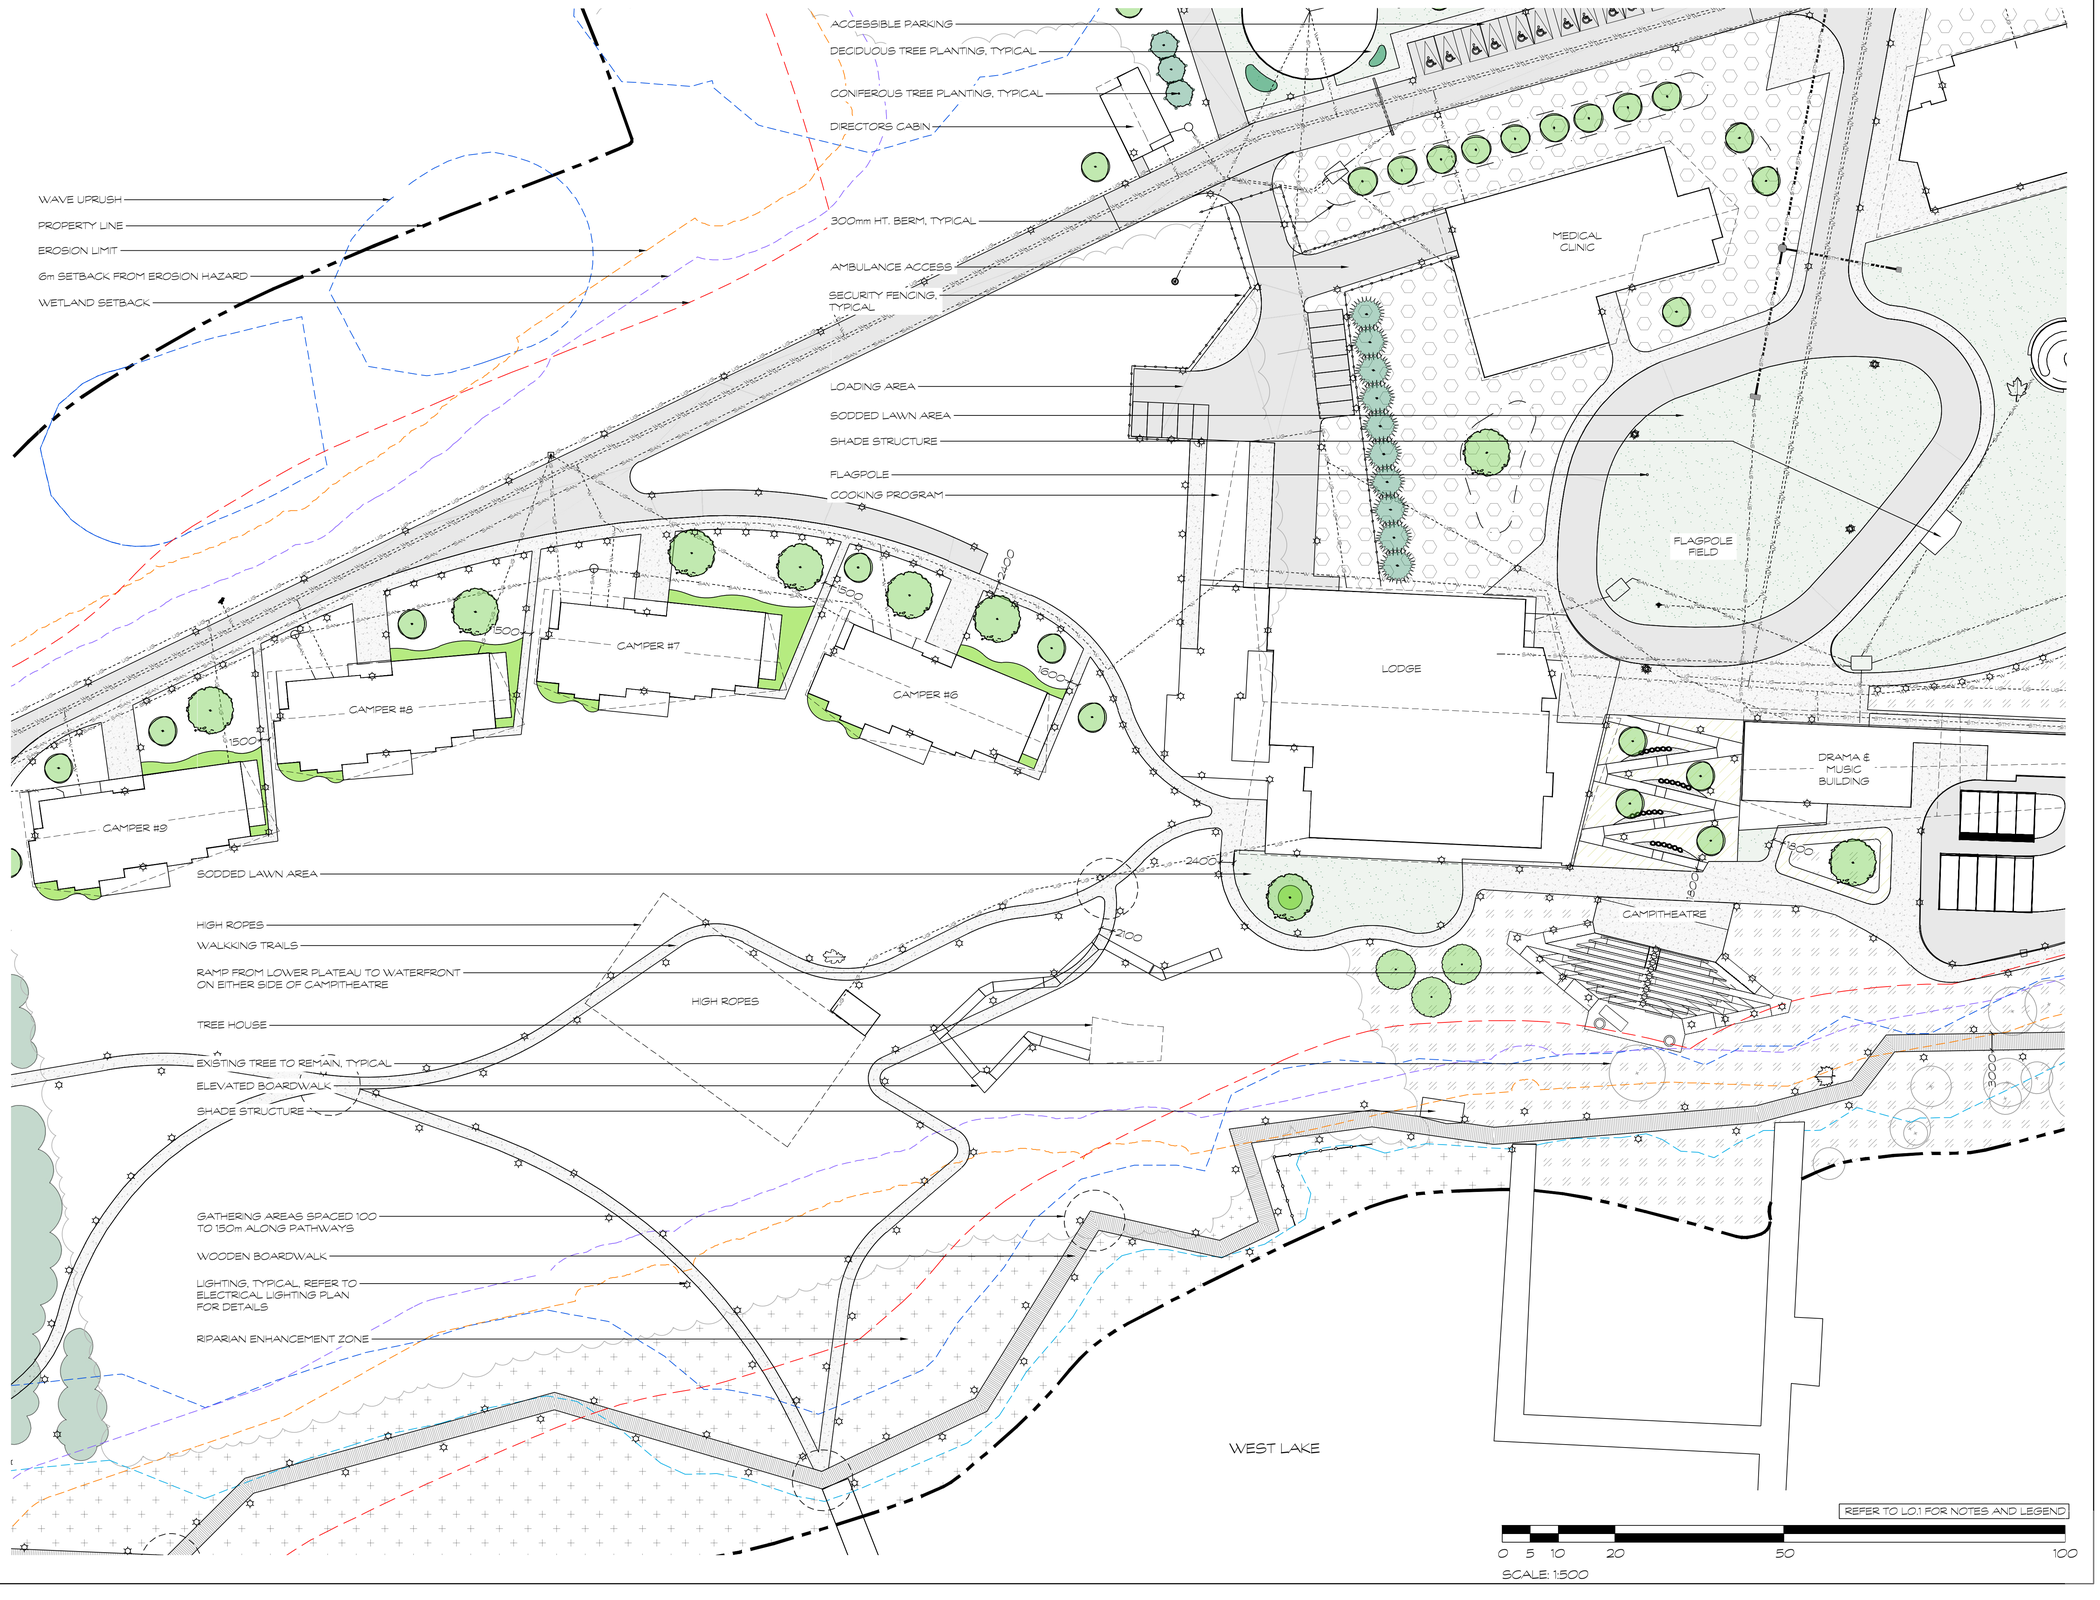


G:\Shared drives\Commercial Department\02 - PROJECTS\2023\23011-DC - Campfire Circle - SW\SHEET SET\23011 - Campfire Circle - L3.3 - Enlargement Plan 3.dwg

Seal

North

No.	Issues and Revisions	Date
1.	ISSUED FOR SPA	2025-08-15
2.	ISSUED FOR COORDINATION	2026-01-27
3.	REISSUED FOR SPA	2026-02-06
4.	REISSUED FOR COORDINATION	2026-07-28
5.	ISSUED FOR SPA - 3RD SUBMISSION	2026-08-18
6.	ISSUED FOR SPA - 3RD SUBMISSION REVISIONS TO WETLAND ENHANCEMENT	2026-09-04
7.	ISSUED FOR SPA - 3RD RESUBMISSION	2026-10-22

Key Map

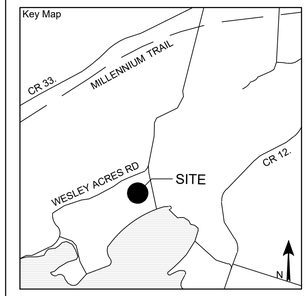

Project Notes

This design and drawing are the property of The Scott Wentworth Landscape Group Ltd. and are not to be copied or used for construction purposes without the Landscape Architect's express written consent.

The contractor shall check and verify all dimensions and report any discrepancies, error, or omissions to the Landscape Architect prior to commencing work.

Base plan information taken from Site Plan provided by:
Company Name:
Dated:

Wentworth Landscapes
13392 Loyalist Parkway R.R.1, Picton ON K0K 2T0
613.547.3772

Consultants

WENTWORTH LANDSCAPES

Client
CAMPFIRE CIRCLE

Project
CAMPFIRE CIRCLE

Project Location
565 WESLEY ACRES ROAD
BLOOMFIELD, ON

Drawing Title
LANDSCAPE ENLARGEMENT PLAN (3 OF 4)

Scale
1:500

Date	Plot Date
2025-06-25	2026-10-22
Designed By	Drawn By
MH	PL/LT
Approved By	Drawing Number
SW	L3.3
Project Number	
23011-DC	

BUFFER/SCREENING PLANTING

EXISTING VEGETATION

FIRE ROUTE/MAINTENANCE ROAD

SMALL-CALIPER WHIP TREE PLANTING

NATURALIZED SHRUB/PERENNIAL PLANTING BEDS
TO SOFTEN ARCHITECTURAL HARD EDGES

DECIDUOUS TREE PLANTING, TYPICAL

GROVE OF TREE PLANTING TO FRAME AND ENCLOSE GATHERING AREAS

100 YEAR FLOOD ELEVATION

PROPERTY LINE

WAVE UPRUSH

EROSION LIMIT

WETLAND SETBACK

6m SETBACK FROM
EROSION HAZARD

LIGHTING, TYPICAL
REFER TO ELECTRICAL LIGHTING PLAN FOR DETAILS

WOODEN BOARDWALK PATH

WASHROOM

GATHERING AREAS SPACED 100m TO 150m
ALONG PATHWAYS

CAMPSITES, TYPICAL

ASPHALT WALKING TRAILS

OFF GRID CABIN

RIPARIAN ENHANCEMENT ZONE

CAMPER #9

STAFF
HOUSING

SUMMER STAFF
HOUSING

ARCHERY

WEST LAKE

2000

2400

3000

6000

REFER TO L0.1 FOR NOTES AND LEGEND

0 5 10 20 50 100

SCALE: 1:500


G:\Shared drives\Commercial Department\02 - PROJECTS\2023\23011-DC - Campfire Circle - SWSHEET SET\23011 - Campfire Circle - L3.4 - Enlargement Plan 4.dwg

Seal

North

No.	Issues and Revisions	Date
1.	ISSUED FOR SPA	2025-08-15
2.	ISSUED FOR COORDINATION	2026-01-27
3.	REISSUED FOR SPA	2026-02-06
4.	REISSUED FOR COORDINATION	2026-07-28
5.	ISSUED FOR SPA - 3RD SUBMISSION	2026-08-18
6.	ISSUED FOR SPA - 3RD SUBMISSION REVISIONS TO WETLAND ENHANCEMENT	2026-09-04
7.	ISSUED FOR SPA - 3RD RESUBMISSION	2026-10-22

Key Map

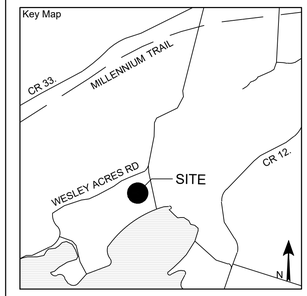

Project Notes

This design and drawing are the property of The Scott Wentworth Landscape Group Ltd. and are not to be copied or used for construction purposes without the Landscape Architect's express written consent.

The contractor shall check and verify all dimensions and report any discrepancies, error, or omissions to the Landscape Architect prior to commencing work.

Base plan information taken from Site Plan provided by:
Company Name:
Dated:

Wentworth Landscapes
13392 Loyalist Parkway R.R.1, Picton ON K0K 2T0
613.547.3772

Consultants

WENTWORTH LANDSCAPES

Client
CAMPFIRE CIRCLE

Project
CAMPFIRE CIRCLE

Project Location
565 WESLEY ACRES ROAD
BLOOMFIELD, ON

Drawing Title
LANDSCAPE ENLARGEMENT PLAN (4 OF 4)

Scale
1:500

Date	Plot Date
2025-06-25	2026-10-22
Designed By: MH	Drawn By: PL/LT
Approved By: SW	Drawing Number: L3.4
Project Number: 23011-DC	