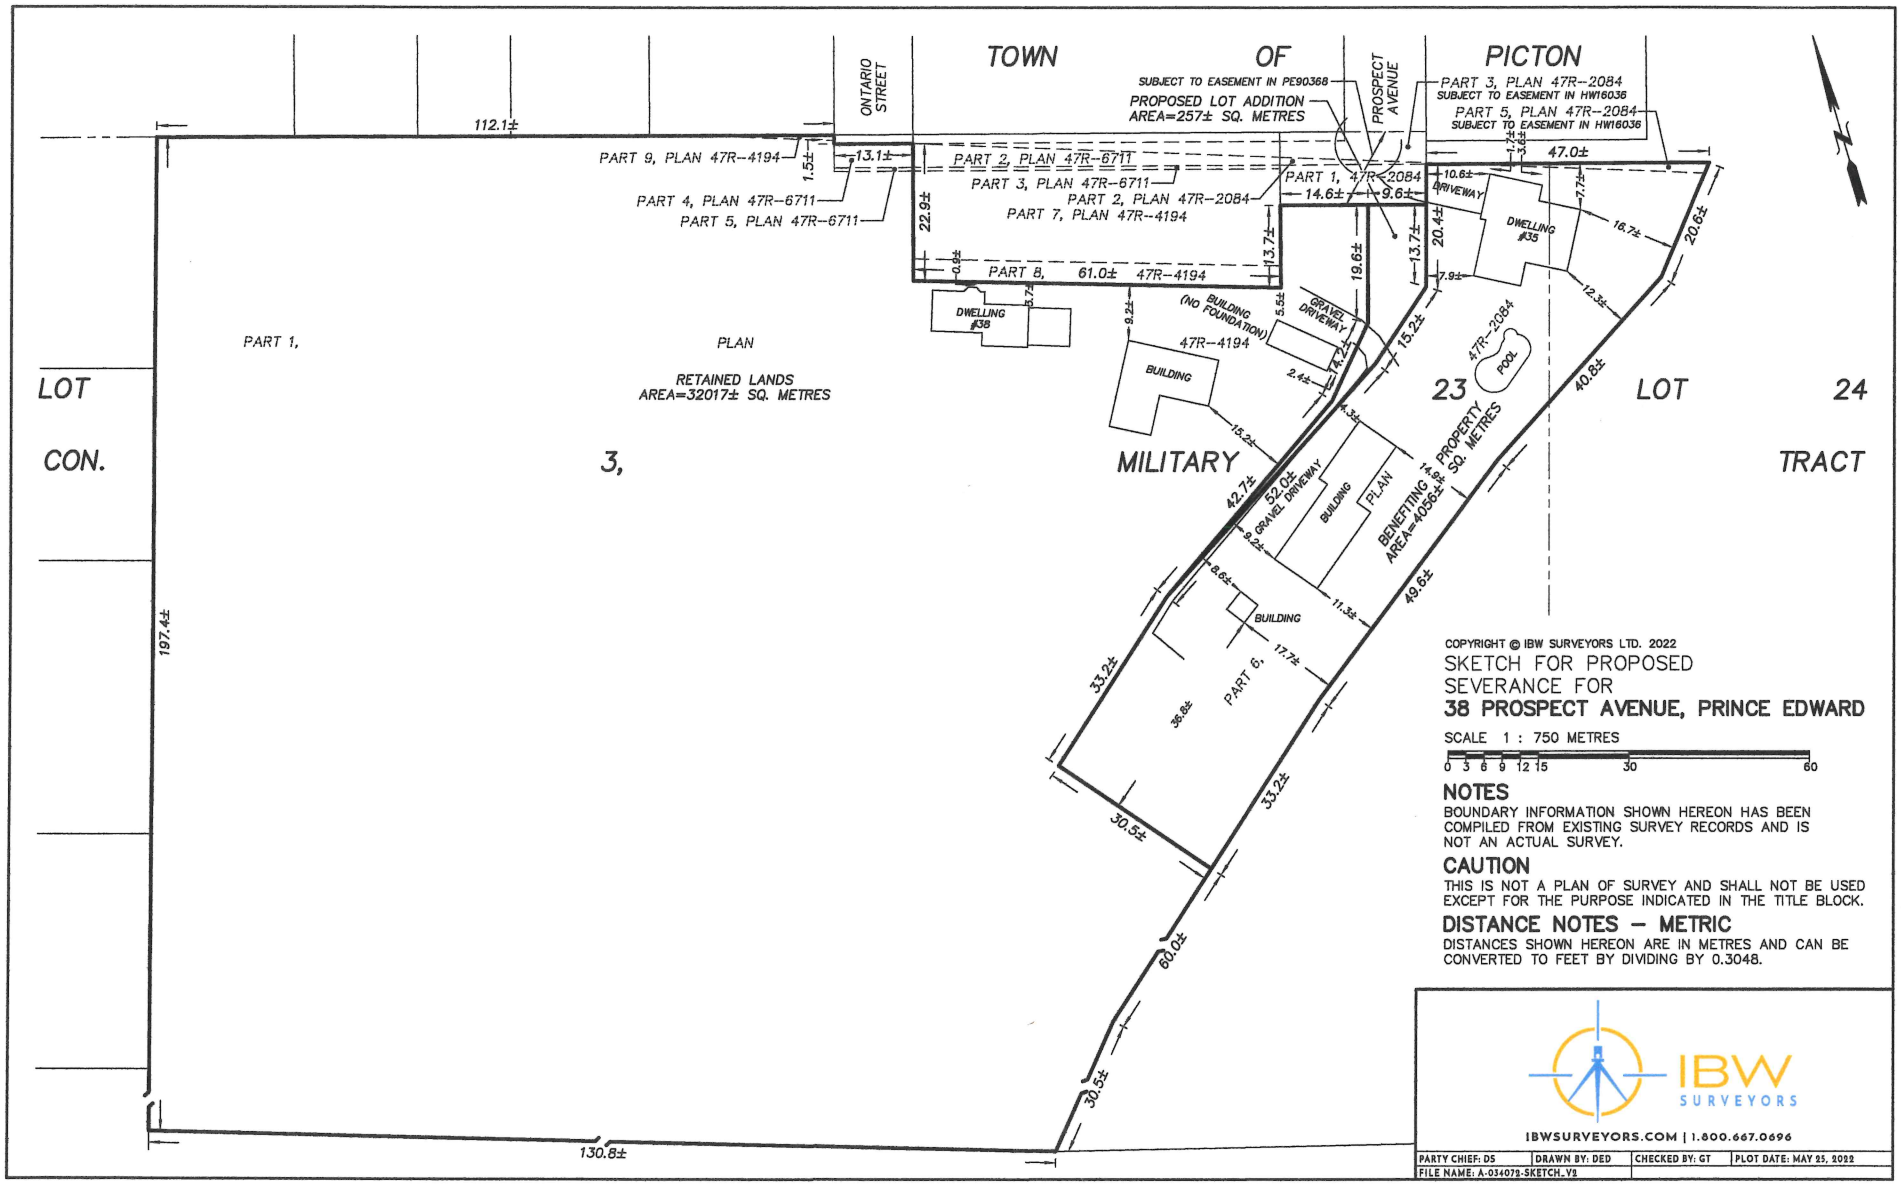

COPYRIGHT © IBW SURVEYORS LTD. 2022

SKETCH FOR PROPOSED
SEVERANCE FOR
38 PROSPECT AVENUE, PRINCE EDWARD

SCALE 1 : 750 METRES

0 3 6 9 12 15 30 60

NOTES

BOUNDARY INFORMATION SHOWN HEREON HAS BEEN COMPILED FROM EXISTING SURVEY RECORDS AND IS NOT AN ACTUAL SURVEY.

CAUTION

THIS IS NOT A PLAN OF SURVEY AND SHALL NOT BE USED EXCEPT FOR THE PURPOSE INDICATED IN THE TITLE BLOCK.

DISTANCE NOTES – METRIC

DISTANCES SHOWN HEREON ARE IN METRES AND CAN BE CONVERTED TO FEET BY DIVIDING BY 0.3048.

IBW SURVEYORS
IBWSURVEYORS.COM | 1.800.667.0696

PARTY CHIEF: DS	DRAWN BY: DED	CHECKED BY: GT	PLOT DATE: MAY 25, 2022
FILE NAME: A-034072-SKETCH_V2			