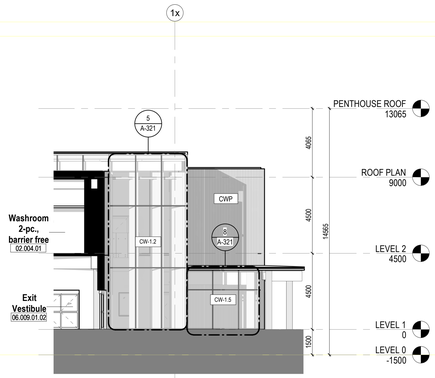

1 A-302 **PARTIAL EXTERIOR ELEVATION - MAIN ENTRANCE SOUTH**
1 : 125

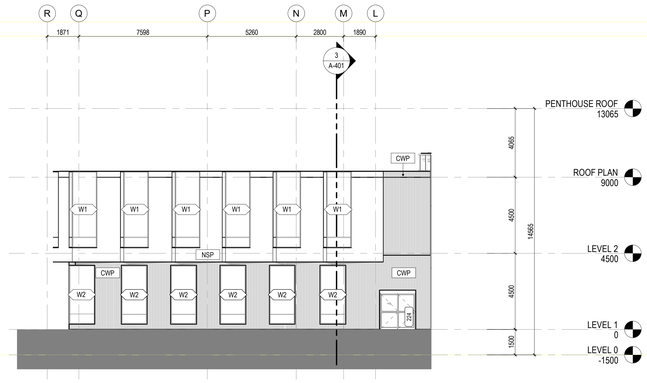

2 A-302 **PARTIAL EXTERIOR ELEVATION - EAST**
1 : 125

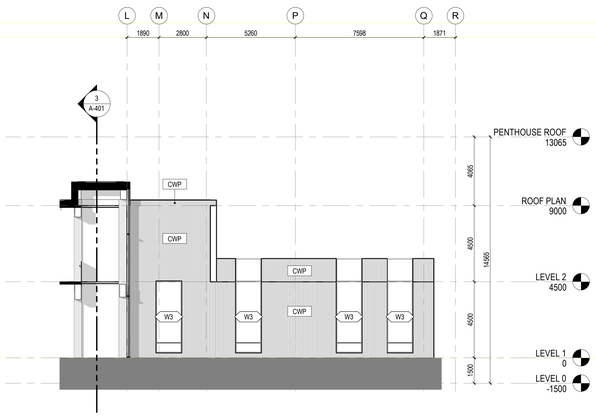

3 A-302 **PARTIAL EXTERIOR ELEVATION - GARDEN WEST**
1 : 125

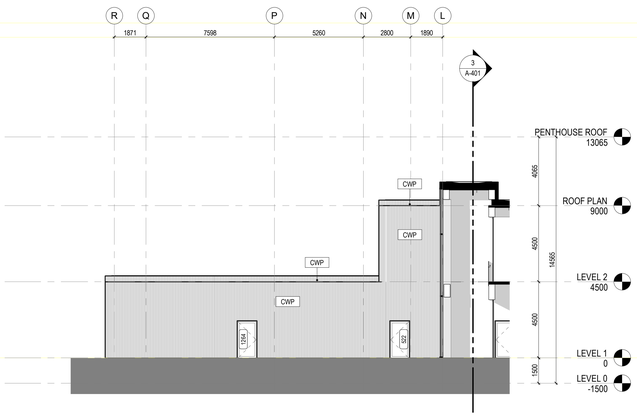

4 A-302 **PARTIAL EXTERIOR ELEVATION - GARDEN EAST**
1 : 125

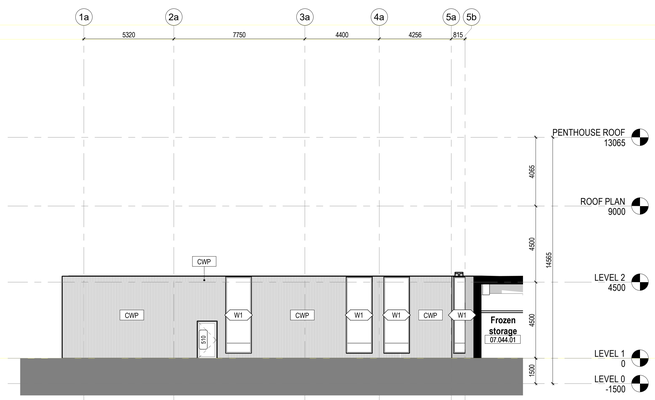

5 A-302 **PARTIAL EXTERIOR ELEVATION - SHELLED IN ROOMS**
1 : 125

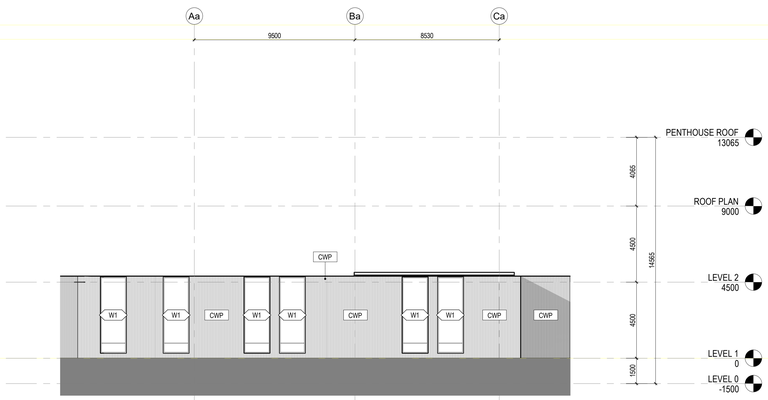

6 A-302 **PARTIAL EXTERIOR ELEVATION - BEDROOM AREAS**
1 : 125

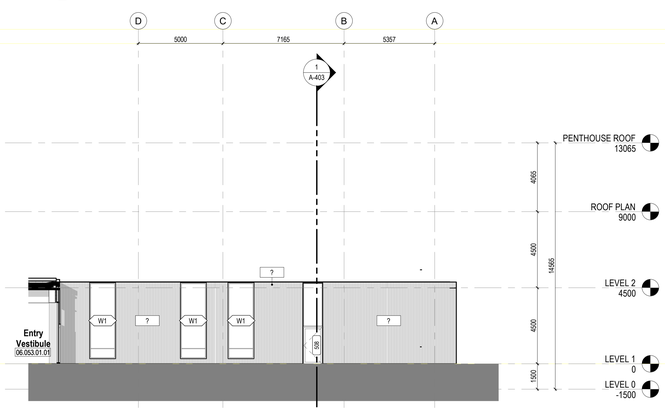

7 A-302 **PARTIAL EXTERIOR ELEVATION - STAFF ENTRANCE - EAST**
1 : 125

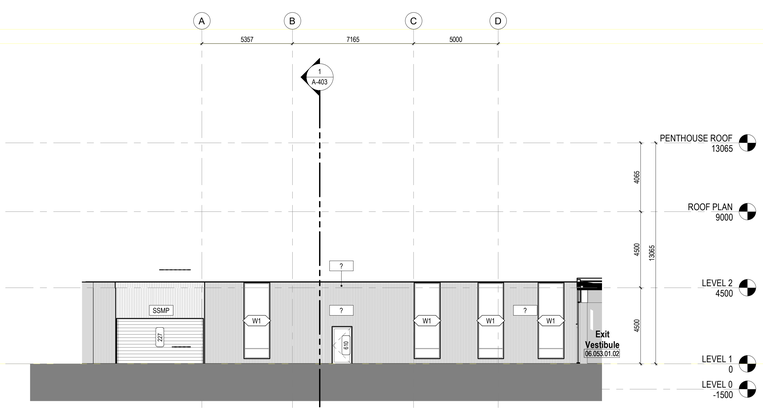

8 A-302 **PARTIAL EXTERIOR ELEVATION - STAFF ENTRANCE - WEST**
1 : 125

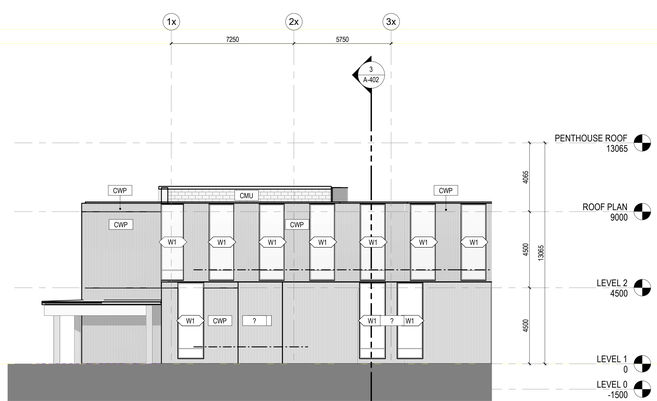

9 A-302 **PARTIAL EXTERIOR ELEVATION - AMBULANCE GARAGE**
1 : 125

HDR Architecture Associates, Inc.
27 Princess Street, Suite
400, Kingston, ON, K7L
1A3

CLELAND JARDINE ENGINEERING LTD.
200-900 TAMPA CTR. DR.
KANATA, ON K2L 2R8
(613) 591-1779

HHAngus

Jp2g Consultants Inc.
ENGINEERS · PLANNERS · PROJECT MANAGERS

pfs PLANNED FOODSERVICE SOLUTIONS INC.

QUINTE HEALTH CARE PECMH

403 Main St., Picton, Ontario

QHC Quinte Health Care

EXTERIOR ELEVATIONS LEGEND

CWP	COMPOSITE WOOD PANEL
NSP	HONEYCOMB-BACKED NATURAL STONE PANEL
SSMP	STANDING SEAM METAL PANEL
SWP	STANDING SEAM PREHEAT SOLAR WALL PANEL

MARK	DATE	DESCRIPTION

NOT FOR CONSTRUCTION

Project Number 10246299
Original Issue 05/24/22

Key Plan

Sheet Name
EXTERIOR ELEVATIONS

Scale
As indicated

Sheet Number
A-302

Project Status
MOHLTC STAGE 4 SUBMISSION

9/30/2022 9:29:21 AM BIM 360://10336529_10243487_QHC_Picton_Stages_3.2_4_&_5_2020/A_QHC-PECMH-Stages_3.2_4_&_5.rvt

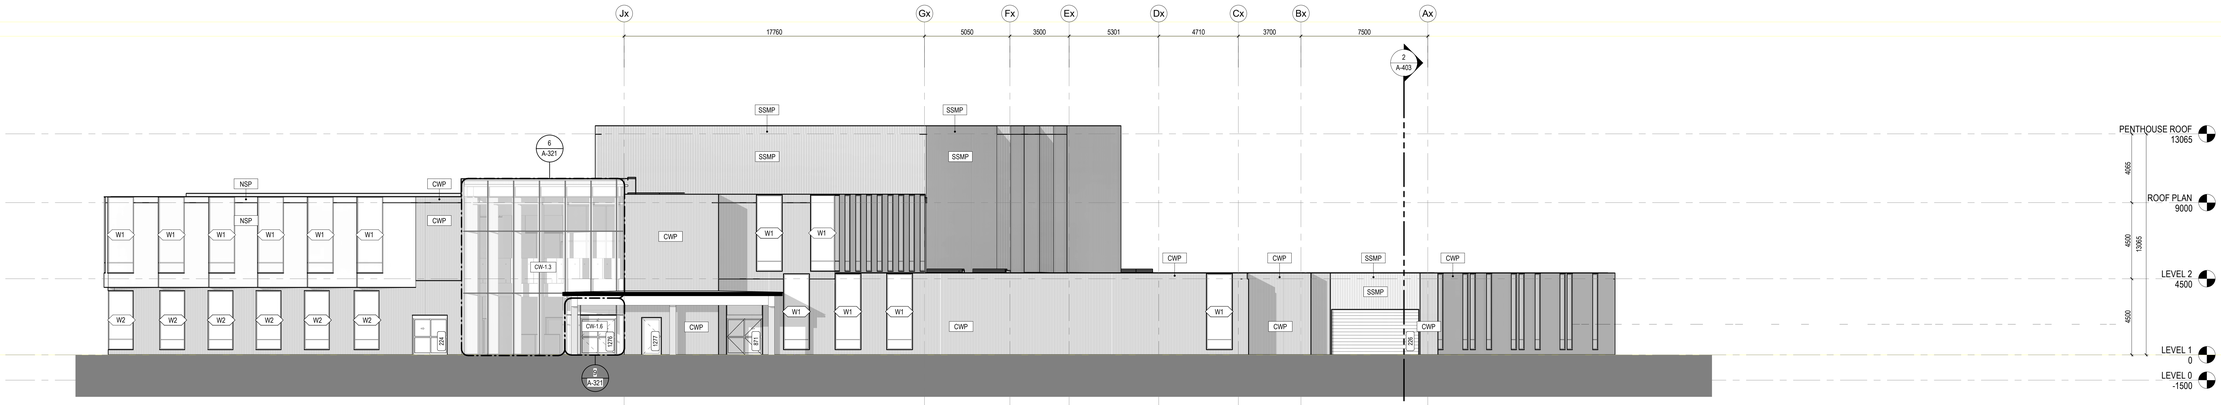

1 A-301 **OVERALL EXTERIOR ELEVATION - EAST**
1 : 125

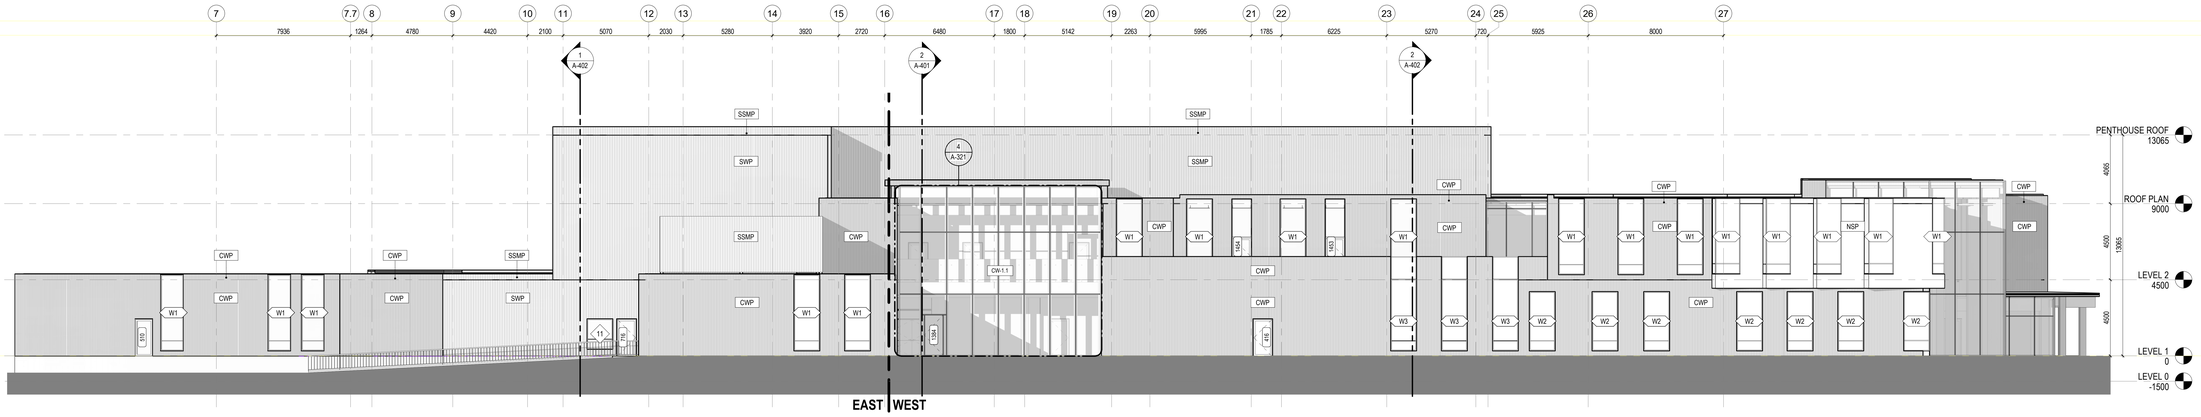

2 A-301 **OVERALL EXTERIOR ELEVATION - SOUTH**
1 : 125

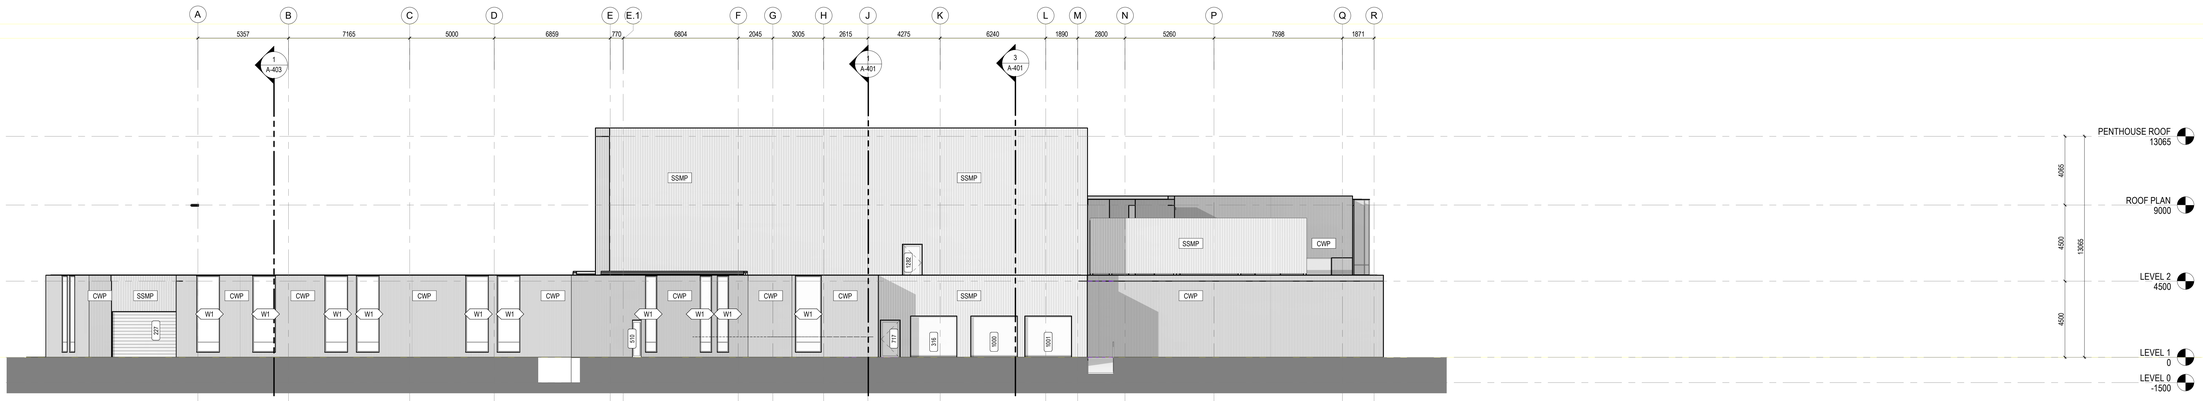

3 A-301 **EXTERIOR ELEVATION - WEST**
1 : 125

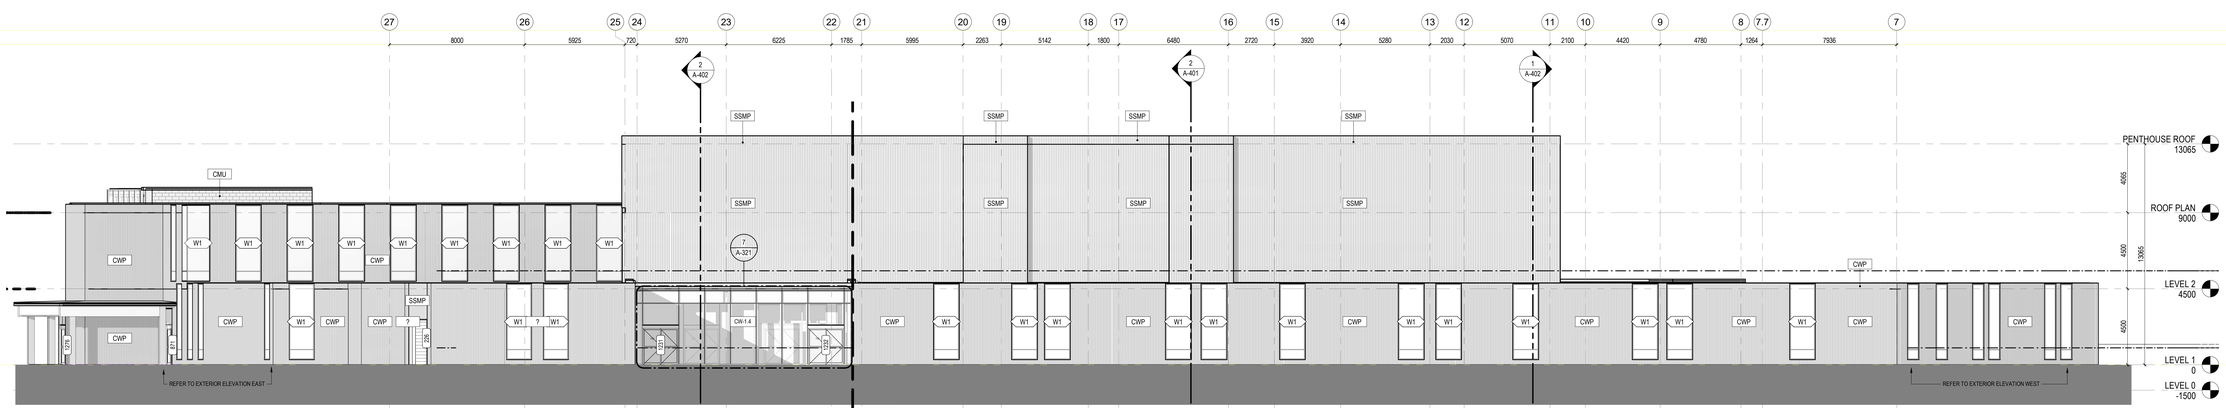

4 A-301 **OVERALL EXTERIOR ELEVATION - NORTH**
1 : 125

HDR Architecture Associates, Inc.
27 Princess Street, Suite
400, Kingston, ON, K7L
1A3

CLELAND JARDINE ENGINEERING LTD.
200-60 Bell Park Drive
Kanata, ON K2L 2R8
(613) 591-1779

HHAngus

Jp2g Consultants Inc.
ENGINEERS · PLANNERS · PROJECT MANAGERS

pfs PLANNED FOODSERVICE SOLUTIONS INC.

QUINTE HEALTH CARE PECMH

403 Main St., Picton, Ontario

QHC Quinte Health Care

EXTERIOR ELEVATIONS LEGEND

CWP	COMPOSITE WOOD PANEL
NSP	HONEYCOMB-BACKED NATURAL STONE PANEL
SSMP	STANDING SEAM METAL PANEL
SWP	STANDING SEAM PREHEAT SOLAR WALL PANEL

MARK	DATE	DESCRIPTION

NOT FOR CONSTRUCTION

Project Number 10246299
Original Issue 05/24/22

Key Plan

Sheet Name
EXTERIOR ELEVATIONS

Scale
As indicated

Sheet Number
A-301

Project Status
MOHLTC STAGE 4 SUBMISSION

9/30/2022 3:29:05 AM BIM 360://10136829_10242487_QHC_Picton_Stages_3.2_4_&_5_2020/A-QHC-PECMH-Stages_3.2_4_&_5.rvt