IMAGERY
ORTHOPHOTO IMAGERY SHOWN IS FOR ILLUSTRATIVE PURPOSES ONLY AND MAY NOT REFLECT CURRENT FEATURES.

COPYRIGHT © IVAN B. WALLACE O.L.S. LTD. 2021

TOPOGRAPHIC BASE PLAN OF

MEMORIAL HOSPITAL
TOWN OF PICTON

SCALE 1 : 250 METRES

LEGEND

- DENOTES UNDERGROUND UTILITY MARKER
- DENOTES GAS METER
- DENOTES GAS VALVE/KEY
- DENOTES WATER VALVE
- DENOTES FIRE VALVE
- DENOTES FIRE HYDRANT
- DENOTES BOLLARD
- DENOTES UTILITY POLE/GUY
- DENOTES UTILITY POLE
- DENOTES LIGHT STANDARD
- DENOTES LIGHT POST
- DENOTES FLAG POLE
- DENOTES CATCH BASIN
- DENOTES OVERHEAD UTILITY WIRES
- DENOTES MAINTENANCE HOLE ELEVATION AT CENTRE
- DENOTES MAINTENANCE HOLE ELEVATION AT TOP CENTRE
- DENOTES INVERT ELEVATION AT CENTRE
- DENOTES TERMINAL BOX
- DENOTES TOP OF STEPS
- DENOTES TOP OF SLOPE
- DENOTES AIR CONDITIONER
- DENOTES GROUND LIGHT
- DENOTES SIGN
- DENOTES CONIFEROUS TREE W/TRUNK DIAMETER
- DENOTES DECIDUOUS TREE W/TRUNK DIAMETER
- DENOTES SPOT ELEVATION
- DENOTES MONITORING WELL ELEVATION AT GROUND
- DENOTES CORRUGATED STEEL PIPE
- DENOTES ACCESSIBLE PARKING
- DENOTES RETAINING WALL
- DENOTES SANITARY LINE
- DENOTES GAS LINE
- DENOTES WATER LINE
- DENOTES FIBER OPTIC LINE
- DENOTES TELEPHONE LINE
- DENOTES BURIED ELECTRICAL LINE
- DENOTES POLE/UTILITY LIGHT STANDARD

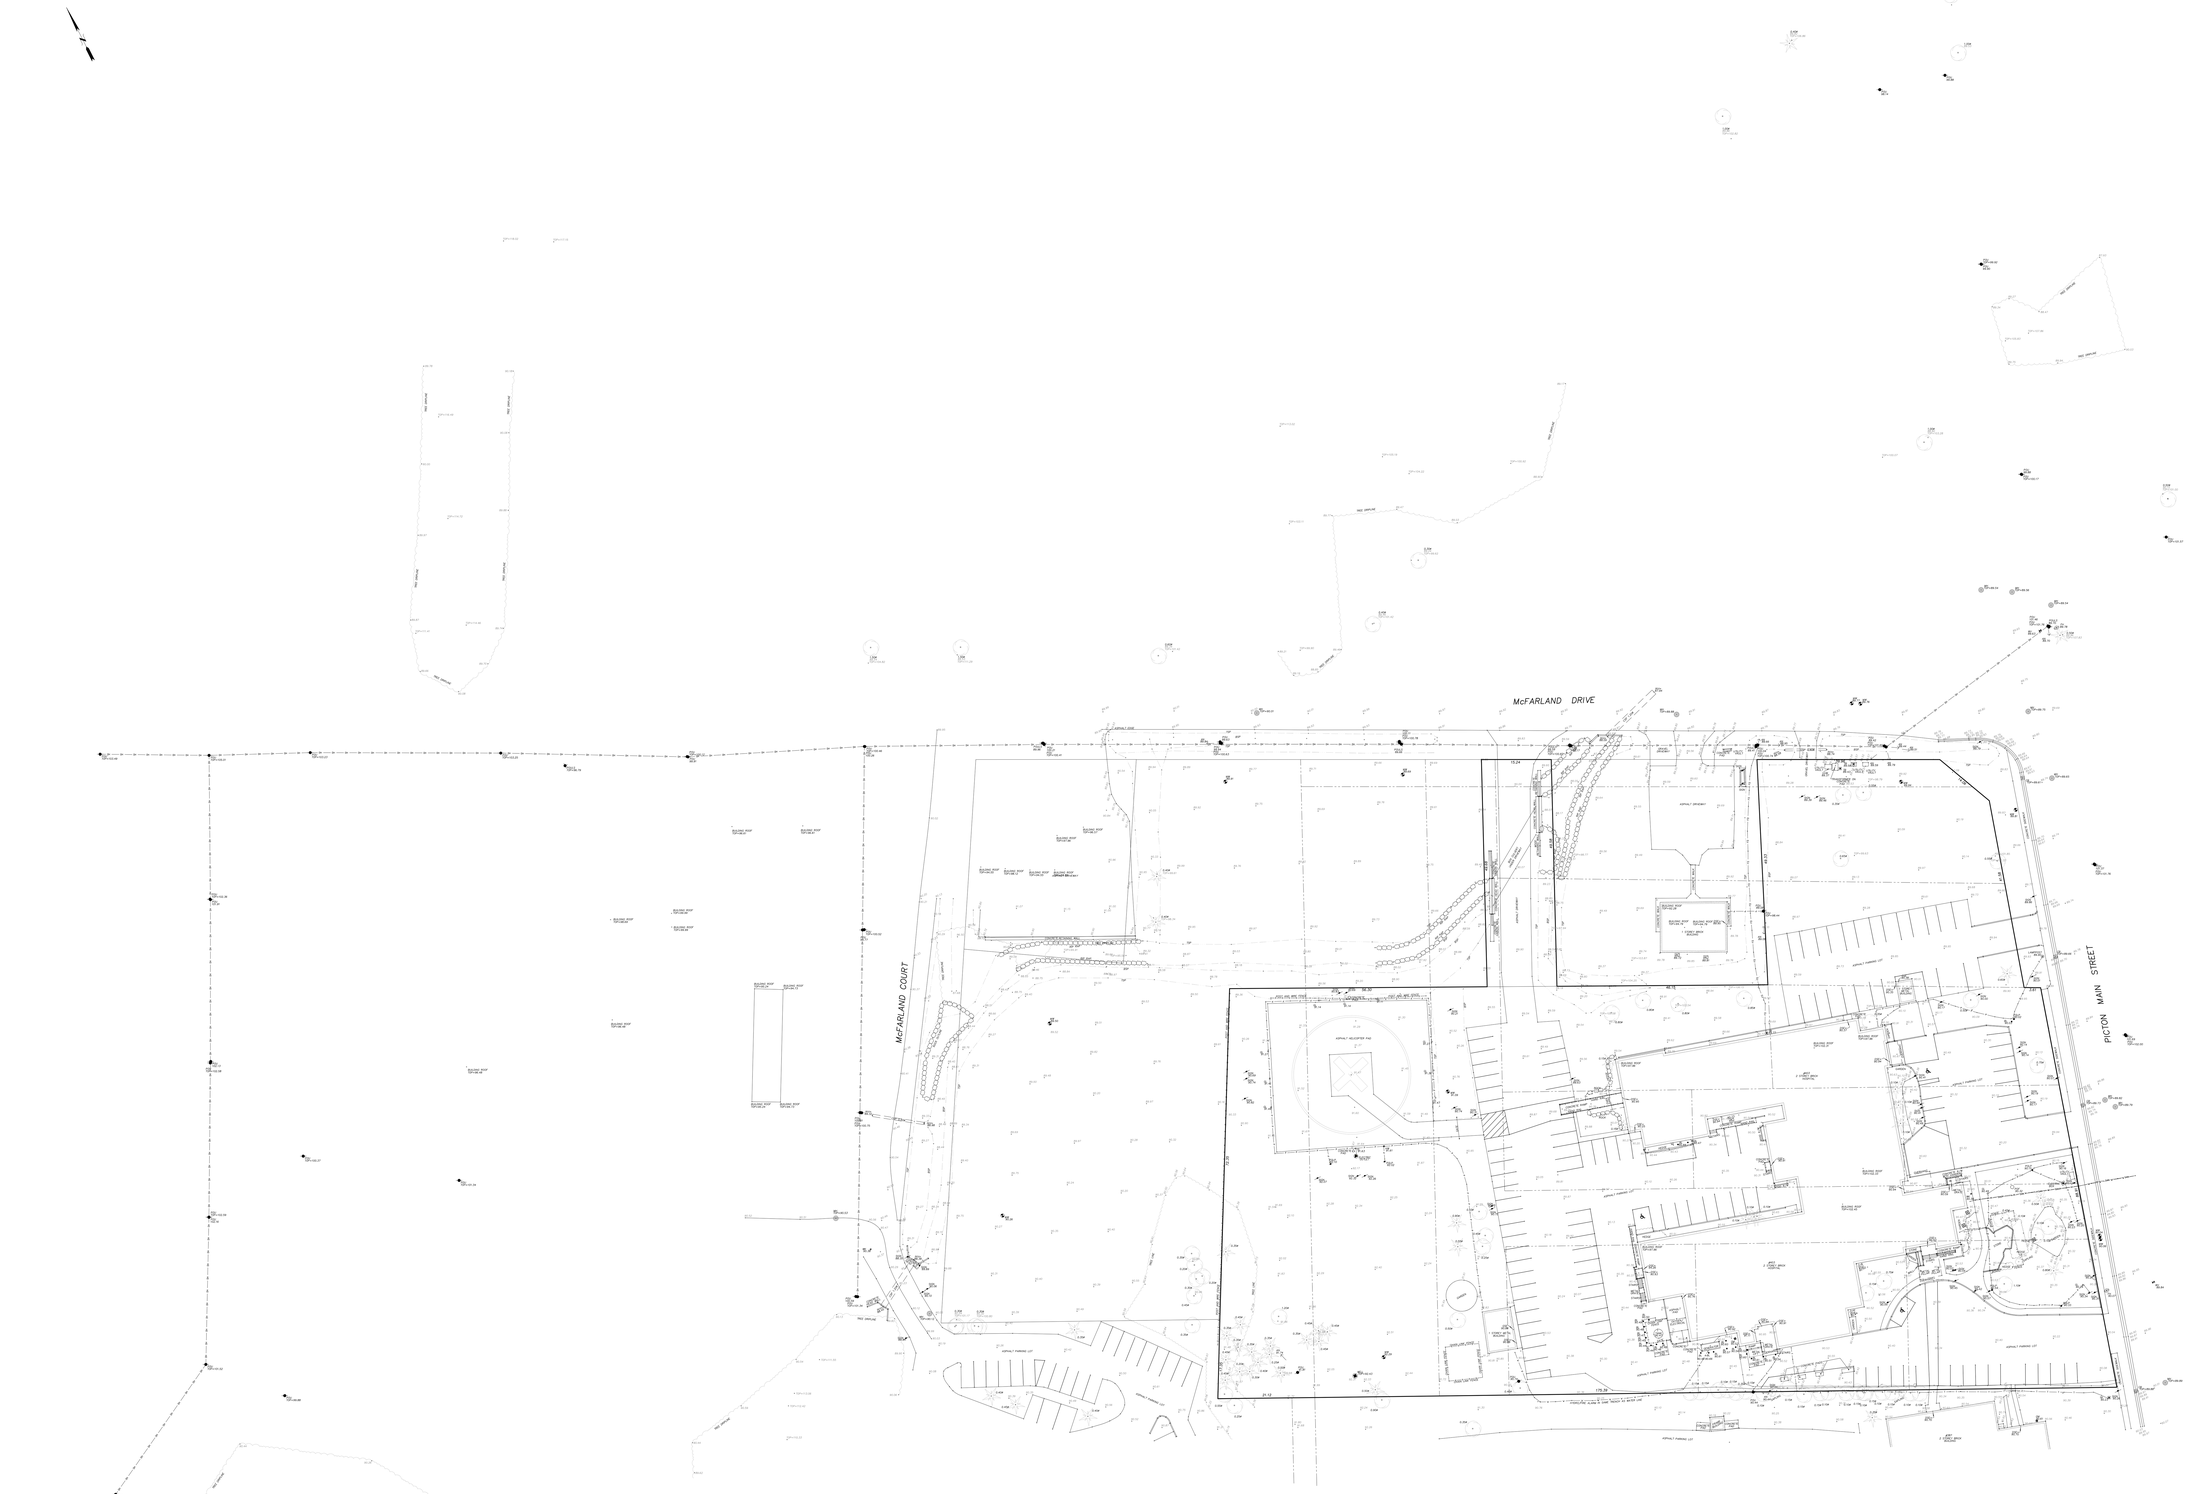
McFARLAND DRIVE
McFARLAND COURT
PICTON MAIN STREET
ASPHALT DRIVEWAY
ASPHALT HELICOPTER PAD
ASPHALT PARKING LOT
2 STORY BRICK
1 STORY BRICK
CONCRETE SIDEWALK
CONCRETE PATIO
CONCRETE STEPS
WOOD FENCE
CHAIN LINK FENCE
WROUGHT IRON FENCE
CONCRETE RETAINING WALL
CONCRETE CURB
CONCRETE CURB & GUTTER
ASPHALT CURB & GUTTER