LANDSCAPE LIGHTING PLAN
WANDER THE RESORT

LOYALIST PARKWAY

(DESIGNATED AS THE KING'S HIGHWAY No. 33 BY ORDER IN COUNCIL OC-1397/60, HIGHWAY PLAN NO. 127)
TRANSFERRED TO THE COUNTY OF PRINCE EDWARD ORDER IN COUNCIL OC-2095-99, INSTRUMENT NO. PE152275
P.I.N. 55050-0133 (LT)

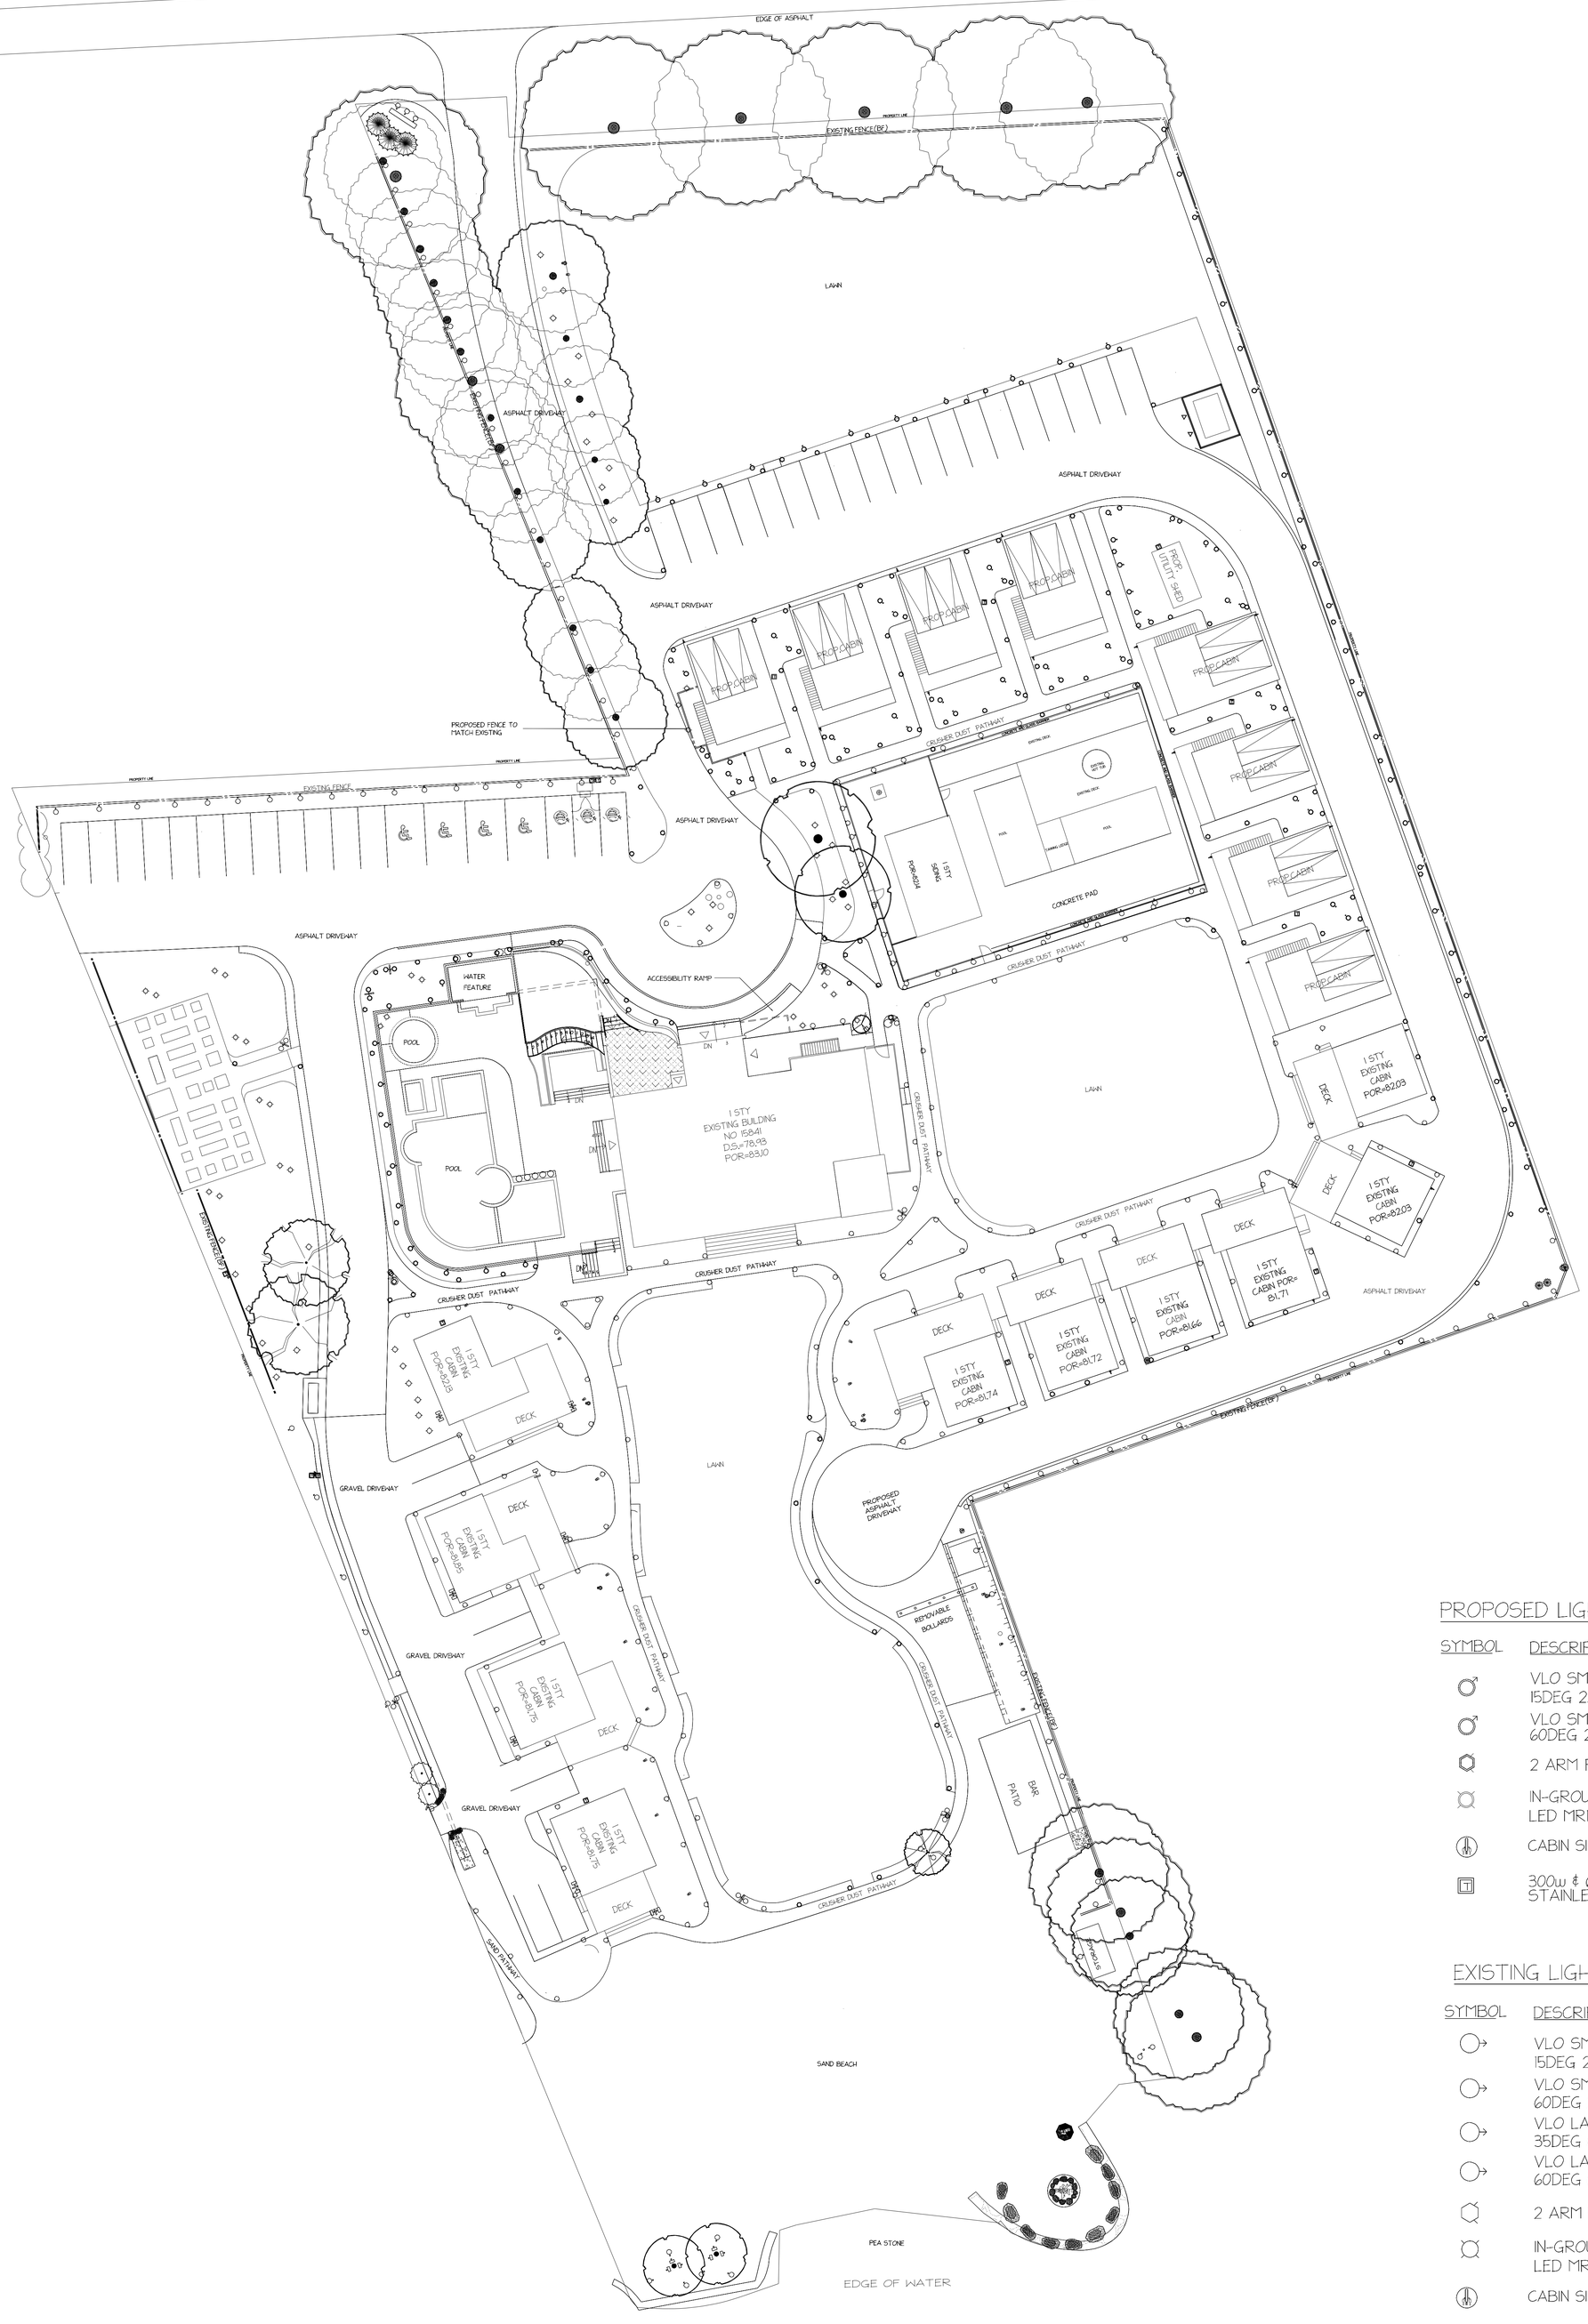

PROPOSED LIGHTING

SYMBOL	DESCRIPTION	QTY
	VLO SMALL LED ACCENT 15DEG 2/3.5/5.5W	54
	VLO SMALL LED ACCENT 60DEG 2/3.5/5.5W	52
	2 ARM PATH LIGHT	147
	IN-GROUND ACCENT LIGHT LED MR16 7w 2700K 60 DEG 600Lm	21
	CABIN SIGN DIRECTIONAL LIGHTING	32
	300w & 600w TRANSFORMER STAINLESS STEEL	7

EXISTING LIGHTING

SYMBOL	DESCRIPTION	QTY
	VLO SMALL LED ACCENT 15DEG 2/3.5/5.5W	35
	VLO SMALL LED ACCENT 60DEG 2/3.5/5.5W	100
	VLO LARGE LED ACCENT 35DEG 6/11/16W	14
	VLO LARGE LED ACCENT 60DEG 6/11/16W	30
	2 ARM PATH LIGHT	119
	IN-GROUND ACCENT LIGHT LED MR16 7w 2700K 60 DEG 600Lm	36
	CABIN SIGN DIRECTIONAL LIGHTING	40
	300w & 600w TRANSFORMER STAINLESS STEEL	11

client:
WANDER THE RESORT
15841 LOYALIST PKWY
BLOOMFIELD, ONT

LANDSCAPE LIGHTING PLAN

scale	date	project #
1:250	FEB. 2024	2022-9762
drawn by	checked by	drawing #
TJ	TD	LLP-01.1

NORTH

TERRA VISTA