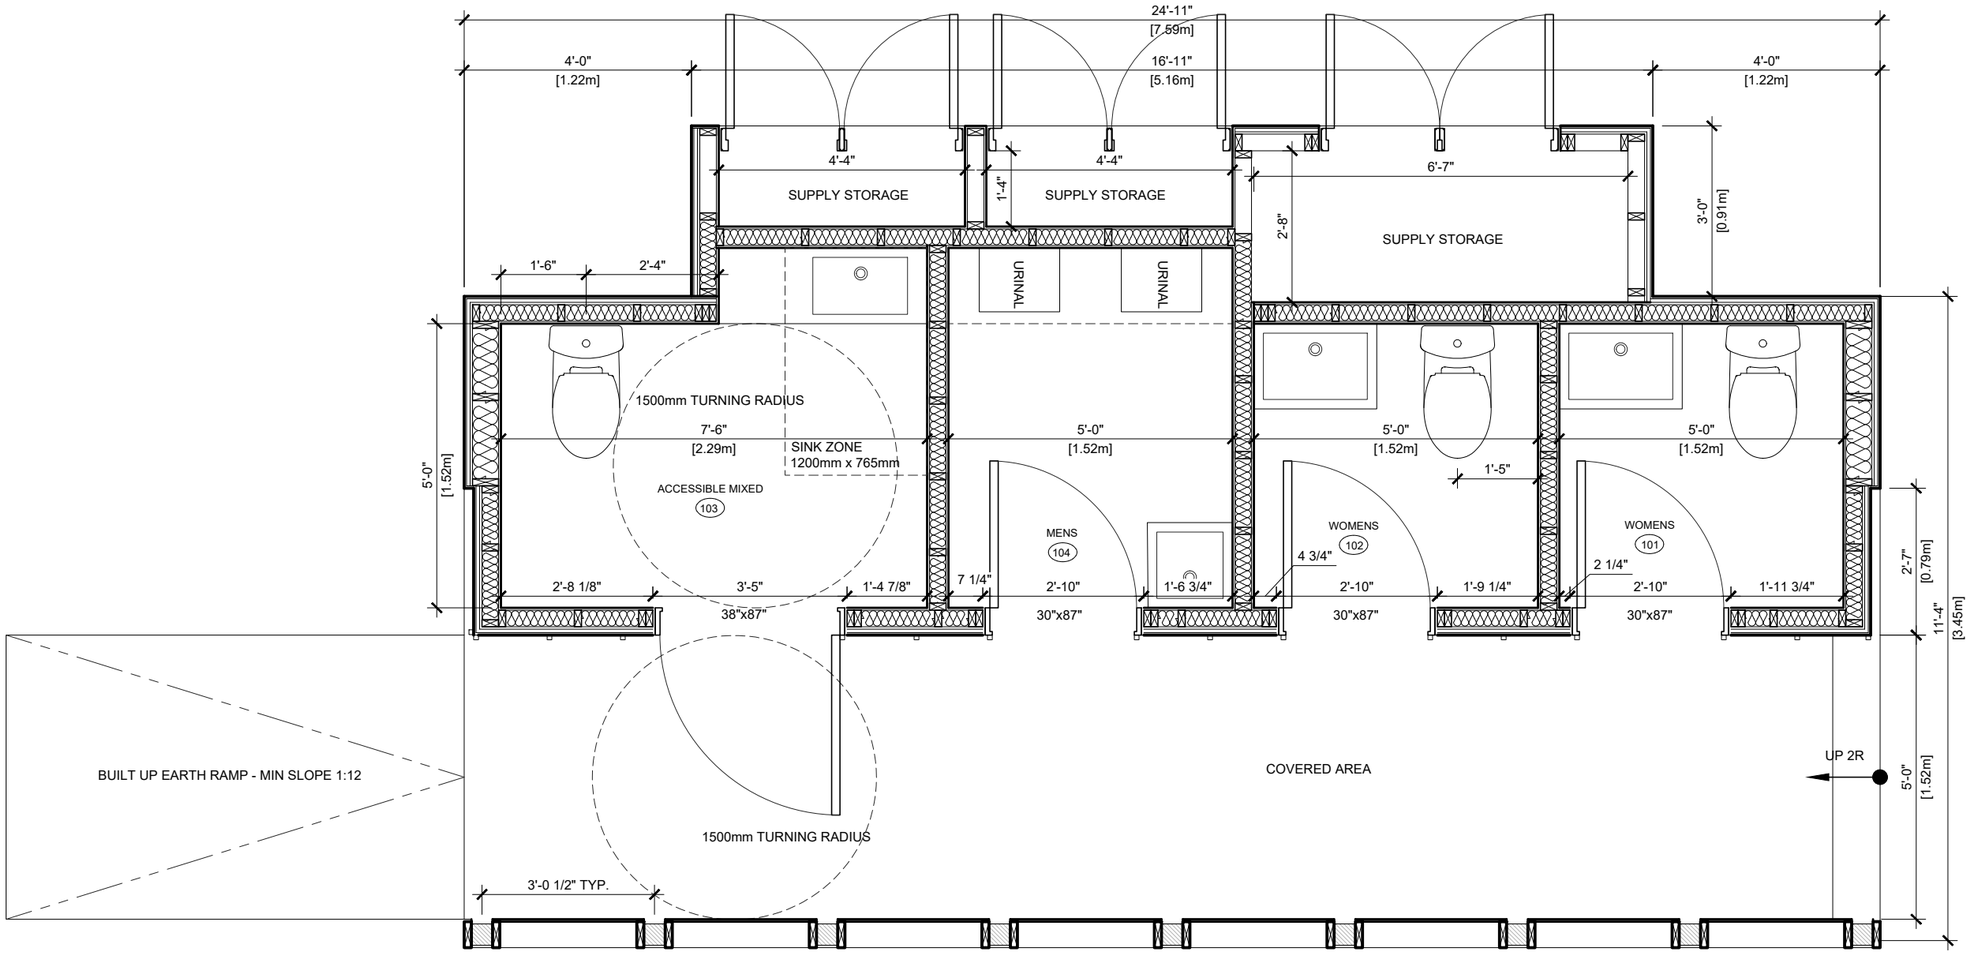

GILES
ARCHITECTS

1121 DUFFERIN STREET
TORONTO, ONTARIO M6H 4B7
t. 647-529-1444
e. lynden@gilesarc.com

DATE	DESCRIPTION
26APR2023	PRE-PERMIT

N

SCALE: 3/8" = 1'-0"

LAKECROFT

89 SANDY LANE
CHERRY VALLEY, ON
K0K 1P0

14 MAR 2023

WC BUILDING PLANS

A100

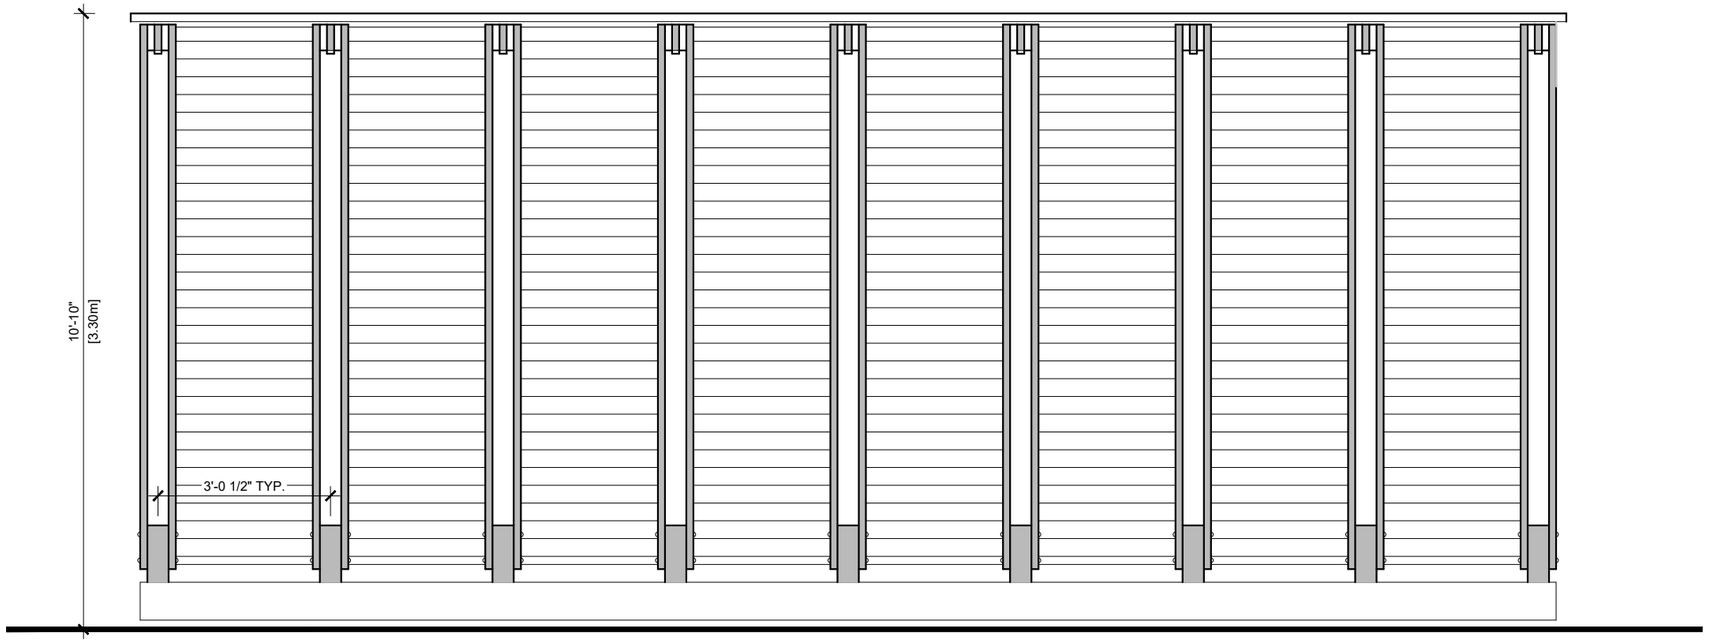

NORTH ELEVATION SCREEN

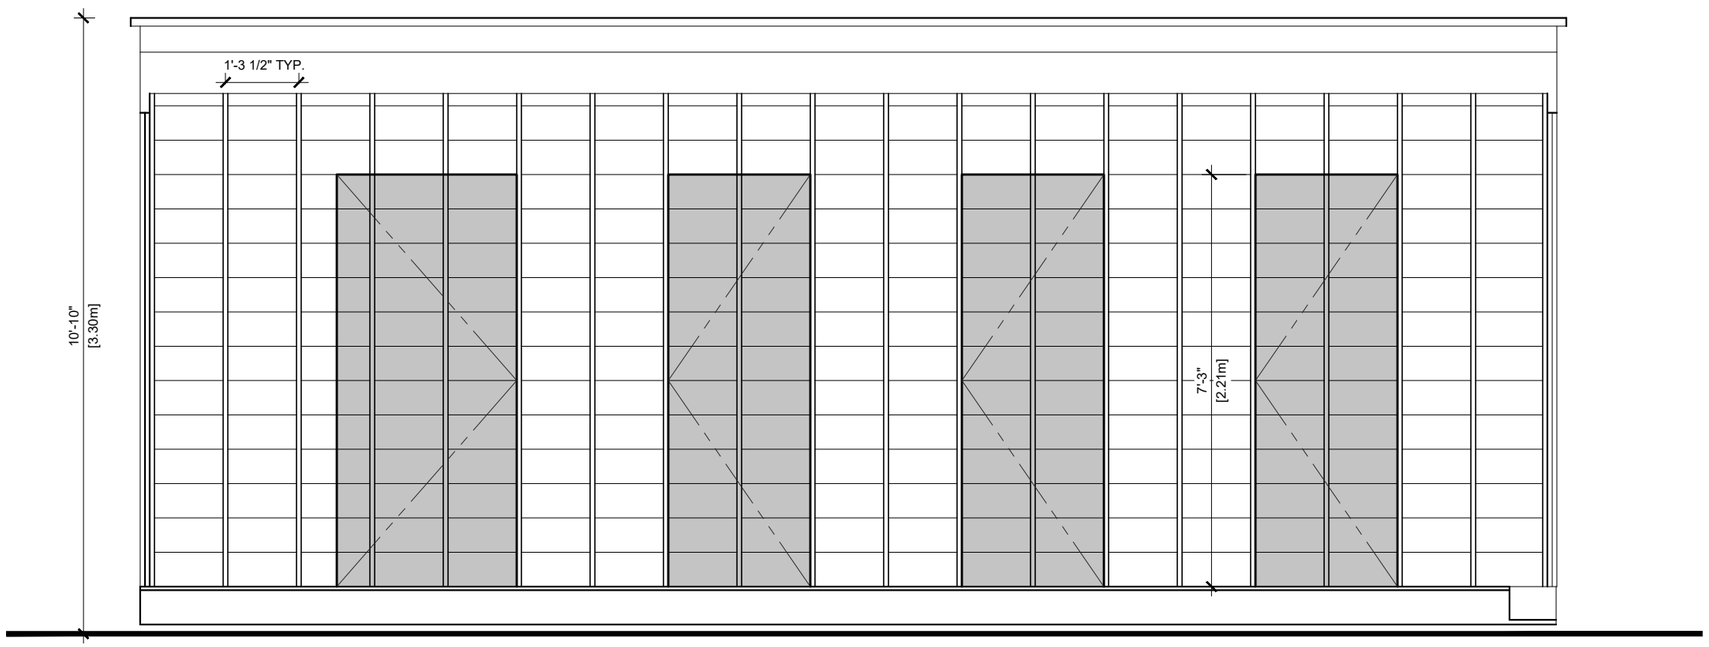

NORTH ELEVATION DOORS

GILES
ARCHITECTS

1121 DUFFERIN STREET
TORONTO, ONTARIO M6H 4B7
t. 647-529-1444
e. lynden@gilesarc.com

DATE	DESCRIPTION
26APR2023	PRE-PERMIT

SCALE: 3/8" = 1'-0"

LAKECROFT

89 SANDY LANE
CHERRY VALLEY, ON
K0K 1P0

14 MAR 2023

WC BUILDING
ELEVATIONS

A200

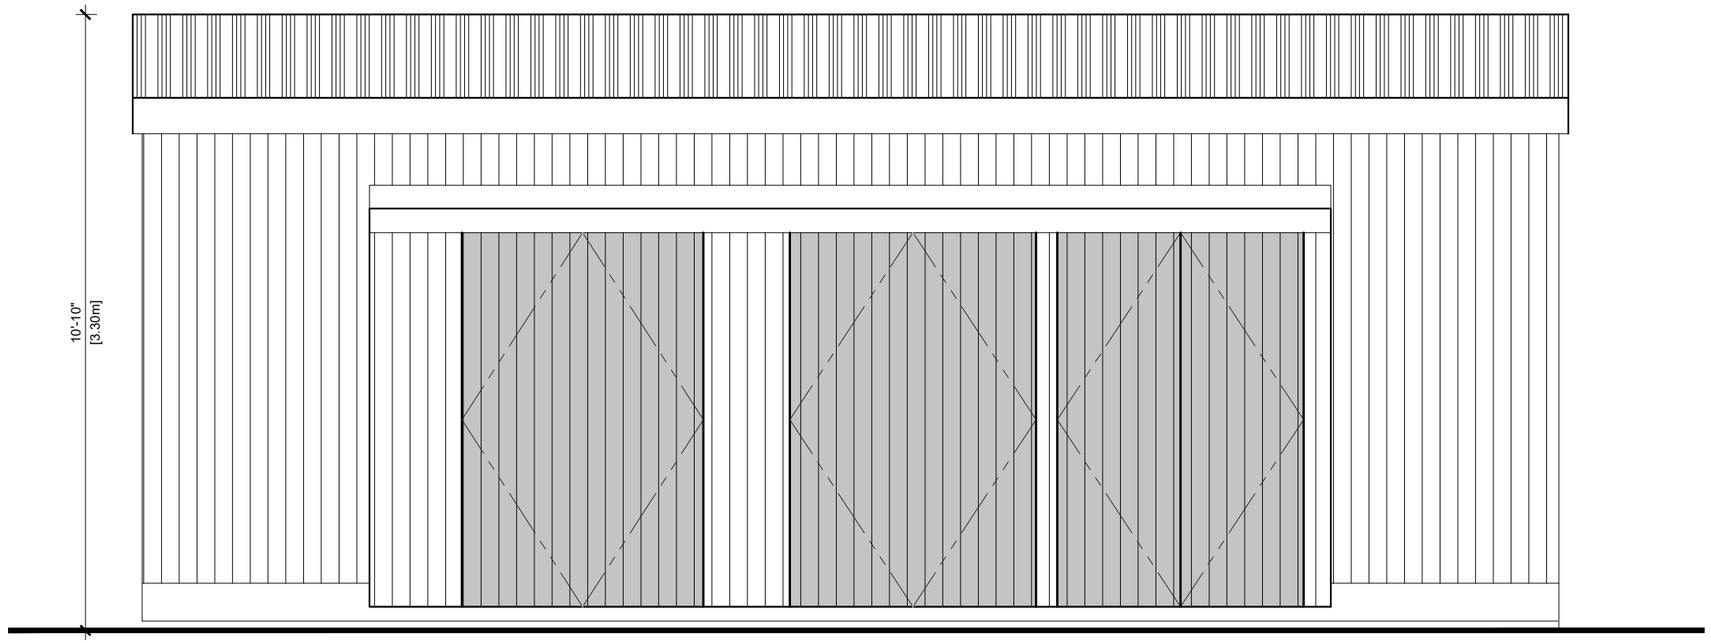

SOUTH ELEVATION

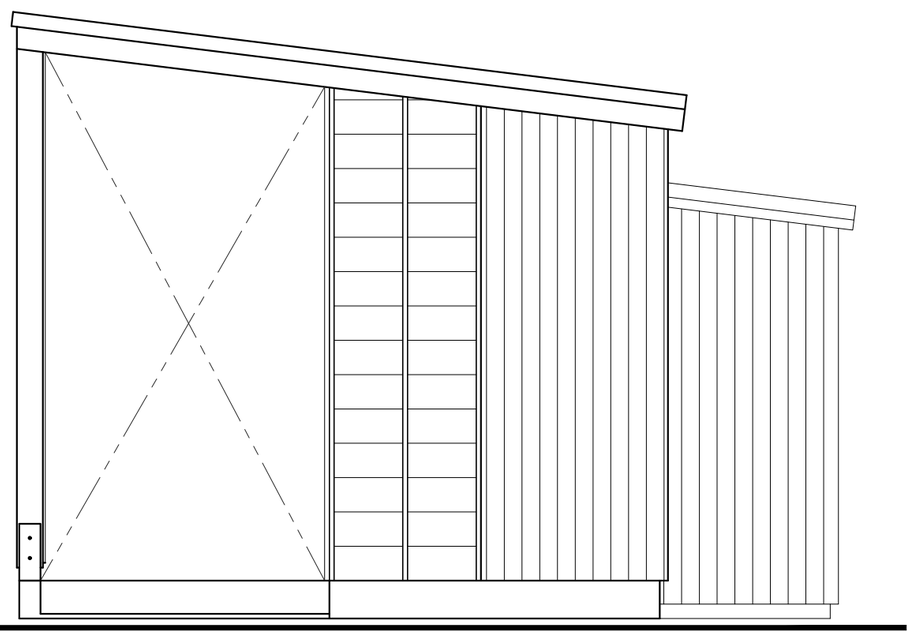

WEST ELEVATION

GILES
ARCHITECTS

1121 DUFFERIN STREET
TORONTO, ONTARIO M6H 4B7
t. 647-529-1444
e. lynden@gilesarc.com

DATE	DESCRIPTION
26APR2023	PRE-PERMIT

SCALE: 3/8" = 1'-0"

LAKECROFT

89 SANDY LANE
CHERRY VALLEY, ON
K0K 1P0

14 MAR 2023

WC BUILDING
ELEVATIONS

A200

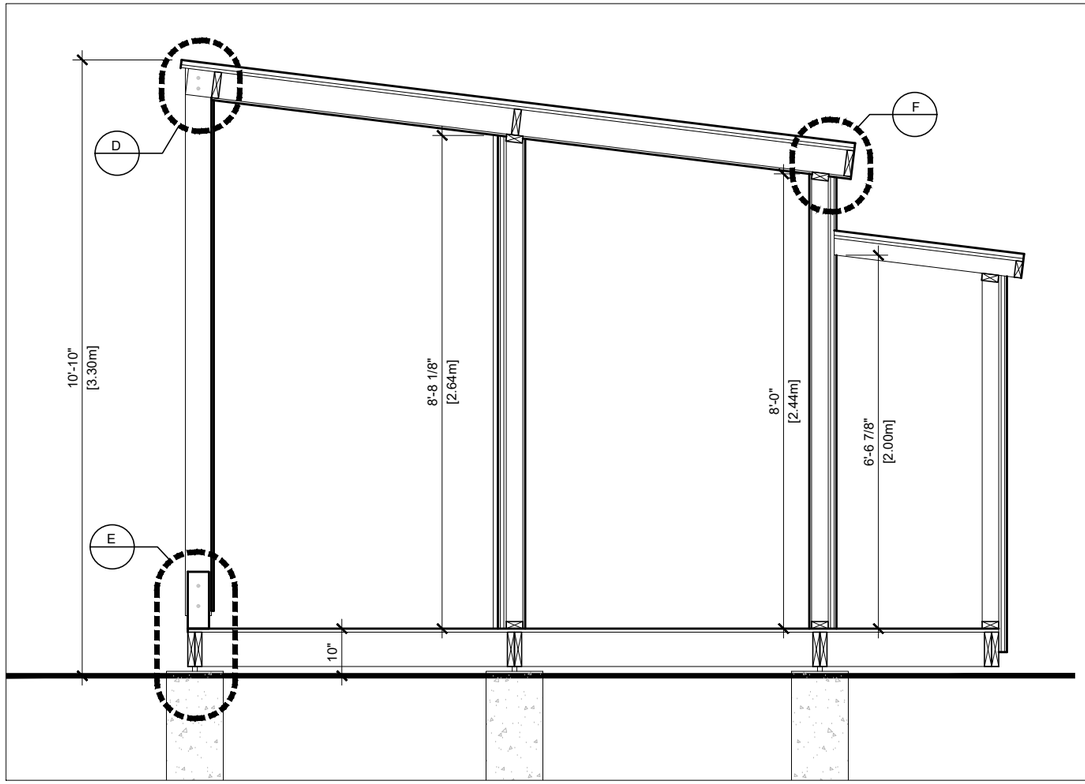

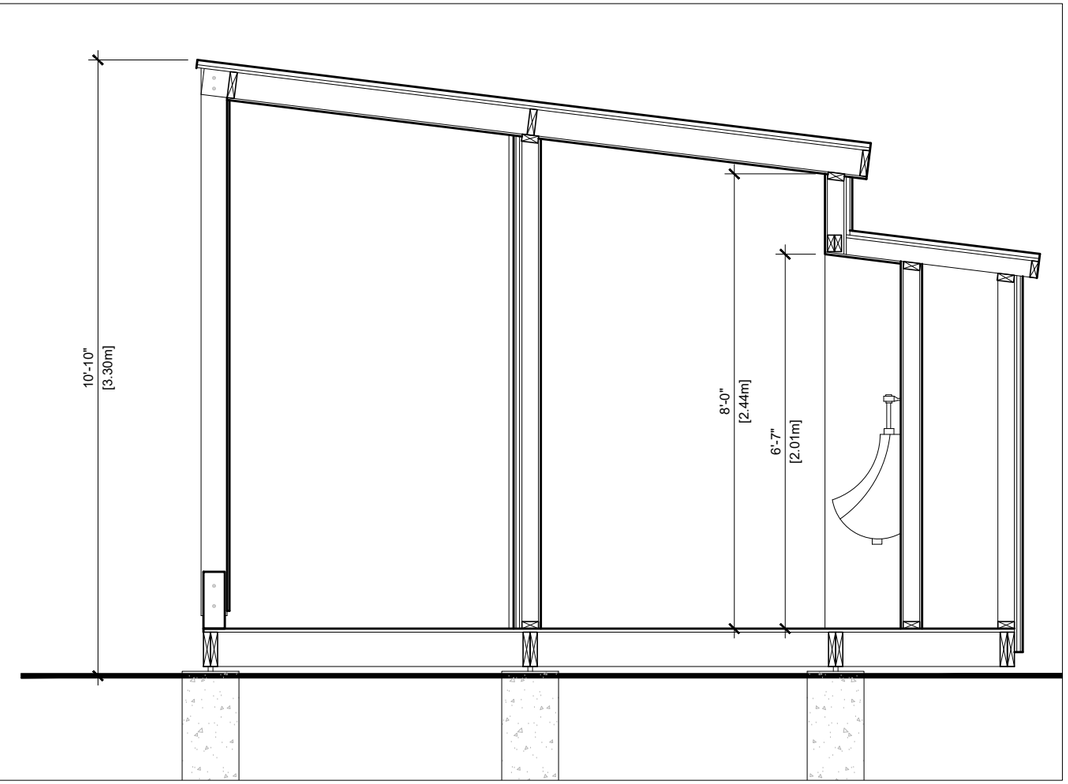

GILES
ARCHITECTS

1121 DUFFERIN STREET
TORONTO, ONTARIO M6H 4B7
t. 647-529-1444
e. lynden@gilesarc.com

DATE	DESCRIPTION
26APR2023	PRE-PERMIT

SCALE: 3/8" = 1'-0"

LAKECROFT

89 SANDY LANE
CHERRY VALLEY, ON
K0K 1P0

14 MAR 2023

WC BUILDING
SECTIONS

A300