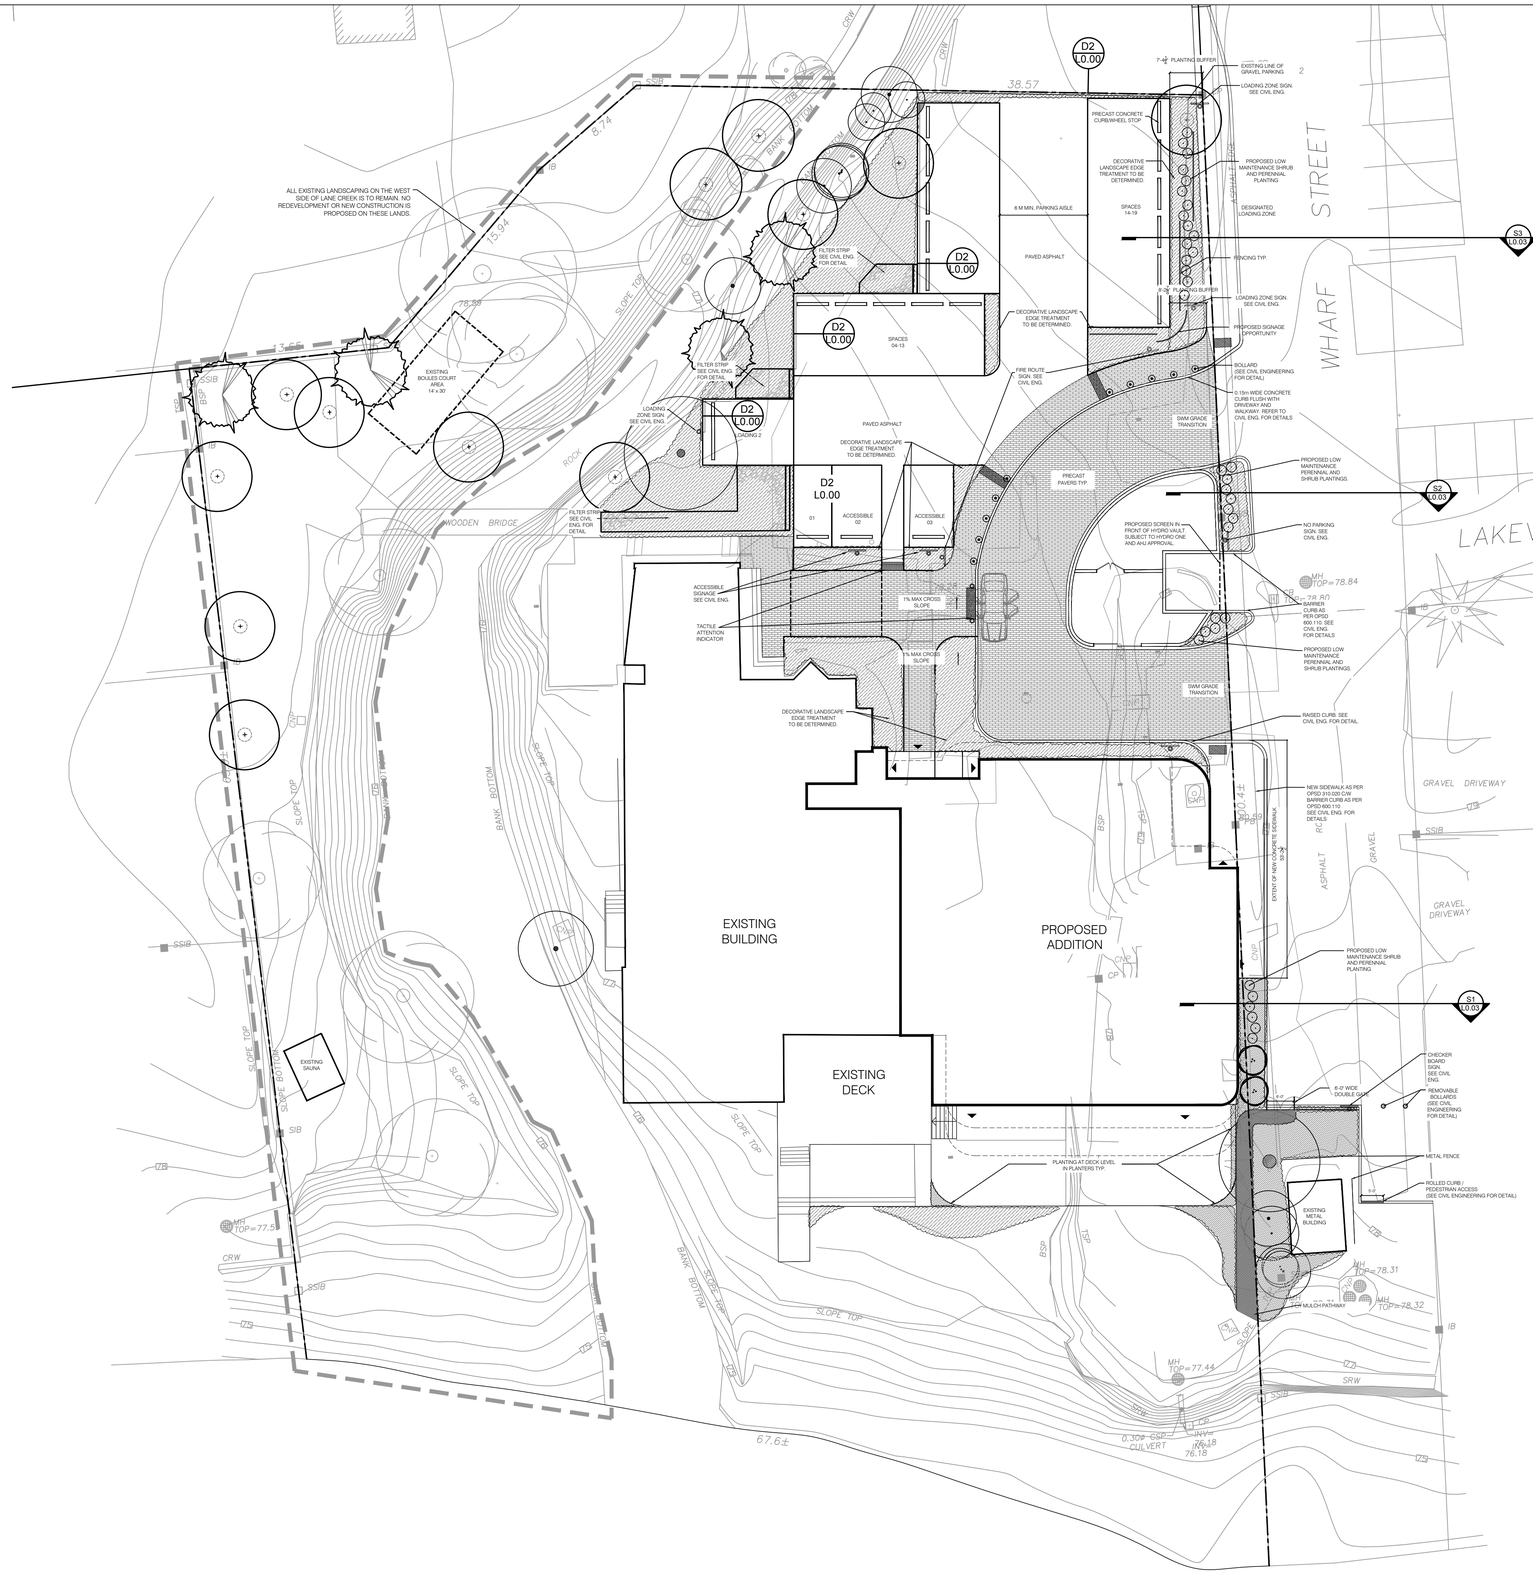

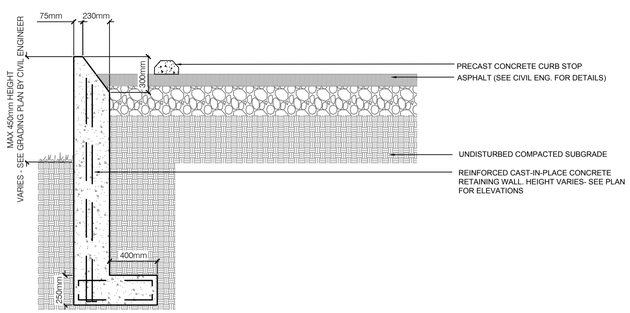

NOTES:
1. DETAIL FOR DESIGN INTENT ONLY.
2. SEE CIVIL ENGINEERING FOR FINAL DIMENSIONS AND REINFORCEMENT.
3. SEE CIVIL ENGINEERING FOR TOP OF WALL ELEVATIONS.

D2 L0.00 RETAINING WALL WITH ASPHALT
NORTH-WEST PARKING LOT NOT TO SCALE

LEGEND
- EXISTING TREE
- PROPOSED TREES
- REINFORCED GRAVEL
- PRECAST PAVERS TYP.
- PERENNIAL AND SHRUB PLANTING
- 79.00 EXISTING SURVEYED ELEVATION
- PROPOSED FENCE
- PROPOSED PRECAST CONCRETE WHEEL STOP
- PROPERTY LINE
- SIGNAGE
- TACTILE ATTENTION INDICATOR

ONTARIO ASSOCIATION OF LANDSCAPE ARCHITECTS Katie Fox-Whyte MEMBER 2015 OALA

No.	Revision	Date
11.	Issued for Site Plan Control Application	JAN 31/25
10.	Issued for Site Plan Control Application	NOV 12/24
9.	Issued for Review & Coordination	NOV 6/24
8.	Issued for Site Plan Control Application	APRIL 24/24
7.	Issued for Review & Coordination	APRIL 16/24
6.	Issued for Review & Coordination	APRIL 10/24
5.	Issued for Review & Coordination	MAR. 19/24
4.	Issued for Review & Coordination	MAR. 11/24
3.	Re-Issued for Coordination - SPA Preconsultation	DEC 13/23
2.	Issued for Coordination - SPA Preconsultation	DEC 12/23
1.	Issued for Review & Coordination	DEC 6/23

All information contained within these drawings shall be checked and verified by the contractor and any discrepancies reported to the landscape architect prior to the commencement of work.

All materials, components and workmanship to conform to the Ontario Building Code and Local By-Laws.

Do not scale drawings.

Drawings are the property of Fox Whyte Landscape Architecture & Design Inc. and are not to be reproduced without written permission.

project no: 2301
scale: 1"=1'-0"
drawn by: AC/AL
reviewed by: KFW

FOXWHYTE
FOXWHYTE LANDSCAPE ARCHITECTURE & DESIGN INC.
87 MOWAT AVENUE TORONTO ONTARIO M6K 3E3
P 647.347.7755 F 647.436.7468
OFFICE@FOXWHYTE.CA WWW.FOXWHYTE.CA

DRAKE DEVONSHIRE INN
PRINCE EDWARD COUNTY, ON

N

LANDSCAPE PLAN
OVERALL SITE

L0.00

EXISTING TREES - REMOVAL SCHEDULE

REMOVED TREES

TREE #	BOTANICAL NAME	COMMON NAME	DBH (CM)	OWNERSHIP	REPLACEMENT RATIO
1326	ACER PLATINOIDES	NORWAY MAPLE	12/18	PRIVATE	2:1
1327	ACER PLATINOIDES	NORWAY MAPLE	11	PRIVATE	2:1
1351	MALUS DOMESTICA	APPLE	20/16/13/16/17	MUNICIPAL	2:1
1352	PYRUS SP.	PEAR	14	MUNICIPAL	2:1
1353	ACER PLATINOIDES	NORWAY MAPLE	46	PRIVATE	2:1
1354	ACER PLATINOIDES	NORWAY MAPLE	33	PRIVATE	2:1
1355	ACER PLATINOIDES	NORWAY MAPLE	29/49	PRIVATE	2:1
1357	ACER PLATINOIDES	NORWAY MAPLE	41	PRIVATE	2:1

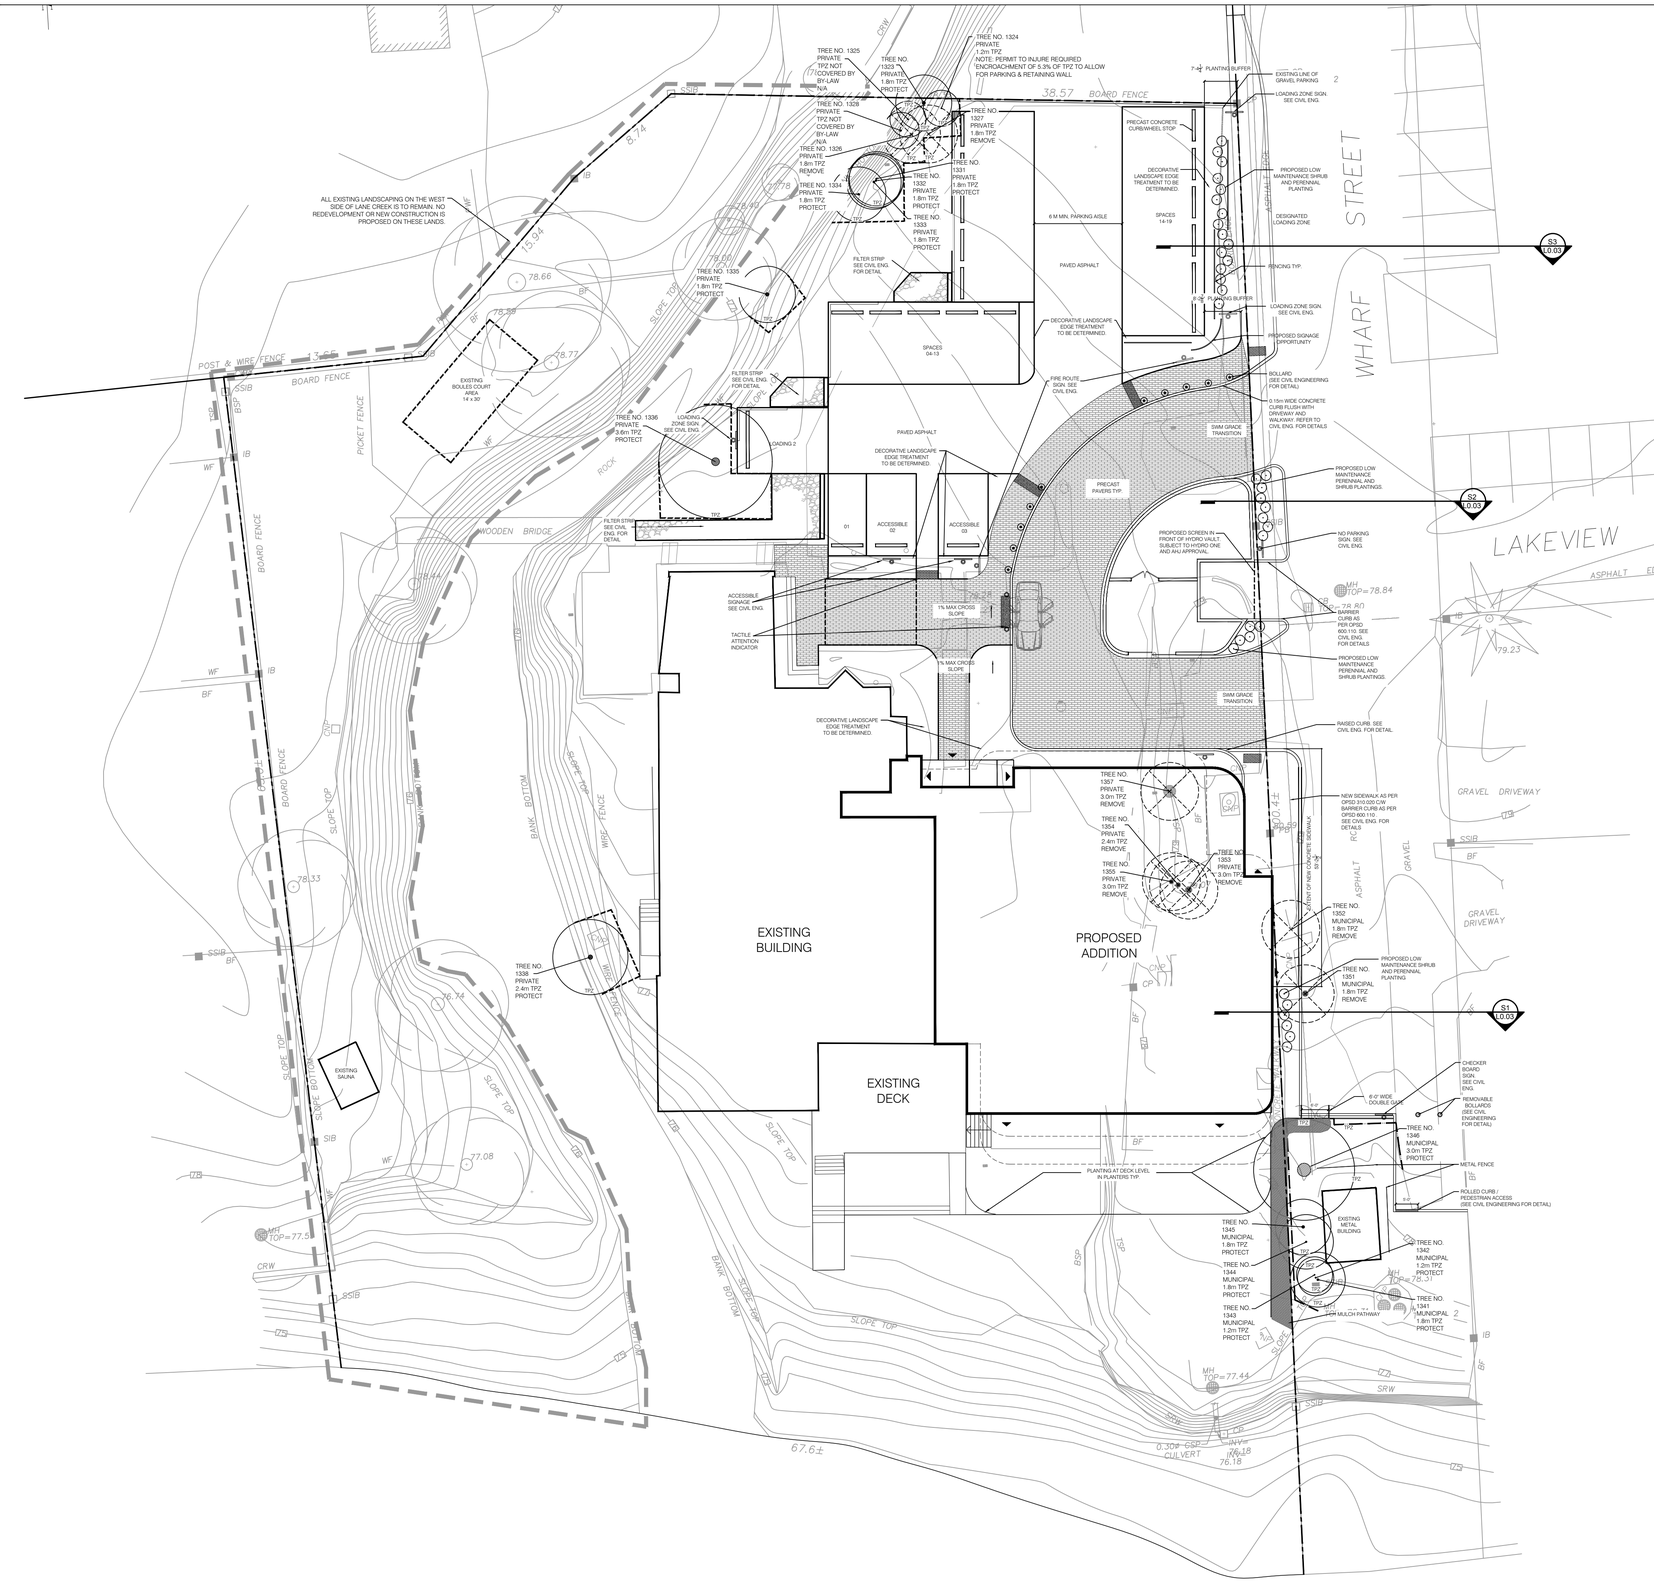

LEGEND

- EXISTING TREE MARKER
- TREE PROTECTION ZONE (TPZ)
- EXISTING TREE REMOVE
- TREE HOARDING - PUBLIC (SEE ABORIST REPORT FOR DETAILS)
- TREE HOARDING - PRIVATE (SEE ABORIST REPORT FOR DETAILS)
- REINFORCED GRAVEL
- PRECAST PAVERS TYP.
- PERENNIAL AND SHRUB PLANTING
- 79.00 + EXISTING SURVEYED ELEVATION
- PROPOSED FENCE
- PROPOSED PRECAST CONCRETE WHEEL STOP
- PROPERTY LINE
- ACCESSIBLE SIGNAGE
- TACTILE ATTENTION INDICATOR

ONTARIO ASSOCIATION OF LANDSCAPE ARCHITECTS — Kobie Fox-Whyte — OALA MEMBER

No.	Revision	Date
11.	Issued for Site Plan Control Application	JAN 31/25
10.	Issued for Site Plan Control Application	NOV 12/24
9.	Issued for Review & Coordination	NOV 6/24
8.	Issued for Site Plan Control Application	APRIL 24/24
7.	Issued for Review & Coordination	APRIL 16/24
6.	Issued for Review & Coordination	APRIL 10/24
5.	Issued for Review & Coordination	MAR 19/24
4.	Issued for Review & Coordination	MAR 11/24
3.	Re-Issued for Coordination - SPA Preconsultation	DEC 13/23
2.	Issued for Coordination - SPA Preconsultation	DEC 12/23
1.	Issued for Review & Coordination	DEC 6/23

All information contained within these drawings shall be checked and verified by the contractor and any discrepancies reported to the landscape architect prior to the commencement of work.

All materials, components and workmanship to conform to the Ontario Building Code and Local By-Laws.

Do not scale drawings.

Drawings are the property of Fox Whyte Landscape Architecture & Design Inc. and are not to be reproduced without written permission.

project no: 2301
scale: 1:0"
drawn by: AC/AL
reviewed by: KFW

FOXWHYTE
FOXWHYTE LANDSCAPE ARCHITECTURE & DESIGN INC.
87 MOWAT AVENUE TORONTO ONTARIO M6K 3E3
P 647 347 7789 F 647 436 7468
OFFICE@FOXWHYTE.CA WWW.FOXWHYTE.CA

DRAKE DEVONSHIRE INN
PRINCE EDWARD COUNTY, ON

N

TREE INVENTORY AND PRESERVATION PLAN

L0.01

PLANTING SCHEDULE

TREES - PRIVATE

QUANTITY	BOTANICAL NAME	COMMON NAME	SYMBOL	SIZE
1	ACER SACCHARUM	SUGAR MAPLE	AS	45mm CAL
2	CARPINUS CAROLINIANA	BLUE-BEECH	CC	45mm CAL
1	CARYA OVATA	SHAGBARK HICKORY	CO	45mm CAL
1	LIRODENDRON TULIPIFERA	TULIP TREE	LT	45mm CAL
1	OSTRYA VIRGINIANA	IRONWOOD	OV	45mm CAL
1	PICEA GLAUCA	WHITE SPRUCE	PG	150cm WB
1	PINUS RESINOSA	RED PINE	PR	150cm WB
1	PLATANUS OCCIDENTALIS	AMERICAN SYCAMORE	PO	45mm CAL
2	QUERCUS ALBA	WHITE OAK	QA	45mm CAL
3	SALIX NIGRA	BLACK WILLOW	SN	45mm CAL
2	TSUGA CANADENSIS	EASTERN HEMLOCK	TC	150cm WB

TREES - PUBLIC

QUANTITY	BOTANICAL NAME	COMMON NAME	SYMBOL	SIZE
2	CERCIS CANADENSIS	EASTERN REDBUD	CE	45mm WB

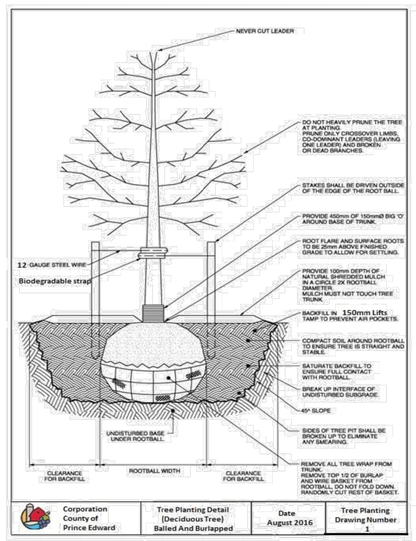

TREE MANAGEMENT AND PRESERVATION POLICY

25

D3
L0.02

TREE PLANTING DETAIL TYP.

NOT TO SCALE

LEGEND

- EXISTING TREE
- PROPOSED TREES
- REINFORCED GRAVEL
- PRECAST PAVERS TYP.
- PERENNIAL AND SHRUB PLANTING
- 79.00 EXISTING SURVEYED ELEVATION
- PROPOSED FENCE
- PROPOSED PRECAST CONCRETE WHEEL STOP
- PROPERTY LINE
- ACCESSIBLE SIGNAGE
- TACTILE ATTENTION INDICATOR
- XX PLANTING KEY

ONTARIO ASSOCIATION OF LANDSCAPE ARCHITECTS
Kate Fox-Wyhe
MEMBER
2015
S1.515

No.	Revision	Date
11.	Issued for Site Plan Control Application	JAN 31/25
10.	Issued for Site Plan Control Application	NOV 12/24
9.	Issued for Review & Coordination	NOV 6/24
8.	Issued for Site Plan Control Application	APRIL 24/24
7.	Issued for Review & Coordination	APRIL 16/24
6.	Issued for Review & Coordination	APRIL 10/24
5.	Issued for Review & Coordination	MAR 19/24
4.	Issued for Review & Coordination	MAR 11/24
3.	Re-Issued for Coordination - SPA Preconsultation	DEC 13/23
2.	Issued for Coordination - SPA Preconsultation	DEC 12/23
1.	Issued for Review & Coordination	DEC 6/23

All information contained within these drawings shall be checked and verified by the contractor and any discrepancies reported to the landscape architect prior to the commencement of work.

All materials, components and workmanship to conform to the Ontario Building Code and Local By-Laws.

Do not scale drawings.

Drawings are the property of Fox Whyte Landscape Architecture & Design Inc. and are not to be reproduced without written permission.

project no: 2301
scale: 1"=1'-0"
drawn by: AC/AL
reviewed by: KFW

FOXWHYTE
FOXWHYTE LANDSCAPE ARCHITECTURE & DESIGN INC.
87 MOWAT AVENUE TORONTO ONTARIO M6K 3E3
OFFICE@FOXWHYTE.CA P 647 347 7789 F 647 436 7468
WWW.FOXWHYTE.CA

DRAKE DEVONSHIRE INN
PRINCE EDWARD COUNTY, ON

N

TREE MANAGEMENT AND REPLACEMENT PLANTING PLAN

L0.02

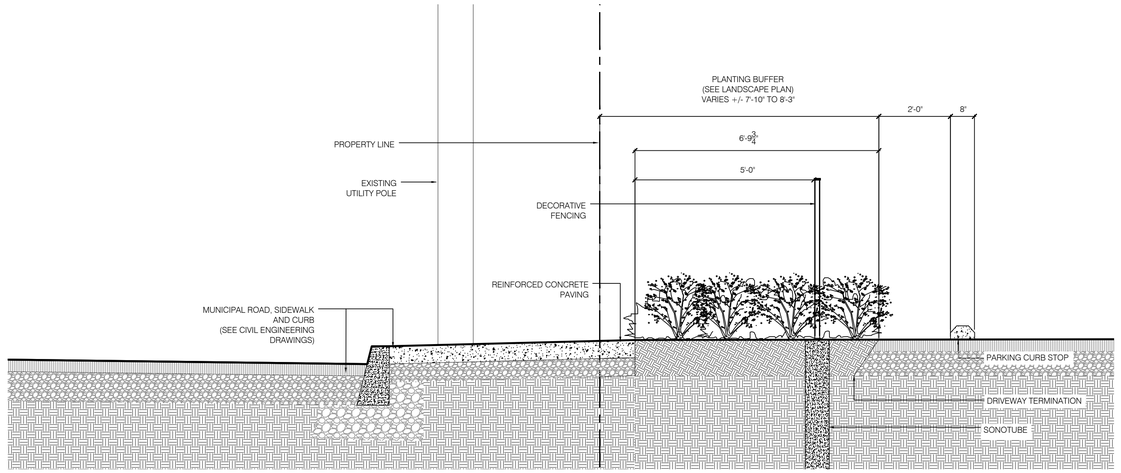

S3
L0.03 SITE SECTION 3

1/2" = 1'-0"

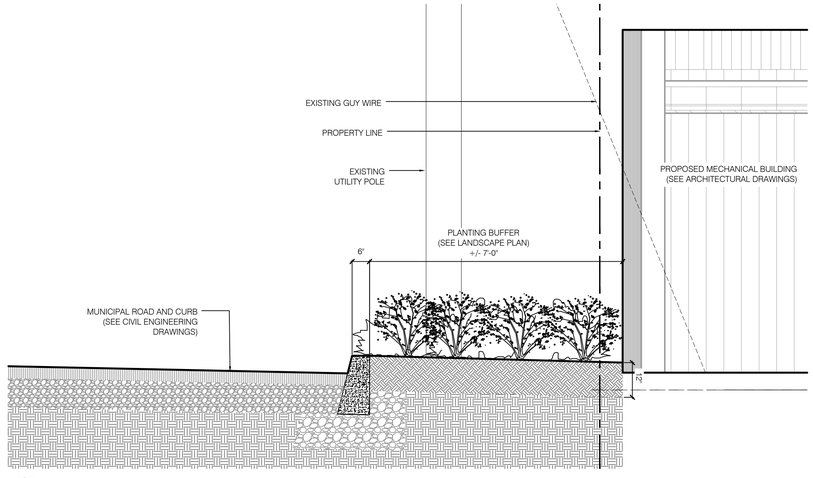

S2
L0.03 SITE SECTION 2

1/2" = 1'-0"

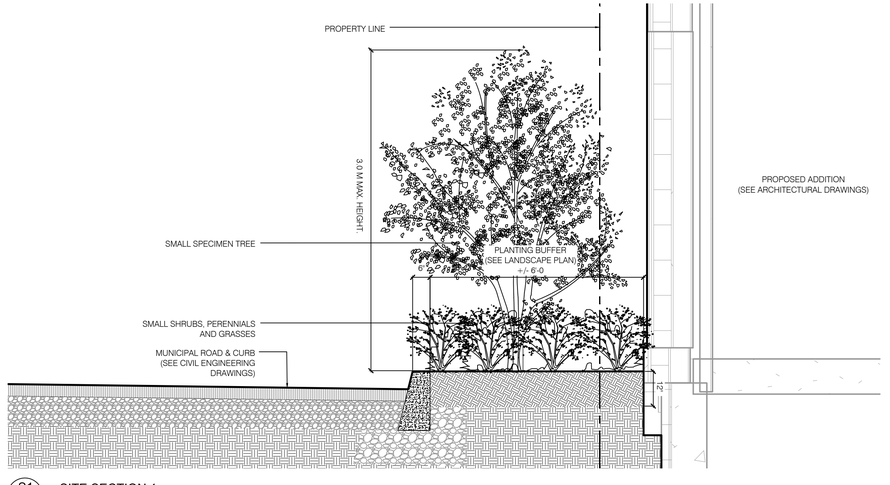

S1
L0.03 SITE SECTION 1

1/2" = 1'-0"

NOTES:
1. SECTIONS FOR DESIGN INTENT ONLY.
2. SEE CIVIL ENGINEERING FOR FINAL DIMENSIONS AND REINFORCEMENT.
3. SEE CIVIL ENGINEERING FOR TOP OF CURB AND ROAD ELEVATIONS.

LEGEND

- EXISTING TREE
- PROPOSED TREES
- REINFORCED GRAVEL
- PRECAST PAVERS TYP.
- PERENNIAL AND SHRUB PLANTING
- 79.00 EXISTING SURVEYED ELEVATION
- PROPOSED FENCE
- PROPOSED PRECAST CONCRETE WHEEL STOP
- PROPERTY LINE
- SIGNAGE
- TACTILE ATTENTION INDICATOR
- XX / # SECTION KEY

ONTARIO ASSOCIATION OF LANDSCAPE ARCHITECTS — Kate Fox-Whyte — MEMBER

No.	Revision	Date
2	Issued for Site Plan Control Application	JAN. 31/25
1	Issued for Site Plan Control Application	NOV 11/24

All information contained within these drawings shall be checked and verified by the contractor and any discrepancies reported to the landscape architect prior to the commencement of work.

All materials, components and workmanship to conform to the Ontario Building Code and Local By-Laws.

Do not scale drawings.

Drawings are the property of Fox Whyte Landscape Architecture & Design Inc. and are not to be reproduced without written permission.

project no: 2301
scale: 1/2"=1'-0"
drawn by: AL
reviewed by: KFW

FOXWHYTE
FOXWHYTE LANDSCAPE ARCHITECTURE & DESIGN INC.
87 MOWAT AVENUE TORONTO ONTARIO M6K 3E3
OFFICE@FOXWHYTE.CA P 647 347 7789 F 647 436 7468
WWW.FOXWHYTE.CA

DRAKE DEVONSHIRE INN
PRINCE EDWARD COUNTY, ON

LANDSCAPE SECTIONS
OVERALL SITE

L0.03