MATERIAL LEGEND	NOTES
STEEL ROOFING INTENDED FOR LOW SLOPE PAINTED CORRUGATED STEEL SIDING	ANY REFERENCE TO STRUCTURE SHOWN IS ILLUSTRATIVE ONLY AND MUST BE DESIGNED BY A STRUCTURAL ENGINEER.

7 RENDERING - NORTH ELEVATION
NTS

6 RENDERING - CANOPY CORRIDOR
NTS

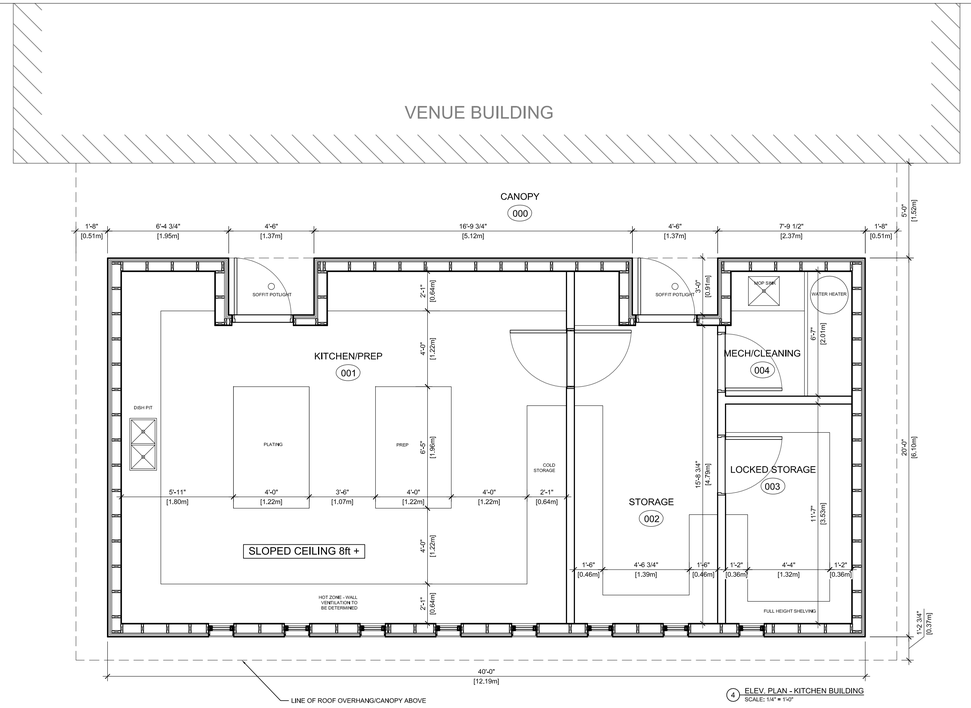

4 ELEV. PLAN - KITCHEN BUILDING
SCALE: 1/4" = 1'-0"

7 RENDERING - EAST ELEVATION
NTS

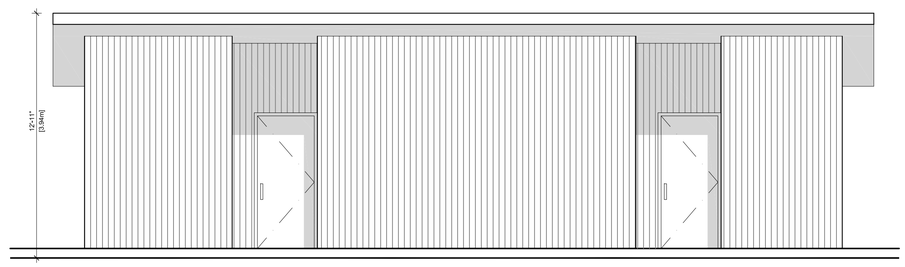

3 ELEV. WEST - KITCHEN BUILDING
SCALE: 1/4" = 1'-0"

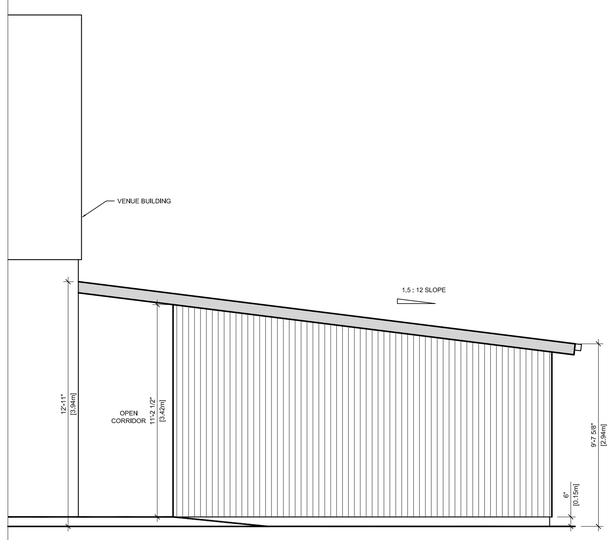

5 ELEV. SOUTH - KITCHEN BUILDING
SCALE: 1/4" = 1'-0"

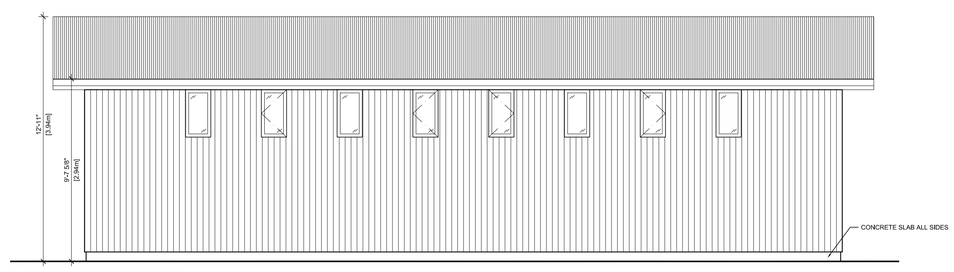

2 ELEV. EAST - KITCHEN BUILDING
SCALE: 1/4" = 1'-0"

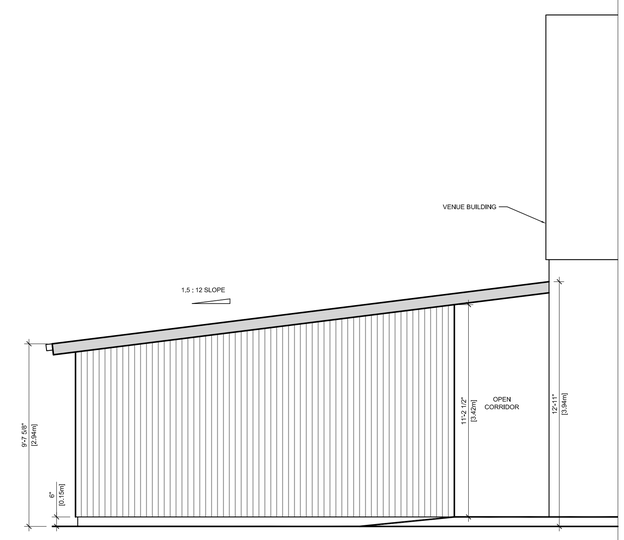

1 ELEV. NORTH - KITCHEN BUILDING
SCALE: 1/4" = 1'-0"

GILES
ARCHITECTS

1121 DUFFERIN ST
TORONTO ON, M6H 4B7
t. 647.529.1444
e: studio@gilesarc.com

ONTARIO ASSOCIATION OF ARCHITECTS
14 FEB 2025
LYNDEN GILES
LICENCE
8407

Contractor must check and verify all dimensions on the job, and report any discrepancies to the Architect before proceeding with the work.

Do not scale this drawing.

REVISIONS AND ISSUES

REV	DESCRIPTION	DATE
-	FOR SPA SUBMISSION	18 FEB 2025

SCALE

AS SHOWN

NORTH POINT

PROJECT TITLE & ADDRESS

LAKECROFT KITCHEN BUILDING

89 SANDY LANE, CHERRY VALLEY
K0K 1P0
CANADA

NEW BUILD

DATE

DRAWING TITLE

DRAWINGS

DRAWING NUMBER

A204