SKETCH

PART OF LOT 59
CONCESSION BAYSIDE
TOWNSHIP OF NORTH MARYSBURGH
NOW IN THE MUNICIPALITY OF
THE COUNTY OF PRINCE EDWARD

METRIC SCALE 1 : 2000

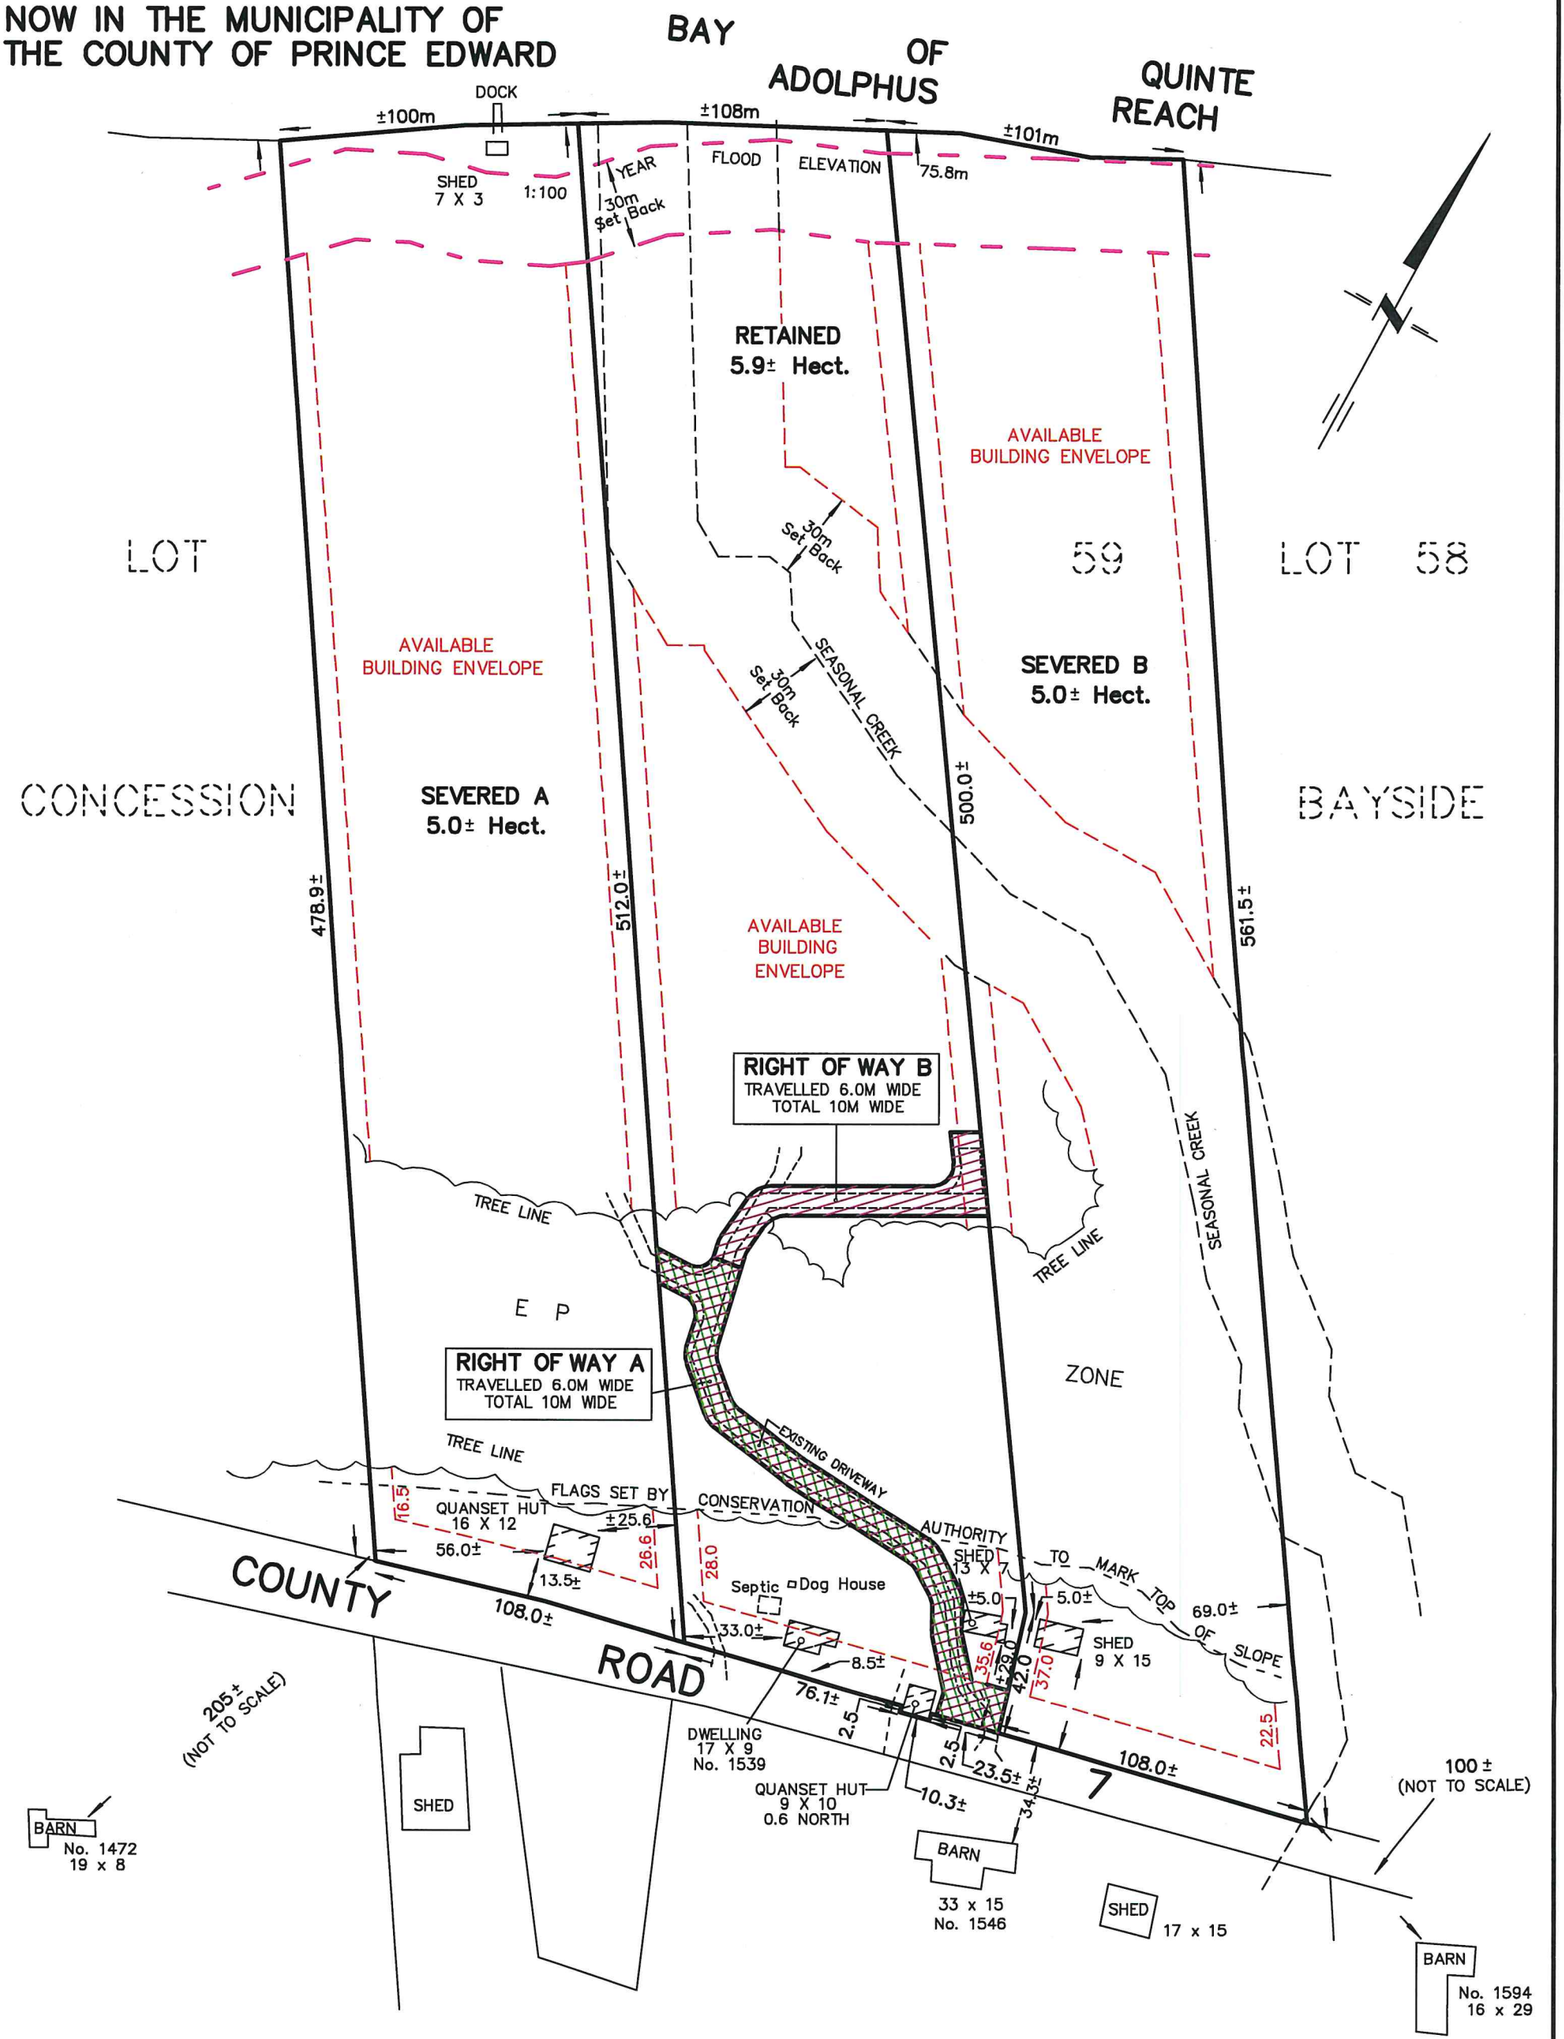

LEGEND FOR RIGHT OF WAYS

RIGHT OF WAY A
APPROXIMATLEY
10m WIDE, 220m LONG, 2200sq.m. AREA

RIGHT OF WAY B
APPROXIMATLEY
10m WIDE, 320m LONG, 3200sq.m.AREA

218 CHURCH STREET
BELLEVILLE, ONTARIO

WATSON
LAND SURVEYORS Ltd.

K8N – 3C3
(613) 962 – 9521

JUNE 27, 2021

PROJECT № 11693–S–19