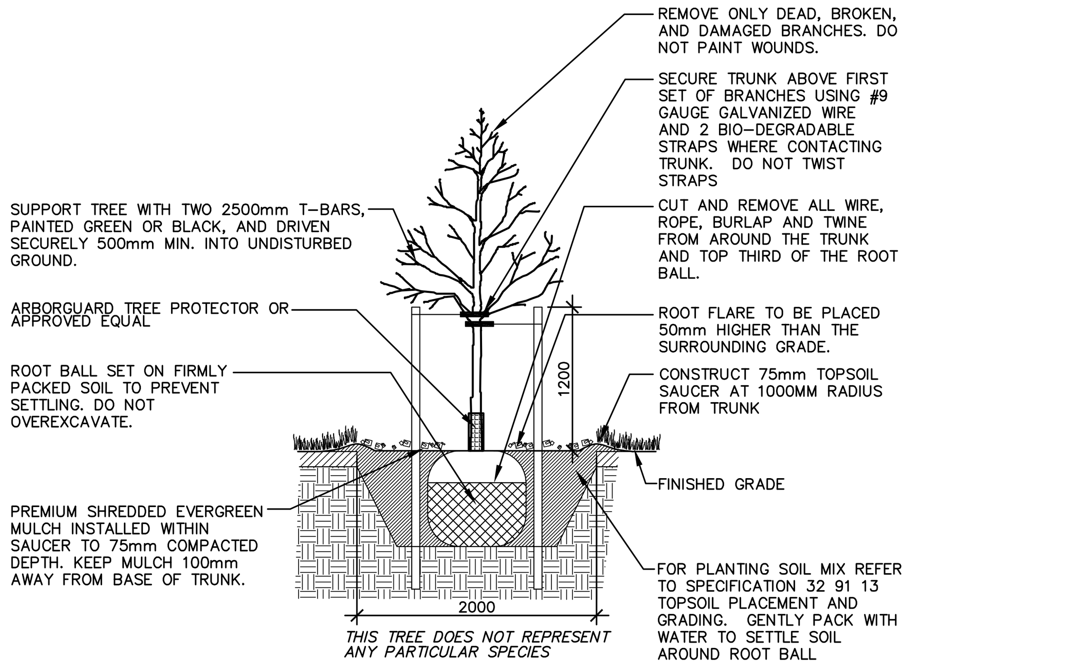

1 / L1 DECIDUOUS TREE PLANTING — SCALE : NTS

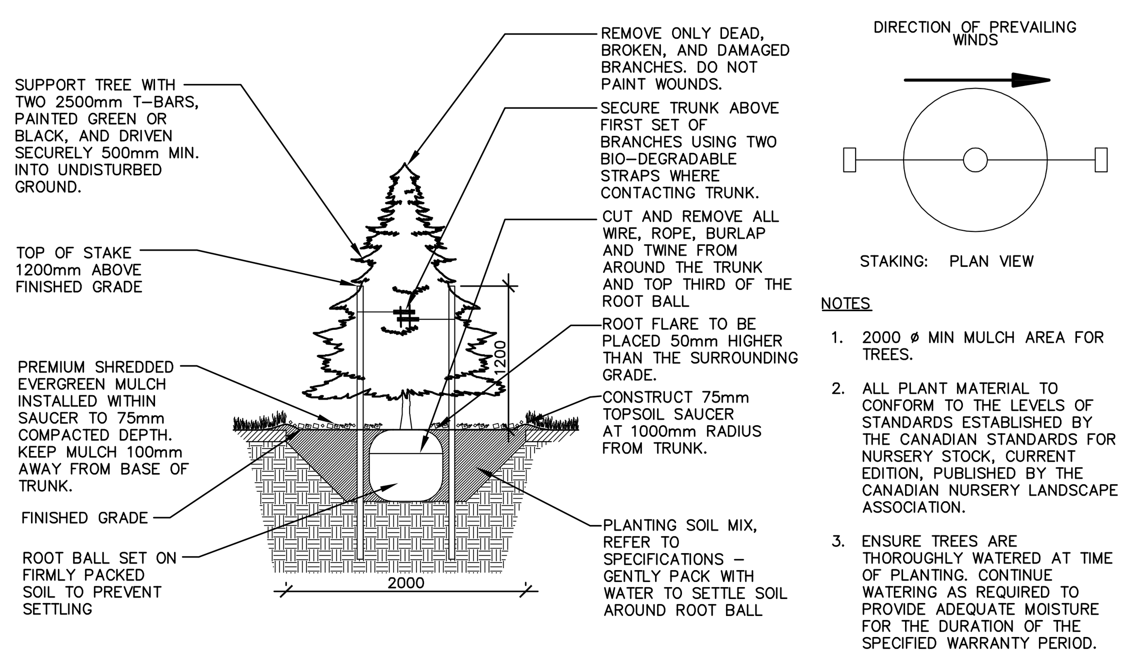

NOTES

1. 2000 ø MIN MULCH AREA FOR TREES.
2. ALL PLANT MATERIAL TO CONFORM TO THE LEVELS OF STANDARDS ESTABLISHED BY THE CANADIAN STANDARDS FOR NURSERY STOCK, CURRENT EDITION, PUBLISHED BY THE CANADIAN NURSERY LANDSCAPE ASSOCIATION.
3. ENSURE TREES ARE THOROUGHLY WATERED AT TIME OF PLANTING. CONTINUE WATERING AS REQUIRED TO PROVIDE ADEQUATE MOISTURE FOR THE DURATION OF THE SPECIFIED WARRANTY PERIOD.

2 / L1 EVERGREEN TREE PLANTING — SCALE : NTS

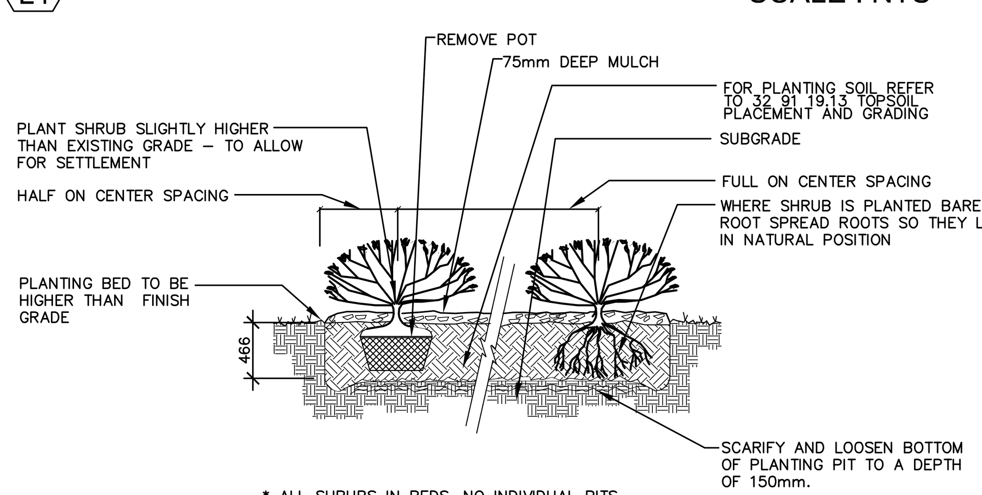

* ALL SHRUBS IN BEDS, NO INDIVIDUAL PITS

3 / L1 DECIDUOUS SHRUBS, EVERGREEN SHRUBS AND PERENNIALS PLANTING — SCALE : NTS

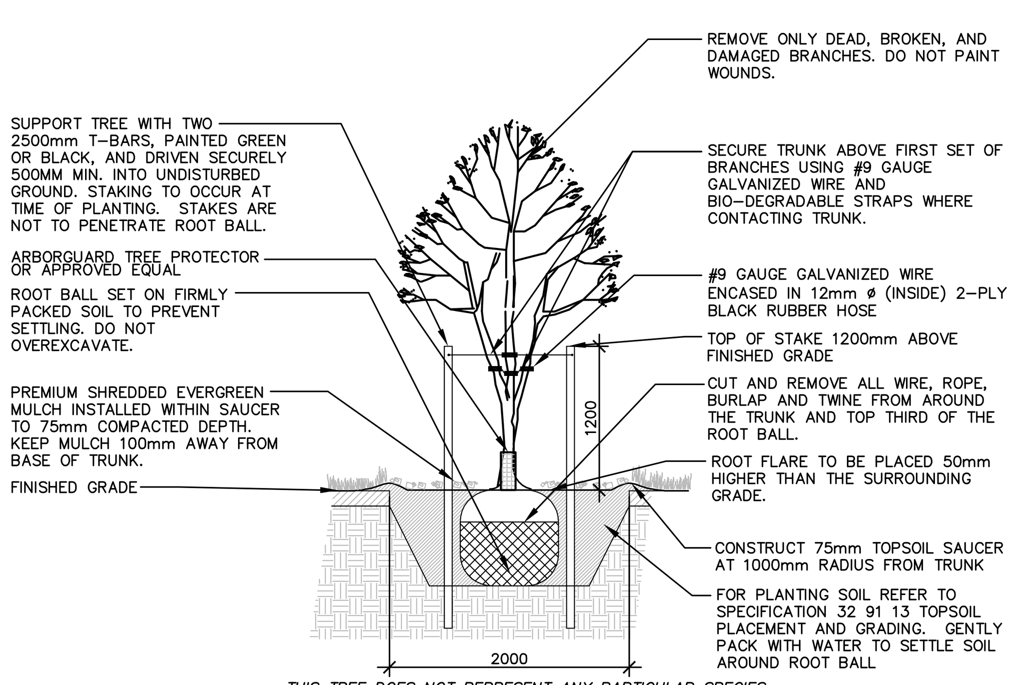

4 / L1 MULTI-STEM LARGE SHRUB PLANTING — SCALE : NTS

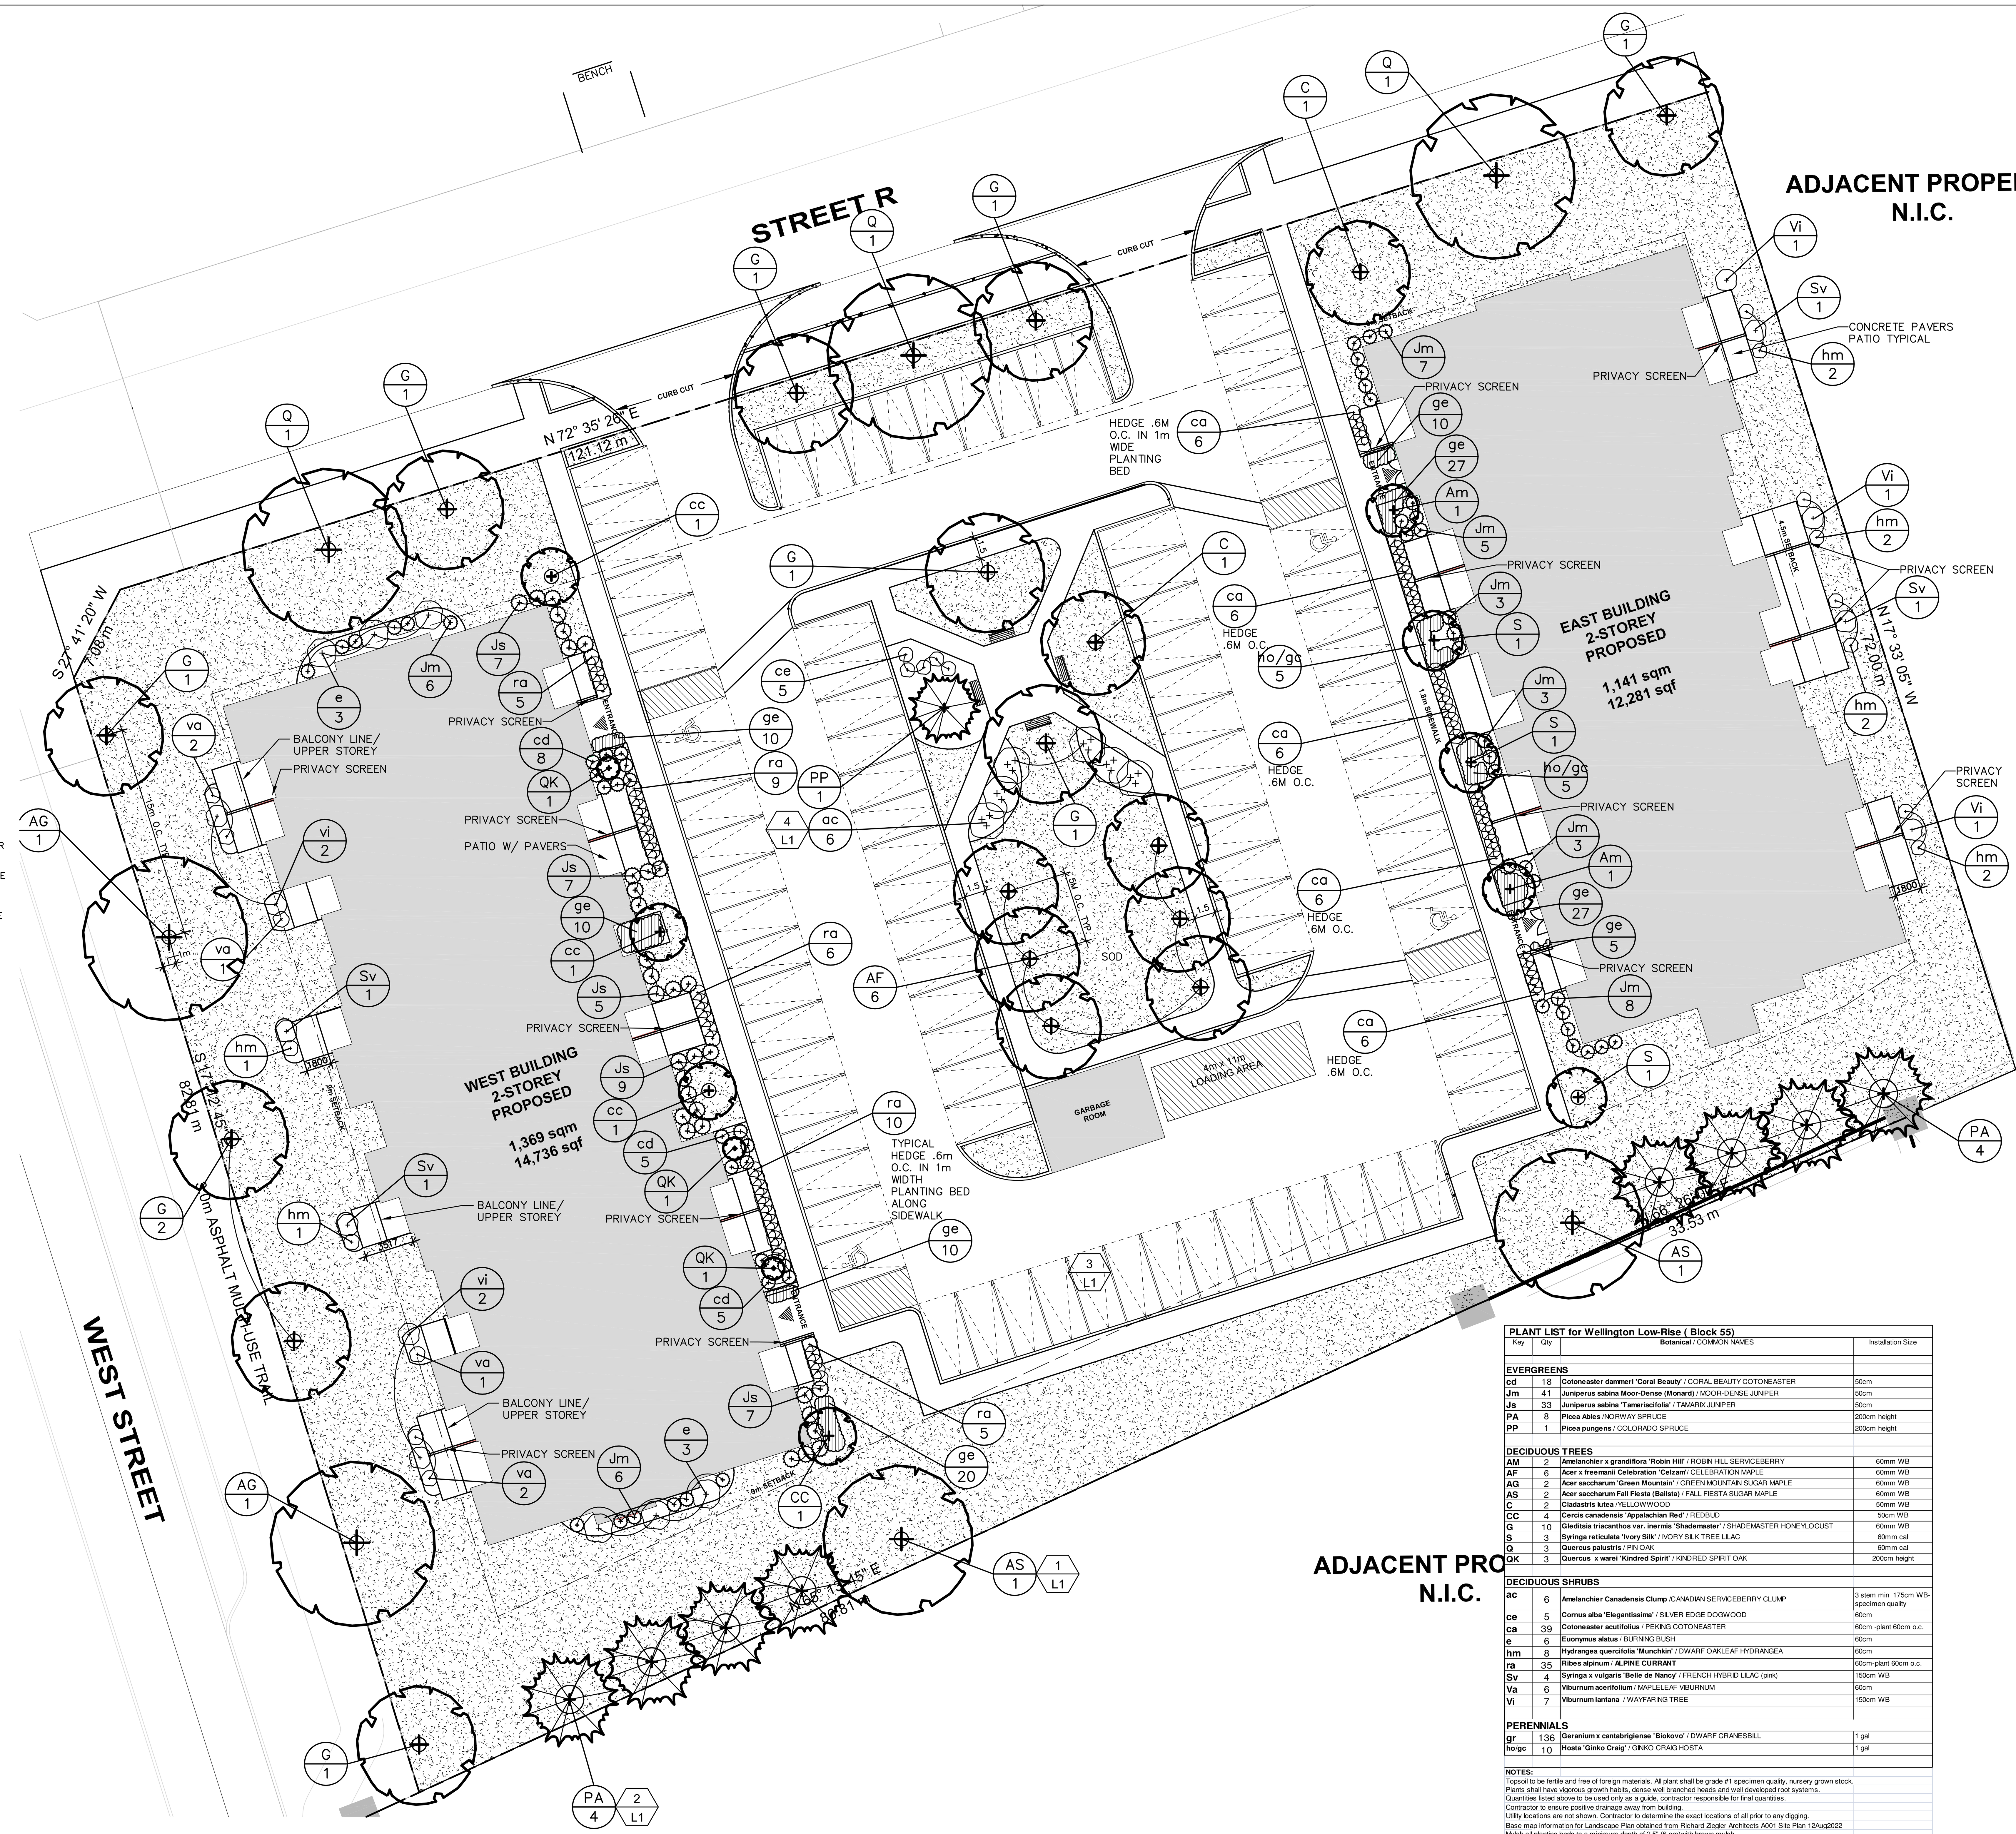

PLANT LIST for Wellington Low-Rise (Block 55)			
Key	Qty	**Botanical** / COMMON NAMES	Installation Size
EVERGREENS			
cd	18	**Cotoneaster dammeri 'Coral Beauty'** / CORAL BEAUTY COTONEASTER	50cm
Jm	41	**Juniperus sabina Moor-Dense (Monard)** / MOOR-DENSE JUNIPER	50cm
Js	33	**Juniperus sabina 'Tamariscifolia'** / TAMARIX JUNIPER	50cm
PA	8	**Picea Abies** /NORWAY SPRUCE	200cm height
PP	1	**Picea pungens** / COLORADO SPRUCE	200cm height
DECIDUOUS TREES			
AM	2	**Amelanchier x grandiflora 'Robin Hill'** / ROBIN HILL SERVICEBERRY	60mm WB
AF	6	**Acer x freemanii Celebration 'Celzam'**/ CELEBRATION MAPLE	60mm WB
AG	2	**Acer saccharum 'Green Mountain'** / GREEN MOUNTAIN SUGAR MAPLE	60mm WB
AS	2	**Acer saccharum Fall Fiesta (Bailsta)** / FALL FIESTA SUGAR MAPLE	60mm WB
C	2	**Cladastris lutea** /YELLOWWOOD	50mm WB
CC	4	**Cercis canadensis 'Appalachian Red'** / REDBUD	50cm WB
G	10	**Gleditsia triacanthos var. inermis 'Shademaster'** / SHADEMASTER HONEYLOCUST	60mm WB
S	3	**Syringa reticulata 'Ivory Silk'** / IVORY SILK TREE LILAC	60mm cal
Q	3	**Quercus palustris** / PIN OAK	60mm cal
QK	3	**Quercus x warei 'Kindred Spirit'** / KINDRED SPIRIT OAK	200cm height
DECIDUOUS SHRUBS			
ac	6	**Amelanchier Canadensis Clump** /CANADIAN SERVICEBERRY CLUMP	3 stem min 175cm WB-specimen quality
ce	5	**Cornus alba 'Elegantissima'** / SILVER EDGE DOGWOOD	60cm
ca	39	**Cotoneaster acutifolius** / PEKING COTONEASTER	60cm -plant 60cm o.c.
e	6	**Euonymus alatus** / BURNING BUSH	60cm
hm	8	**Hydrangea quercifolia 'Munchkin'** / DWARF OAKLEAF HYDRANGEA	60cm
ra	35	**Ribes alpinum** / **ALPINE CURRANT**	60cm-plant 60cm o.c.
Sv	4	**Syringa x vulgaris 'Belle de Nancy'** / FRENCH HYBRID LILAC (pink)	150cm WB
Va	6	**Viburnum acerifolium** / MAPLELEAF VIBURNUM	60cm
Vi	7	**Viburnum lantana** / WAYFARING TREE	150cm WB
PERENNIALS			
gr	136	**Geranium x cantabrigiense 'Biokovo'** / DWARF CRANESBILL	1 gal
ho/gc	10	**Hosta 'Ginko Craig'** / GINKO CRAIG HOSTA	1 gal

NOTES:

Topsoil to be fertile and free of foreign materials. All plant shall be grade #1 specimen quality, nursery grown stock.
Plants shall have vigorous growth habits, dense well branched heads and well developed root systems.
Quantities listed above to be used only as a guide, contractor responsible for final quantities.
Contractor to ensure positive drainage away from building.
Utility locations are not shown. Contractor to determine the exact locations of all prior to any digging.
Base map information for Landscape Plan obtained from Richard Ziegler Architects A001 Site Plan 12Aug2022
Mulch all planting beds to a minimum depth of 2.5" (6 cm)with brown mulch
Contractor responsible to install trees, shrubs and ground covers in accordance with Canadian Standards for . Nursery Stock most recent Edition

CONTRACTOR MAY NEED TO ADJUST PLANT QUANTITIES DEPENDENT OF FINAL SIZE OF PLANTING AREAS.

LANDSCAPE ARCHITECT TO BE NOTIFIED PRIOR TO ANY PLANT SUBSTITUTIONS OR IF CHANGES IN PLANT QUANTITITES

Notes

Contractors must verify all dimensions and be responsible for same. Report any discrepancies to the Landscape Architect(s) :
Bardi Vorster (613)331-4040 or
Daina Eliason (613) 888-5205
It is the Contractor's Responsibility To:
Determine the location of all existing services and obtain necessary stake-outs before excavation.
Use figured dimensions as opposed to scaling and verify all dimensions and,
- have layout approved by Landscape Architect at the site before commencing the work.

All drawings and related documents are the copyright property of Vorster Eliason Landscape Architects and must be returned upon request. Reproduction of the drawing and related documents in whole or in part is strictly forbidden without written permission

LEGEND

- PROPOSED DECIDUOUS TREE
- PROPOSED DECIDUOUS SHRUB GROUP
- PROPOSED EVERGREEN TREE
- PROPOSED EVERGREEN SHRUB GROUP
- PERENNIALS
- SOD
- A / 2 — PLANT KEY / PLANT QUANTITY
- A / 2 — DETAIL KEY / DWG #

Date	Revision Description	No.
Sept 8 2022	Preliminary WRT Site Plan Placement Only	1
Oct 4 2022	Preliminary WRT Site Plan	2

VORSTER ELIASON
LANDSCAPE ARCHITECTS
623 Fortune Crescent, Suite 210, Kingston, ON K7P 0L5
www.vorster-eliason.ca Tel 613.417.1908

Client
2238052 ONTARIO Ltd

Project
WELLINGTON LOW RISE
BLOCK 55, WELLINGTON ON

Drawing Title
LANDSCAPE PLAN

Drawn: DT | Checked: DE
Scale: 1:250 | Date: SEPT 2022

Stamp

North: N

Project No. 2225 | Drawing No. L1 of 1