2353 Country Road 7

2353 County Road 7, Prince Edward, ON, K0K 2T0

ISSUED FOR ZBA
DECEMBER 22, 2022

GENERAL NOTES

COPYRIGHT RESERVED. THIS DESIGN AND DRAWINGS ARE THE EXCLUSIVE PROPERTY OF THE DESIGNER AND CANNOT BE USED FOR ANY PURPOSE WITHOUT THE WRITTEN CONSENT OF THE DESIGNER.

THIS DRAWING IS NOT TO BE USED FOR CONSTRUCTION UNTIL ISSUED FOR THAT PURPOSE BY THE DESIGNER.

PRIOR TO COMMENCEMENT OF THE WORK THE CONTRACTOR SHALL VERIFY ALL DIMENSIONS, DATUMS AND LEVELS TO IDENTIFY ANY ERRORS AND OMISSIONS; ASCERTAIN ANY DISCREPANCIES BETWEEN THIS DRAWING AND THE FULL CONTRACT DOCUMENTS; AND BRING THESE ITEMS TO THE ATTENTION OF THE OWNERS FOR CLARIFICATION.

BE ADVISED THAT SHOULD ANY PARTY, INCLUDING THE APPLICANT OR ANY SUBSEQUENT OWNER, APPLY FOR MORE THAN ONE CONDOMINIUM CORPORATION ENCOMPASSING ANY OR ALL OF THIS DEVELOPMENT OR MAKE AN APPLICATION THAT RESULTS IN A LAND DIVISION, STAFF MAY REQUIRE LEGAL ASSURANCES, INCLUDING BUT NOT LIMITED TO EASEMENTS, WITH RESPECT TO THE APPROVED SERVICES. SUCH ASSURANCES WILL BE DETERMINED AT THE TIME OF APPLICATION FOR CONDOMINIUM APPROVAL.

SVN WILL RETAIN PROPRIETARY OWNERSHIP AND COPYRIGHT OF THE LANDSCAPE CONSTRUCTION DRAWINGS.

CONTEXT MAP

DRAWING LIST

DRAWING LIST

SHEET NO.	SHEET TITLE
L-000	Cover Sheet
L-100	Landscape Plan

TEAM

CLIENT
UD+D INCORPORATED

RICHMOND HILL, ON

ARCHITECTURE
UD+D INCORPORATED

RICHMOND HILL, ON

LANDSCAPE ARCHITECTURE
SvN ARCHITECTS + PLANNERS
110 ADELAIDE ST. E., 4TH FLOOR
TORONTO, ON
M5C 1K9

PLANNING
SvN ARCHITECTS + PLANNERS
110 ADELAIDE ST. E., 4TH FLOOR
TORONTO, ON
M5C 1K9

SvN
110 Adelaide St. E.
4th Floor
Toronto, Ontario
M5C 1K9
416.593.6499
info@svn-ap.com

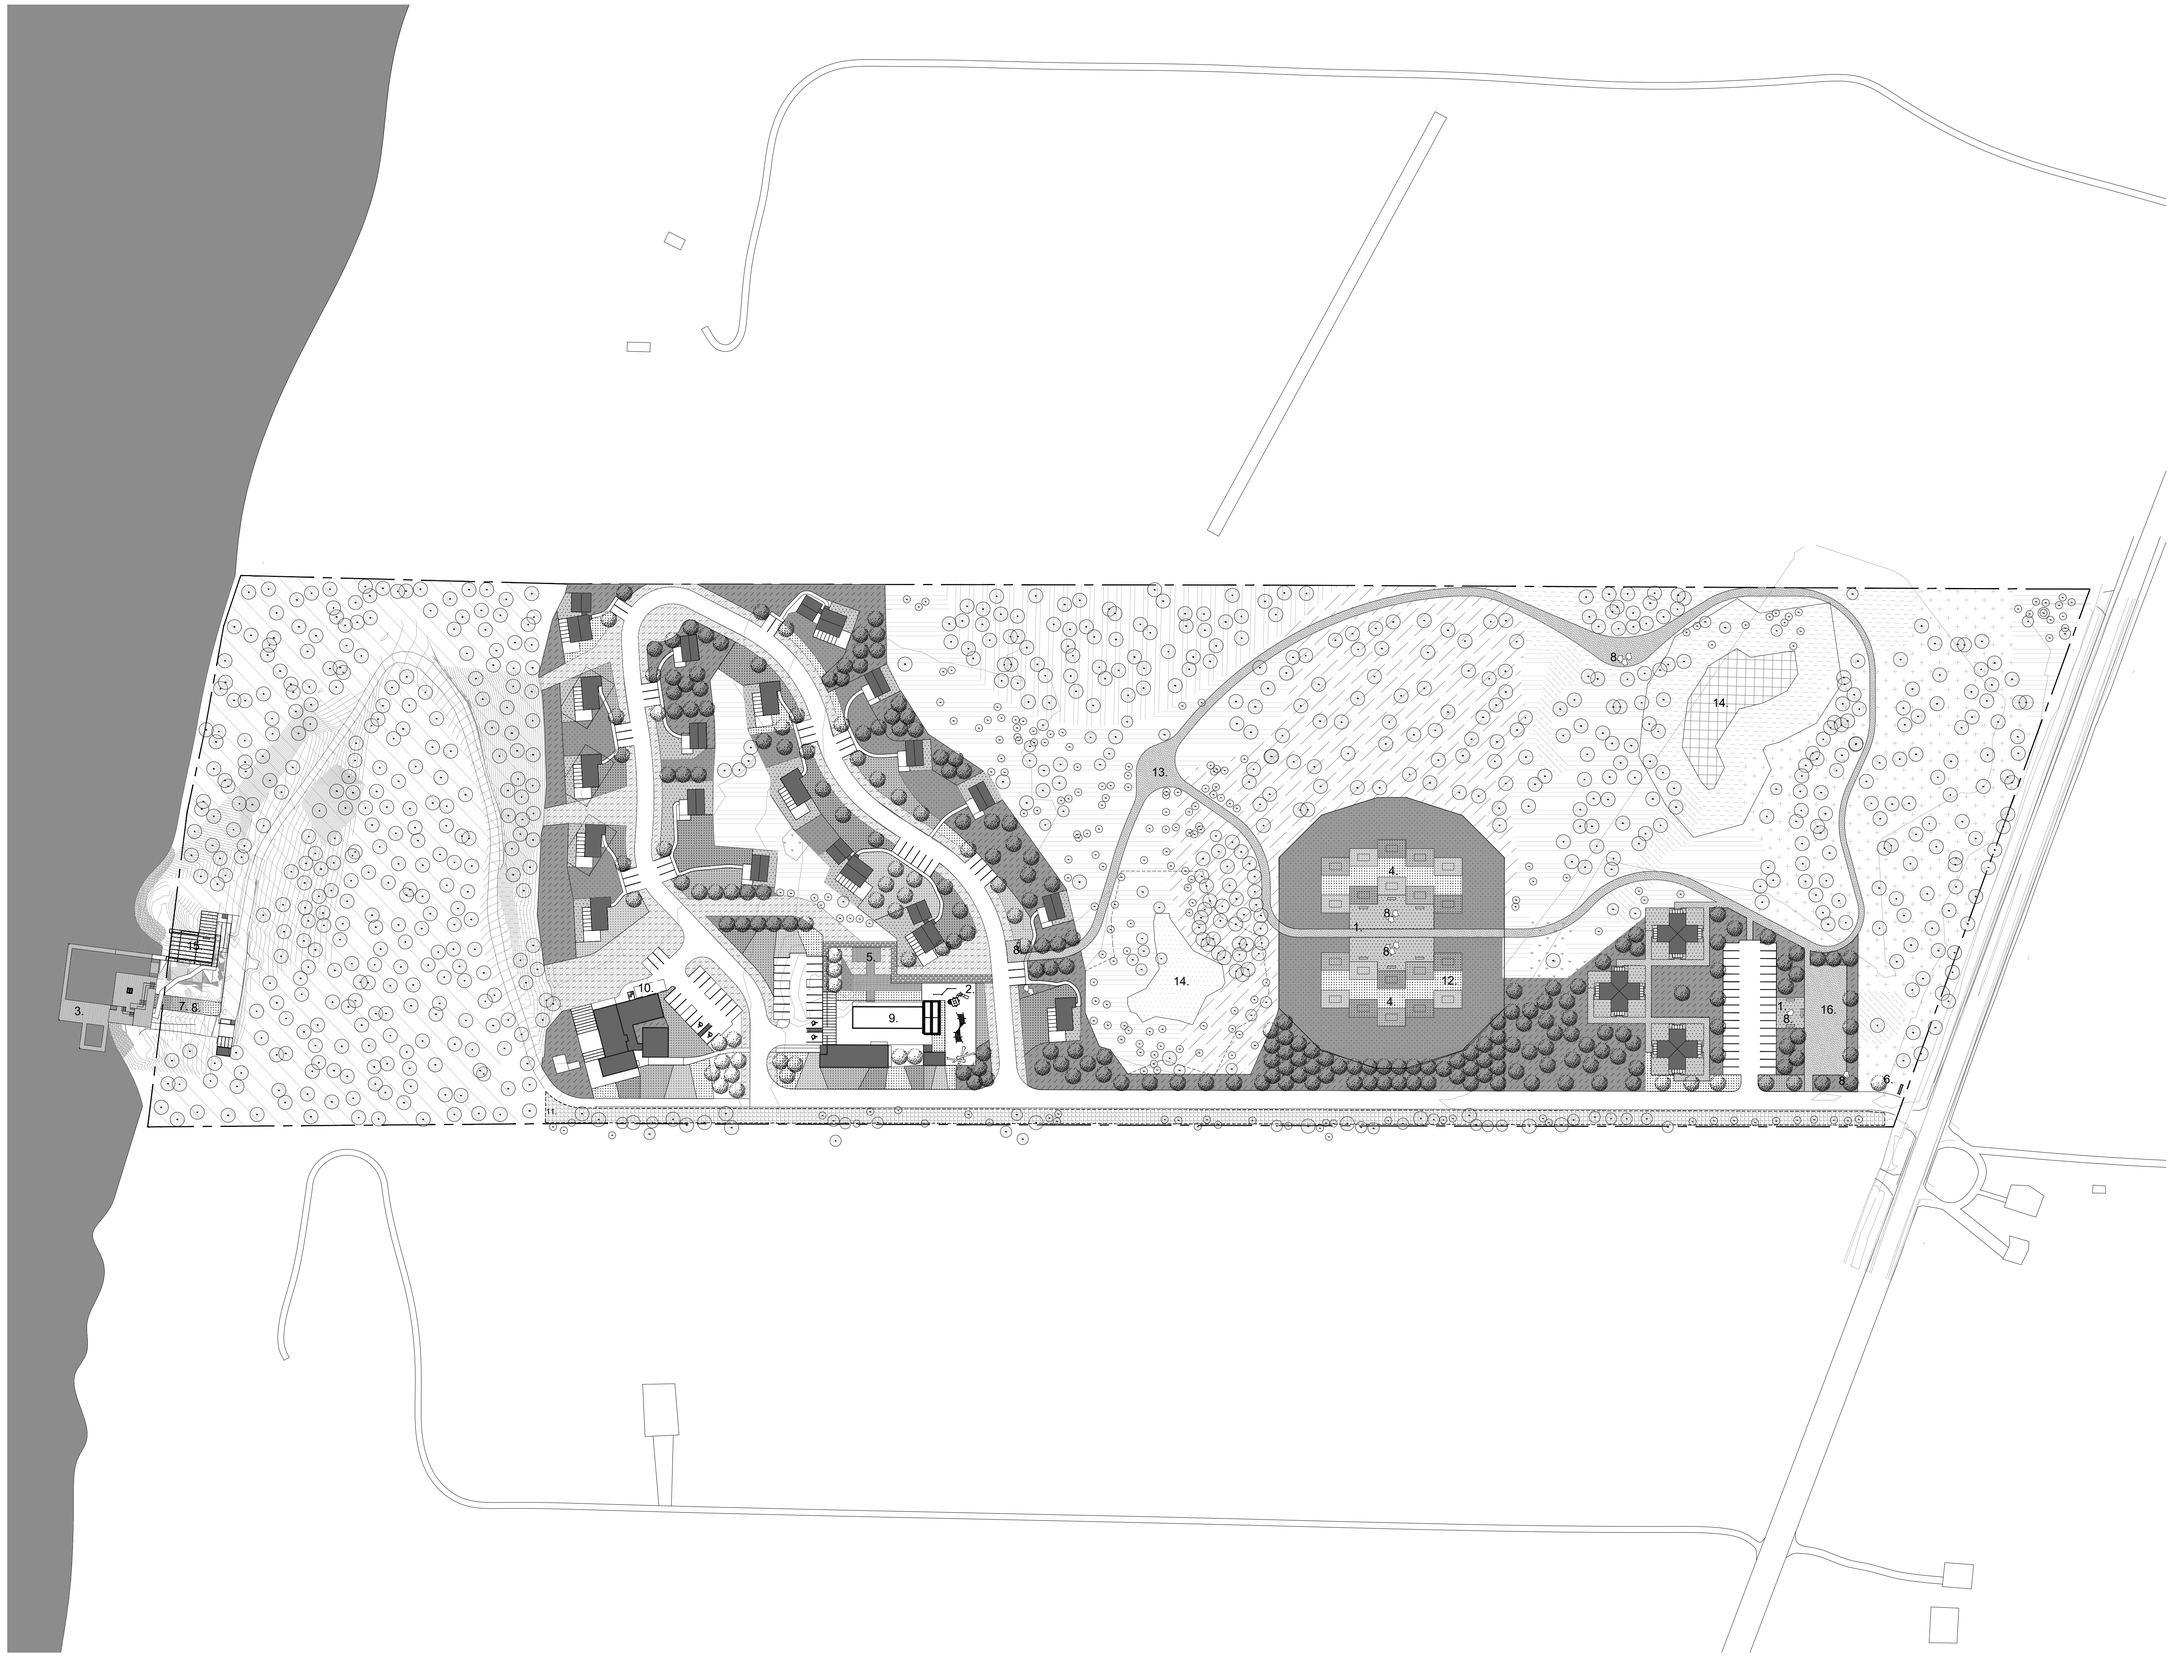

COPYRIGHT RESERVED. THIS DESIGN AND DRAWINGS ARE THE EXCLUSIVE PROPERTY OF THE DESIGNER AND CANNOT BE USED FOR ANY PURPOSE WITHOUT THE WRITTEN CONSENT OF THE DESIGNER.

THIS DRAWING IS NOT TO BE USED FOR CONSTRUCTION UNTIL ISSUED FOR THAT PURPOSE BY THE DESIGNER.

PRIOR TO COMMENCEMENT OF THE WORK THE CONTRACTOR SHALL VERIFY ALL DIMENSIONS, DATUMS AND LEVELS TO IDENTIFY ANY ERRORS AND OMISSIONS, ASCERTAIN ANY DISCREPANCIES BETWEEN THIS DRAWING AND THE FULL CONTRACT DOCUMENTS, AND BRING THESE ITEMS TO THE ATTENTION OF THE OWNERS FOR CLARIFICATION.

NO.	DATE	REVISION / ISSUANCE
01	2022.12.22	ISSUED FOR ZBA

01

LEGEND

EXISTING

- FOM7-1 - FRESH MOIST WHITE CEDAR SUGAR MAPLE MIXED FOREST
- FOMD9-4 - FRESH MOIST SHAGBARK HICKORY DECIDUOUS FOREST
- CUW1-1 - RED CEDAR CULTURAL WOODLAND
- CUW2-1 - RED CEDAR CULTURAL ALVAR WOODLAND
- CUW1-3 - WHITE PINE CULTURAL WOODLAND
- SWT2 - MINERAL GRAY DOGWOOD THICKET SWAMP
- EPHEMERAL WETLAND
- CUM1-1 - DRY-MOIST OLD FIELD CULTURAL MEADOW
- CUT1-4 - GRAY DOGWOOD CULTURAL THICKET
- CUW1-1 - MIXED CULTURAL WOODLAND
- LAKE ONTARIO
- EXITING TREE - APPROXIMATE LOCATION

PROPOSED

- FOREST GARDEN
- LAWN ALTERNATIVE
- GRASSLAND
- NATIVE POLLINATOR MEADOWS & ALTERNATIVE PLANTING
- NATURAL STONE HARDSCAPE
- CRUSHED STONE WALKING PATH
- HEDGEROW REGENERATION ZONE
- RAIN GARDEN
- PROPOSED TREE
- PROPOSED SHRUB
- BENCH

POINT OF INTEREST

1. GATHERING SPACE
2. NATURAL PLAY AREA
3. DOCK
4. MONARCH NURSERY/ MEADOW GARDENS
5. MEADOW DECKS
6. ENTRANCE SIGNAGE AND GARDEN
7. ESCARPMENT GARDEN
8. ART FEATURE
9. POOL
10. CLUBHOUSE
11. HEDGEROW REGENERATION
12. SEPTIC FIELD
13. TRAIL
14. EPHEMERAL WETLAND
15. OBSERVATION DECK
16. OPEN PUBLIC SPACE

SvN
110 Adelaide St. E.
4th Floor
Toronto, Canada
M5C 1K9
416.593.6499
info@svn-ap.com

County Road 7
2353 County Road 7, Prince Edward, ON, K0K 2T0

UD+D Incorporated
Richmond Hill, ON

LANDSCAPE PLAN

PROJECT	42220	**DRAWN**	MM
SCALE	1:1000	**CHECKED**	CR

L-100