DRAFT PLAN OF SUBDIVISION

FERNBRIDGE INVESTMENTS LTD. AND
LONG ARROW INVESTMENTS LTD.

PART 2 PLAN 47R-7790
PART OF LOT 61
CONCESSION 1

TOWNSHIP OF AMELIASBURGH
NOW IN THE MUNICIPALITY OF THE
COUNTY OF PRINCE EDWARD

SCALE = 1:500

0 5 10 25 50m

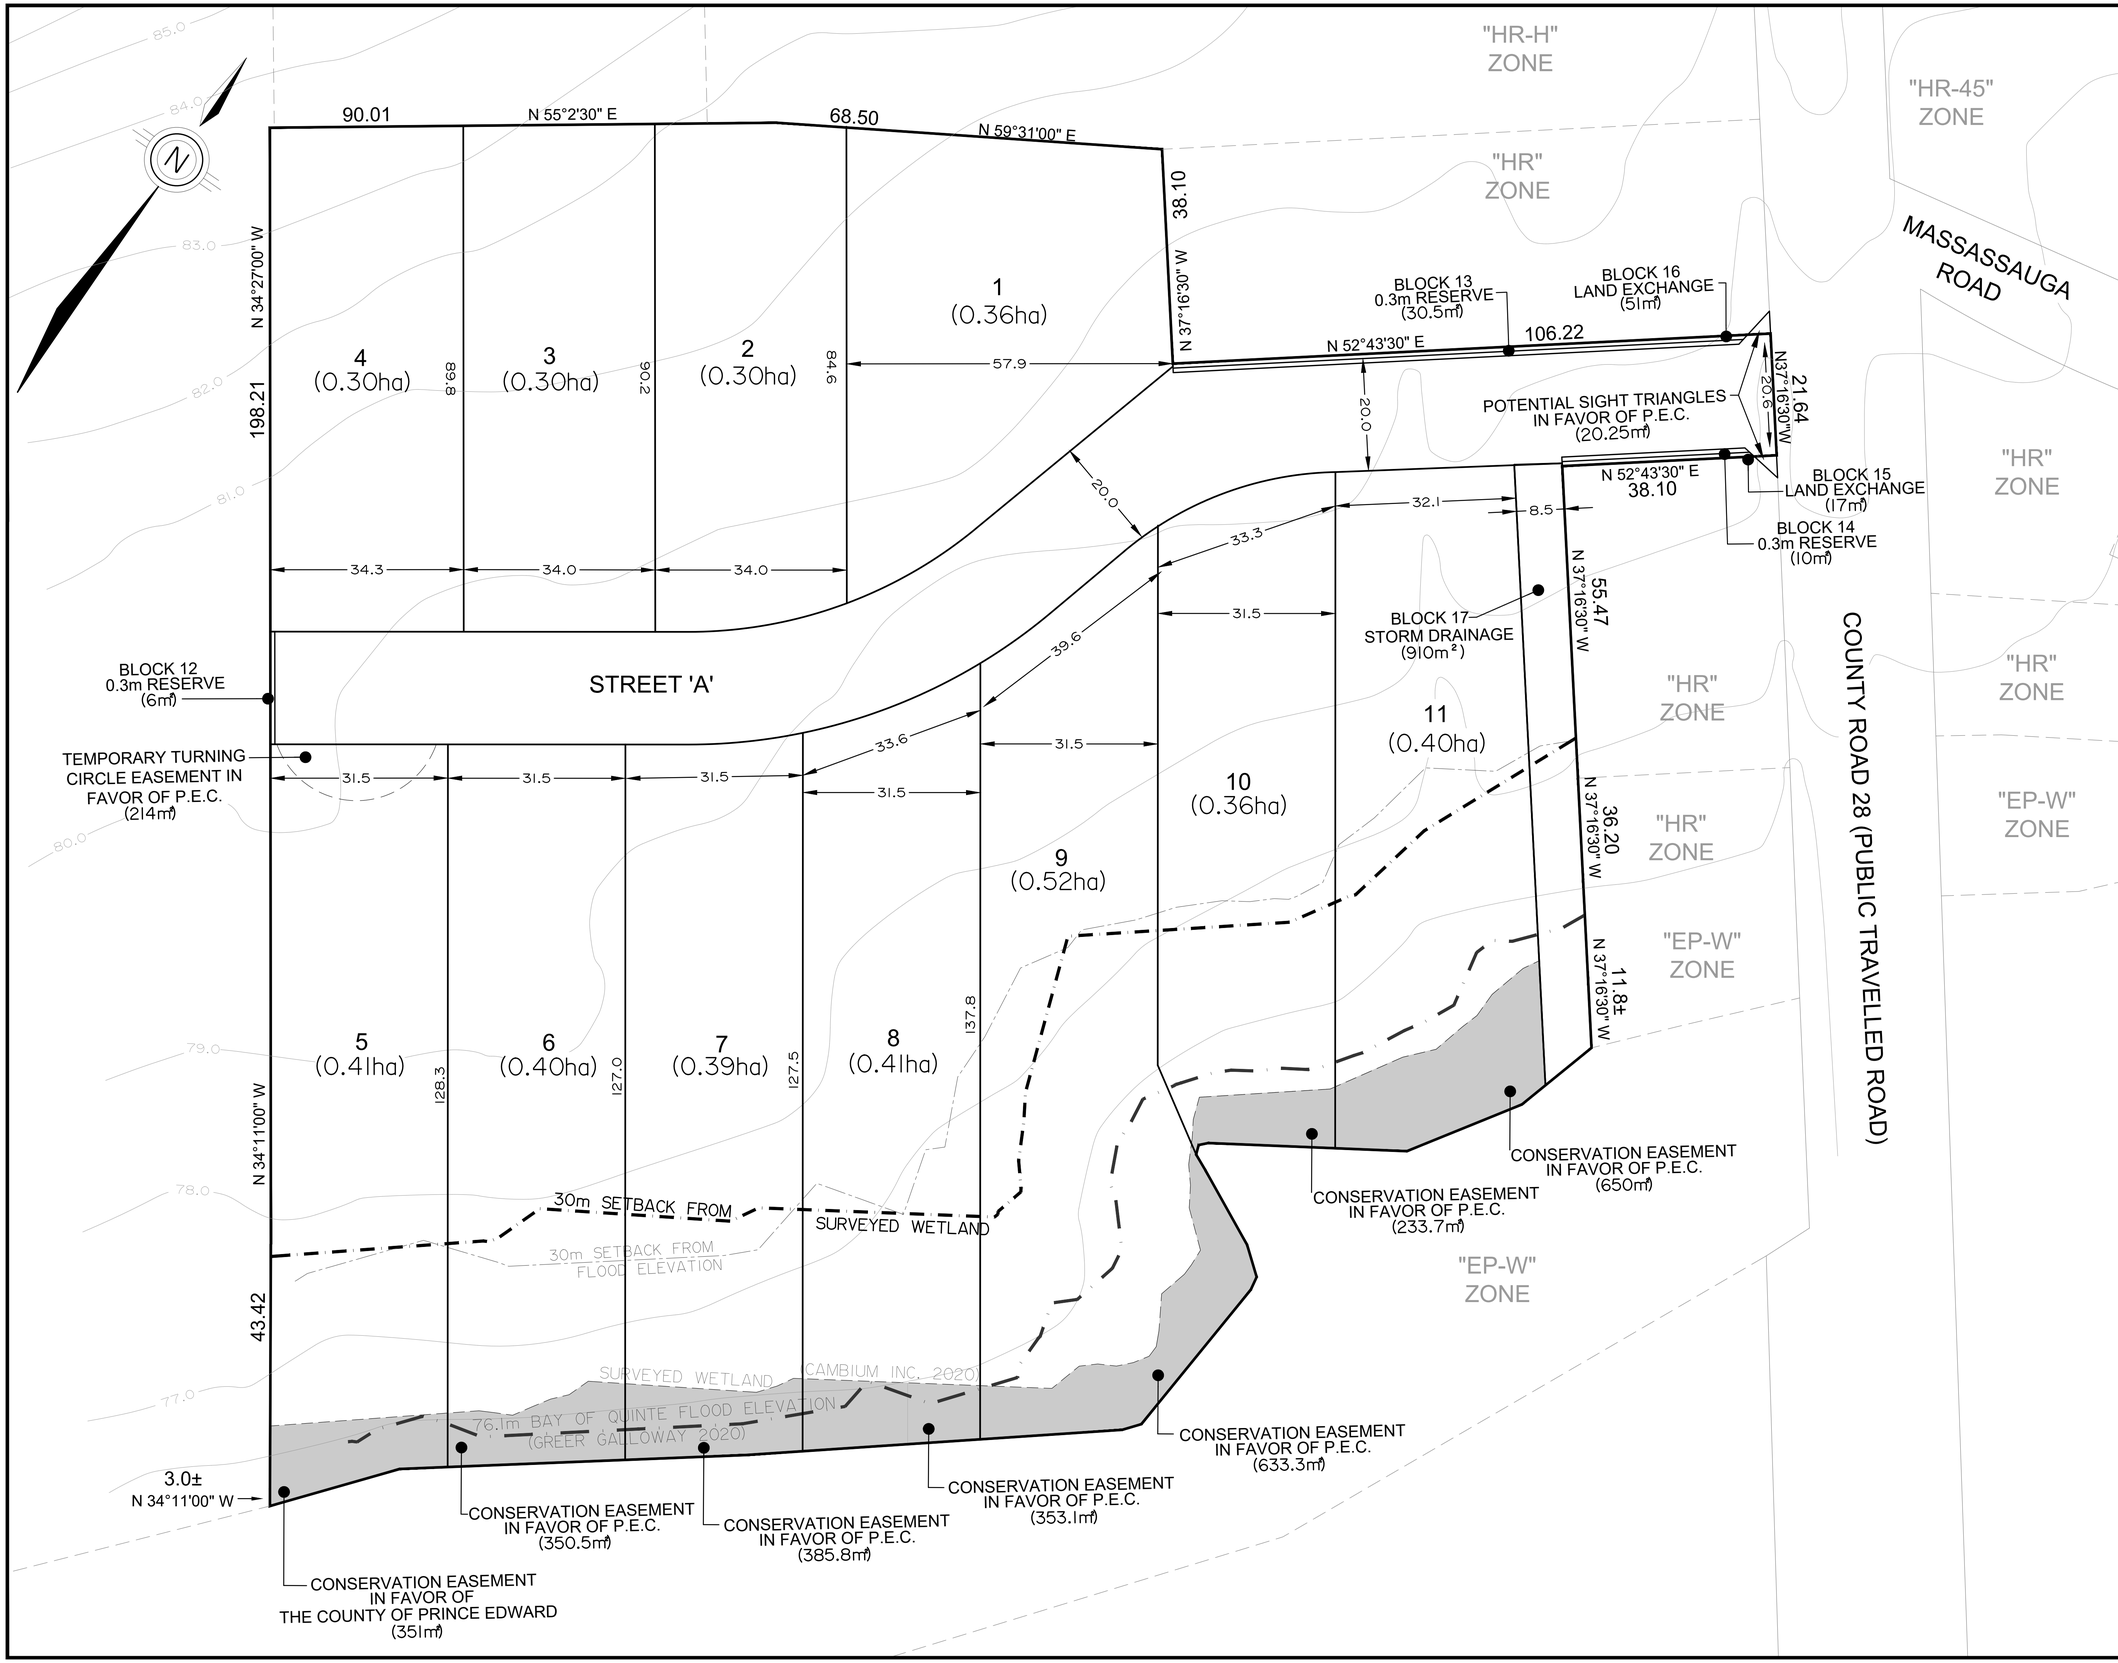

KEY MAP

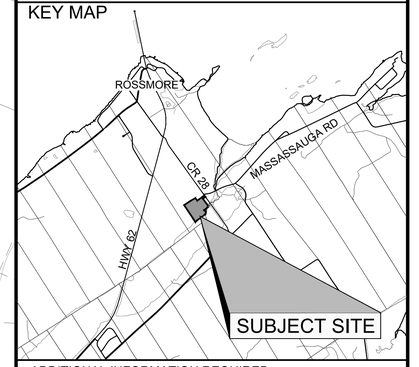

ADDITIONAL INFORMATION REQUIRED UNDER SECTION 51(17)OF THE PLANNING ACT.

(a) SEE SURVEYORS CERTIFICATE.
(b) AS SHOWN ON DRAFT PLAN.
(c) AS SHOWN ON DRAFT PLAN.
(d) SEE LAND USE SUMMARY.
(e) SEE DRAFT PLAN.
(f) AS SHOWN ON DRAFT.
(g) AS SHOWN ON DRAFT.
(h) MUNICIPAL WATER AND PRIVATE SEWAGE DISPOSAL SYSTEMS.
(i) AMELIASBURG LOAM.
(j) AS SHOWN ON DRAFT PLAN.
(k) GARBAGE COLLECTION, FIRE PROTECTION, ROAD MAINTENANCE, SCHOOL BUSES, ETC.
(l) AS SHOWN ON DRAFT PLAN.

LAND USE SCHEDULE

LAND USE	AREA (ha)	AREA (%)
LOTS 1-11 - 30m (3000m²) MIN- FRONTAGE SINGLE DETACHED	4.17	85.6%
BLOCKS 12-14 - 0.3m RESERVE	0.004	0.0%
BLOCKS 15 & 16 - LAND EXCHANGE	0.007	0.1%
BLOCK 17 - STORM DRAINAGE	0.091	1.9%
STREET 'A' - (20m X 280m MUNICIPAL ROAD ALLOWANCE)	0.6	12.4%
TOTAL	4.87ha	100%

LEGEND:

- CONSERVATION EASEMENT
- 30m SETBACK TO WETLAND
- 30m SETBACK FROM FLOOD ELEVATION
- BAY OF QUINTE FLOOD ELEVATION
- TEMPORARY EASEMENT

METRIC NOTE:

DISTANCES SHOWN ON THIS PLAN ARE IN METRES AND CAN BE CONVERTED TO IMPERIAL BY DIVIDING BY 0.3048.

CONTOURS NOTE:

TOPOGRAPHY UPDATED BY GREER GALLOWAY. CONTOURS DRAWN AT INTERVALS OF 1m.

PLAN COPYRIGHT

ALL ORIGINAL DRAWINGS AND RELATED DOCUMENTS ARE THE COPYRIGHT PROPERTY OF RFA PLANNING CONSULTANT INC. REPRODUCTION IN WHOLE OR IN PART IS FORBIDDEN WITHOUT THE PRIOR WRITTEN CONSENT OF RFA PLANNING CONSULTANT INC.

THESE DRAWINGS AND DOCUMENTS MY NOT BE USED FOR ANY PURPOSES OTHER THAN FOR THE PROJECT FOR WHICH THEY ARE PREPARED. THE PLAN IS NOT AVAILABLE TO THIRD PARTY WITHOUT THE WRITTEN CONSENT OF RFA PLANNING CONSULTANT INC.

SURVEYOR'S CERTIFICATE

I CERTIFY THAT THE BOUNDARIES OF THE LAND TO BE SUBDIVIDED ARE CORRECTLY SHOWN.

Keith Watson — Oct. 23, 2020

KEITH WATSON — DATE
ONTARIO LAND SURVEYOR

WATSON LAND SURVEYORS LTD.
218 CHURCH STREET, BELLEVILLE, ONTARIO
(613) 962-9521

No.	REVISION	DATE	APPR'D
04	Adjusted LOTS 5-11, ADDED RESERVES AND CONSERVATION EASEMENT	Jan 03, 2024	S.L.
03	Adjusted Bay of Quinte Flood Elevation & 30 Setback	Oct 20 2022	S.L.
02	Adjusted Setback From Flood Elevation to 30m	Oct 05 2021	S.L.
01	Adjusted lot frontages SE of "Street A"	Nov 02 2020	S.L.

DRAWN BY: F.M | CHECKED BY: S.L. | DATE: 10/23/2020 | SCALE: 1:750

SHAWN LEGERE — REGISTERED PROFESSIONAL PLANNER — R.P.P. — 11/09/21 — ONTARIO PROFESSIONAL PLANNERS INSTITUTE

JOB No. 569

RFA PLANNING CONSULTANT INC

211 Dundas Street East, Suite 202,
Belleville, Ontario, K8N 1E2