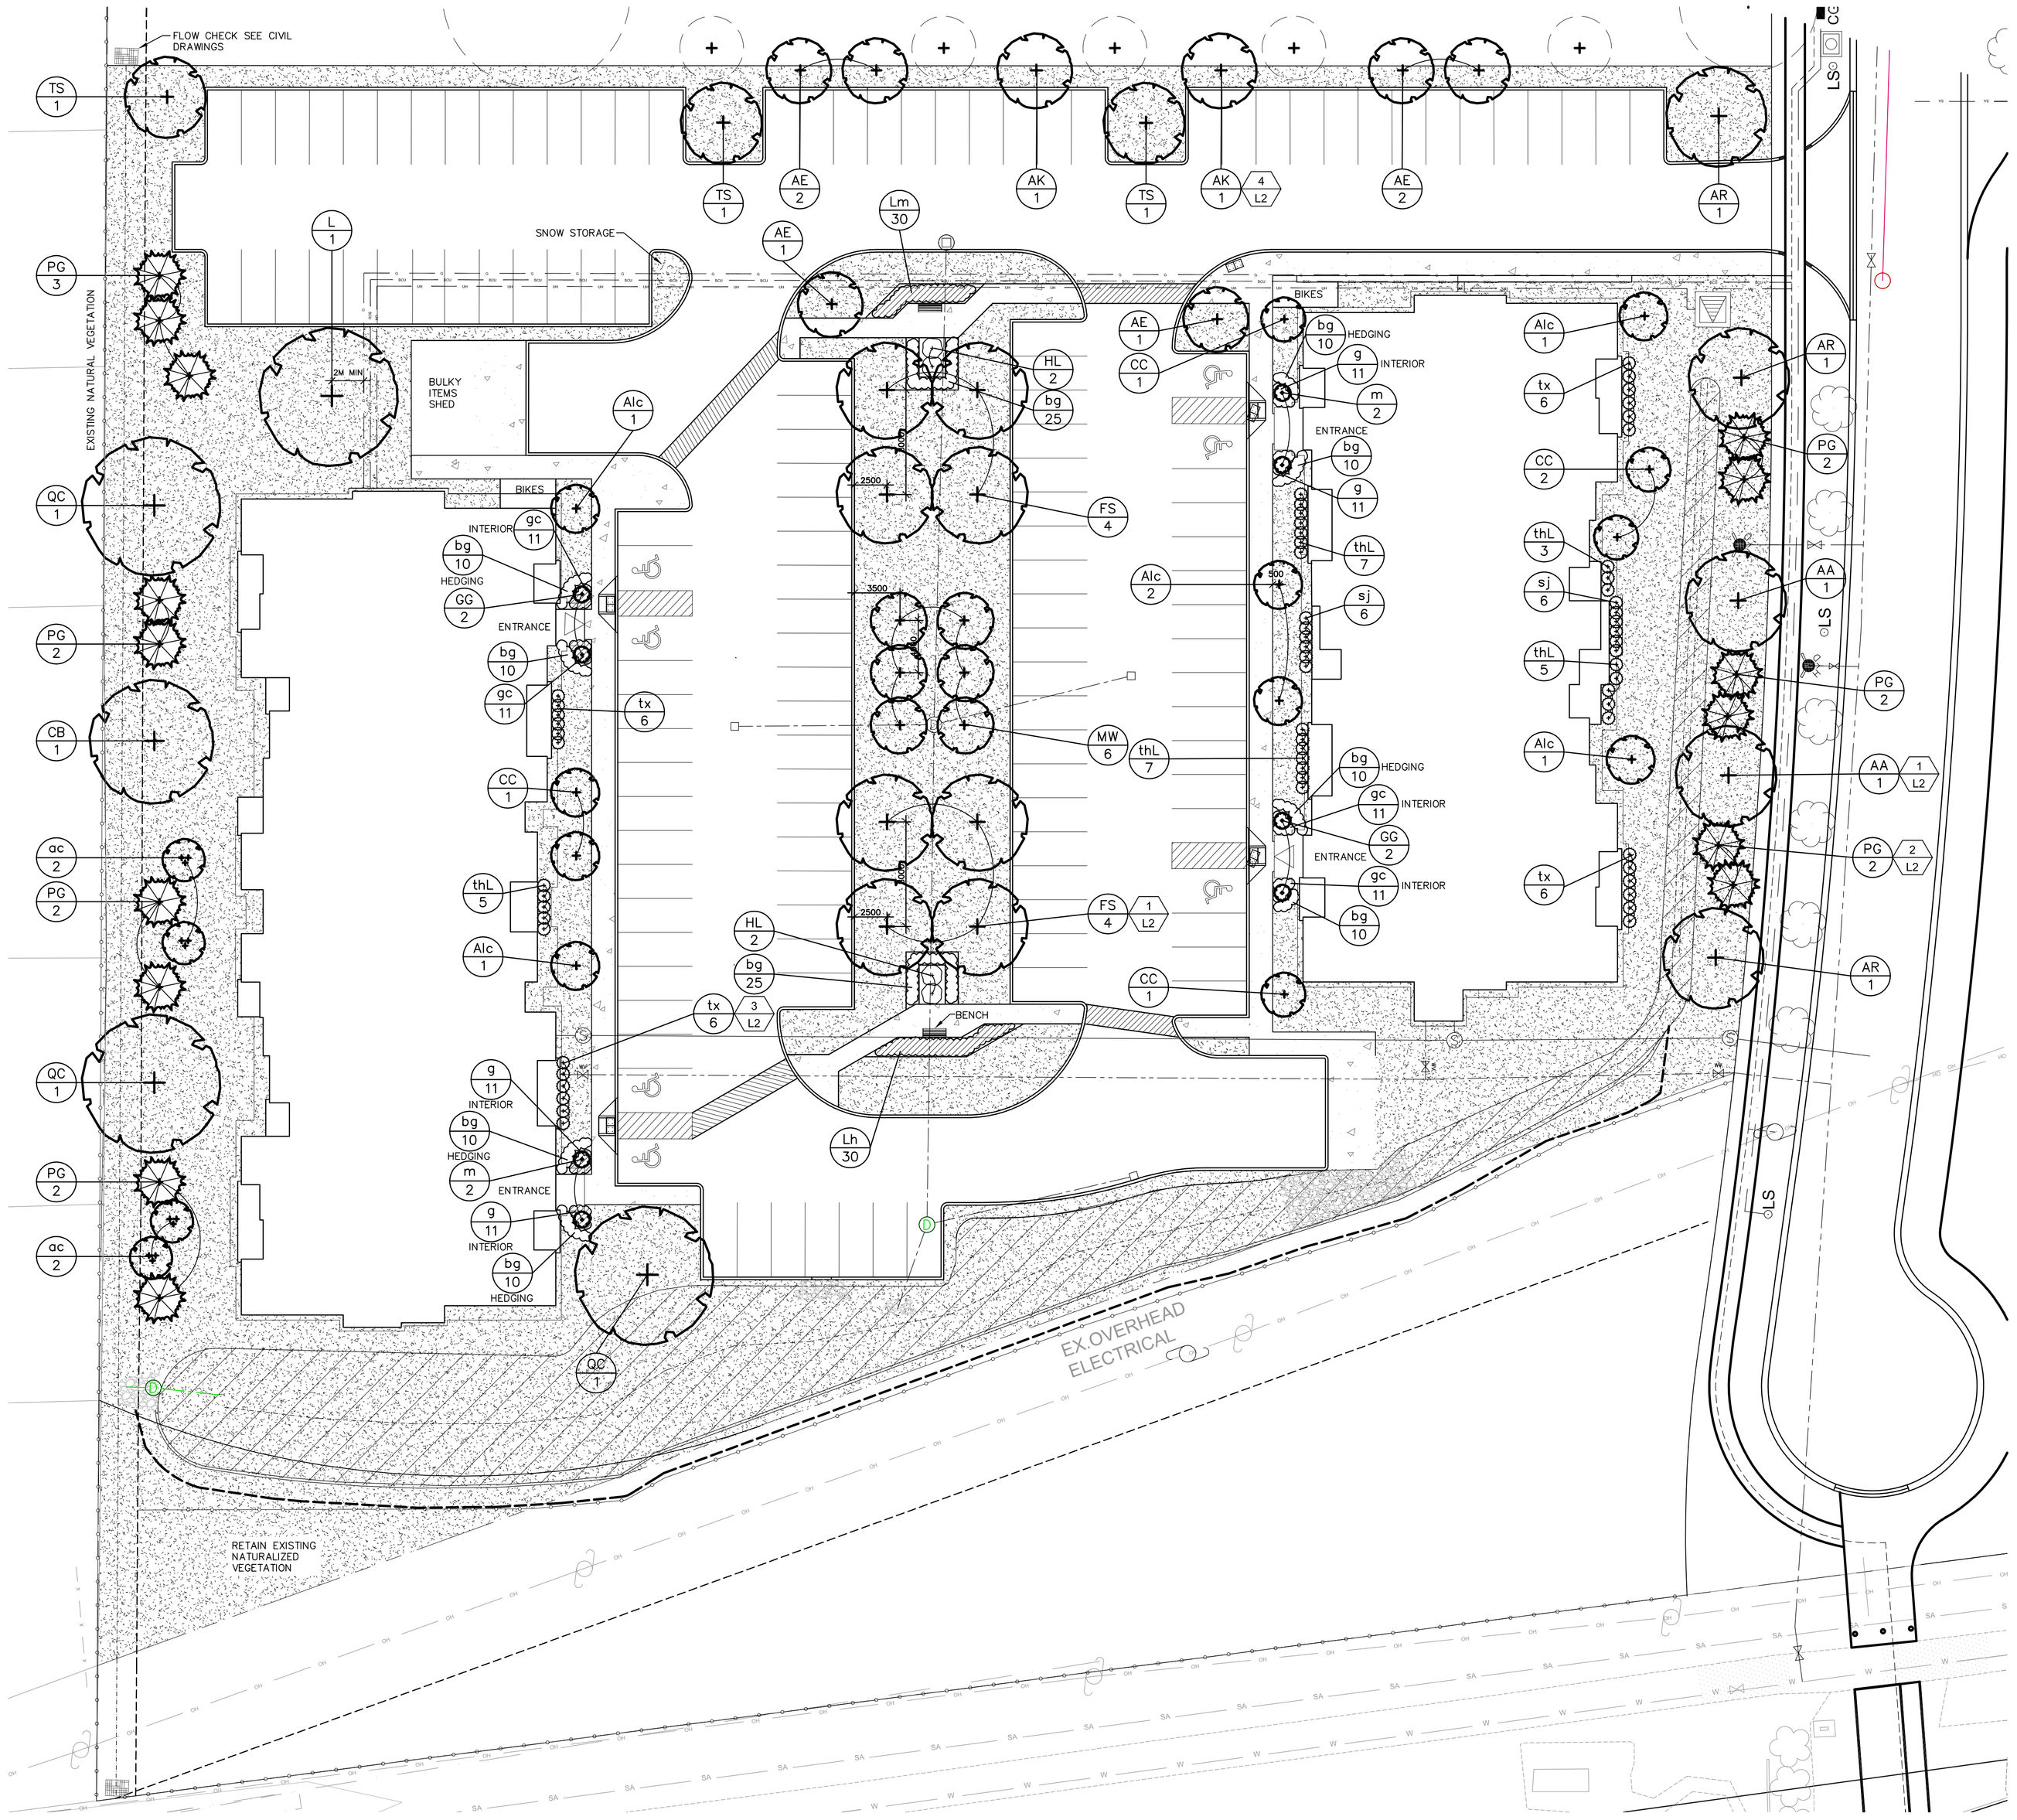

Notes

Contractors must verify all dimensions and be responsible for same. Report any discrepancies to the Landscape Architect(s) :
Bardi Vorster (613)331-4040 or
Daina Eliason (613) 888-5205
It is the Contractor's Responsibility To:
Determine the location of all existing services and obtain necessary stake-outs before excavation.
Use figured dimensions as opposed to scaling and verify all dimensions and,
- have layout approved by Landscape Architect at the site before commencing the work.

All drawings and related documents are the copyright property of Vorster Eliason Landscape Architects and must be returned upon request. Reproduction of the drawing and related documents in whole or in part is strictly forbidden without written permission

LEGEND

- PROPOSED DECIDUOUS TREE
- EXISTING TREE
- FUTURE TREES BLOCK 54 (NORTH SIDE)
- PROPOSED EVERGREEN TREE
- PROPOSED EVERGREEN SHRUB GROUP
- PERENNIALS
- SOD
- HYDROSEEDING
- 1.8m HEIGHT BLACK VINYL CHAIN LINK FENCE
- A 2 — PLANT KEY / PLANT QUANTITY
- A 2 — DETAIL KEY / DWG #
- PROPOSED DECIDUOUS SHRUB GROUP

Date	Revision Description	No.
OCT 3 2023	FOR INITIAL SUBMISSION	1

VORSTER ELIASON LANDSCAPE ARCHITECTS
623 Fortune Crescent, Suite 210, Kingston, ON K7P 0L5
www.vorster-eliason.ca Tel 613.417.1908

Client
KAITLIN CORPORATION

Project
FIELDS OF WELLINGTON
BLOCK 15

Drawing Title
LANDSCAPE PLAN

Drawn	Checked
DT	DE
Scale	Date
1:250	OCT 2023

Stamp
ONTARIO ASSOCIATION OF LANDSCAPE ARCHITECTS — DAINA ELIASON — Oct. 3/23 — MEMBER

North
N

Project No.	Drawing No.
2225C	L1 of 2