COPYRIGHT © IBW SURVEYORS LTD. 2024

SKETCH FOR PROPOSED SEVERANCE FOR 15983 LOYALIST PARKWAY, PRINCE EDWARD

SCALE 1 : 750 METRES

0 15 30 60

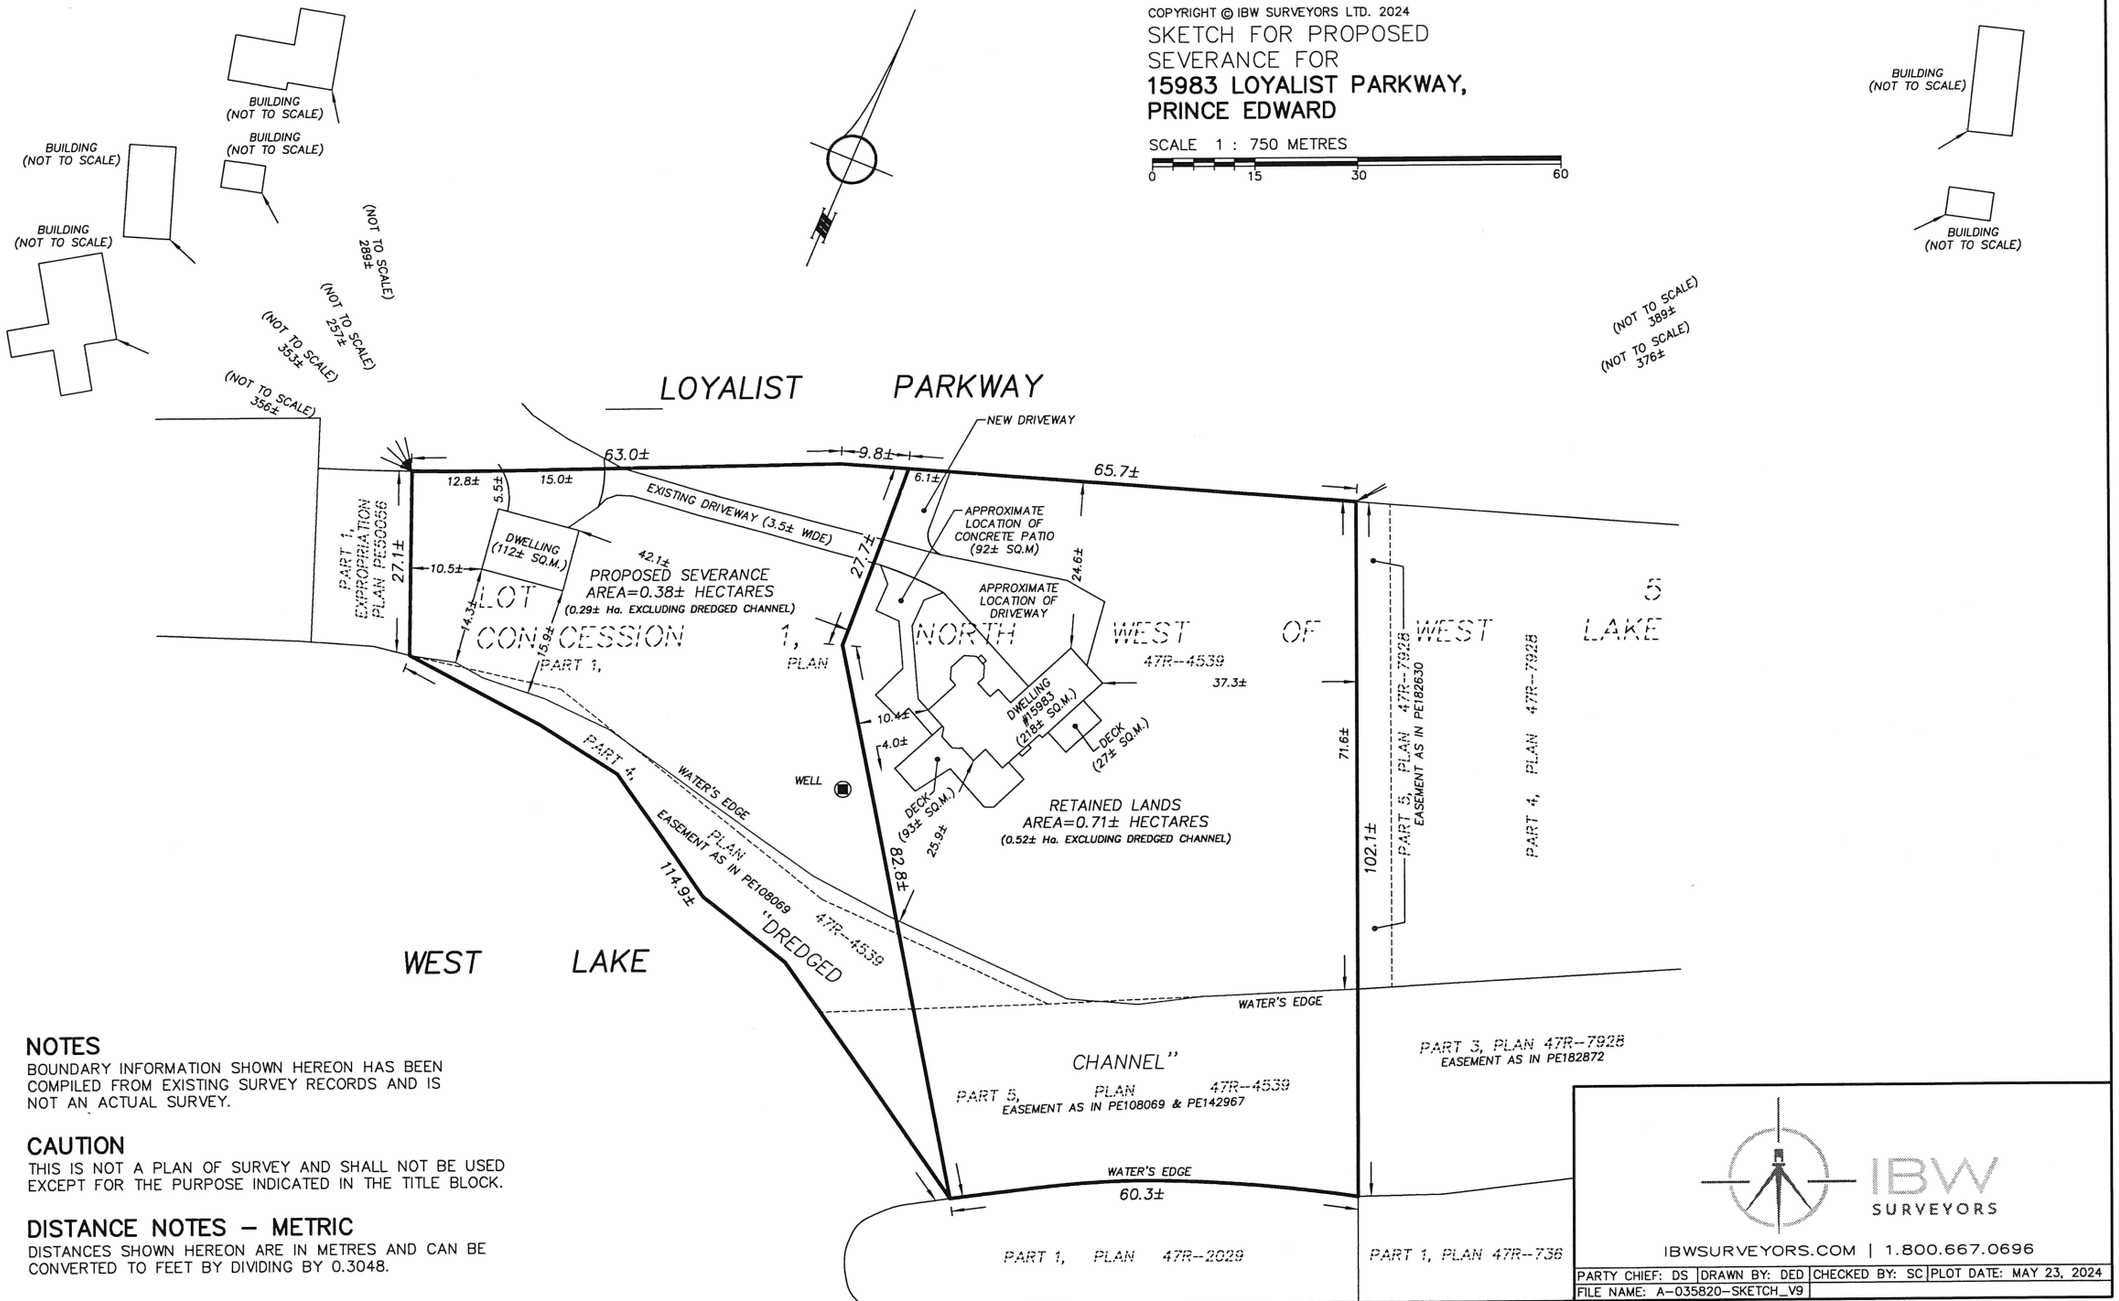

NOTES

BOUNDARY INFORMATION SHOWN HEREON HAS BEEN COMPILED FROM EXISTING SURVEY RECORDS AND IS NOT AN ACTUAL SURVEY.

CAUTION

THIS IS NOT A PLAN OF SURVEY AND SHALL NOT BE USED EXCEPT FOR THE PURPOSE INDICATED IN THE TITLE BLOCK.

DISTANCE NOTES – METRIC

DISTANCES SHOWN HEREON ARE IN METRES AND CAN BE CONVERTED TO FEET BY DIVIDING BY 0.3048.

IBW SURVEYORS
IBWSURVEYORS.COM | 1.800.667.0696

PARTY CHIEF: DS	DRAWN BY: DED	CHECKED BY: SC	PLOT DATE: MAY 23, 2024
FILE NAME: A-035820-SKETCH_V9			