SKETCH for SEVERANCE APPLICATION
(Lot Addition)

METRIC SCALE 1 : 4000

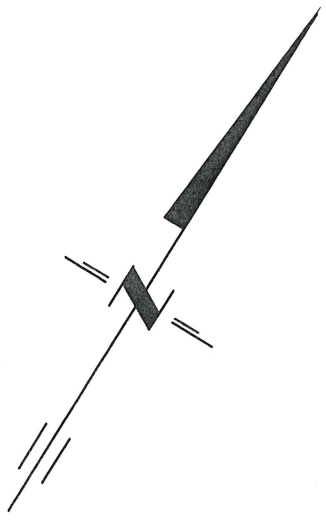

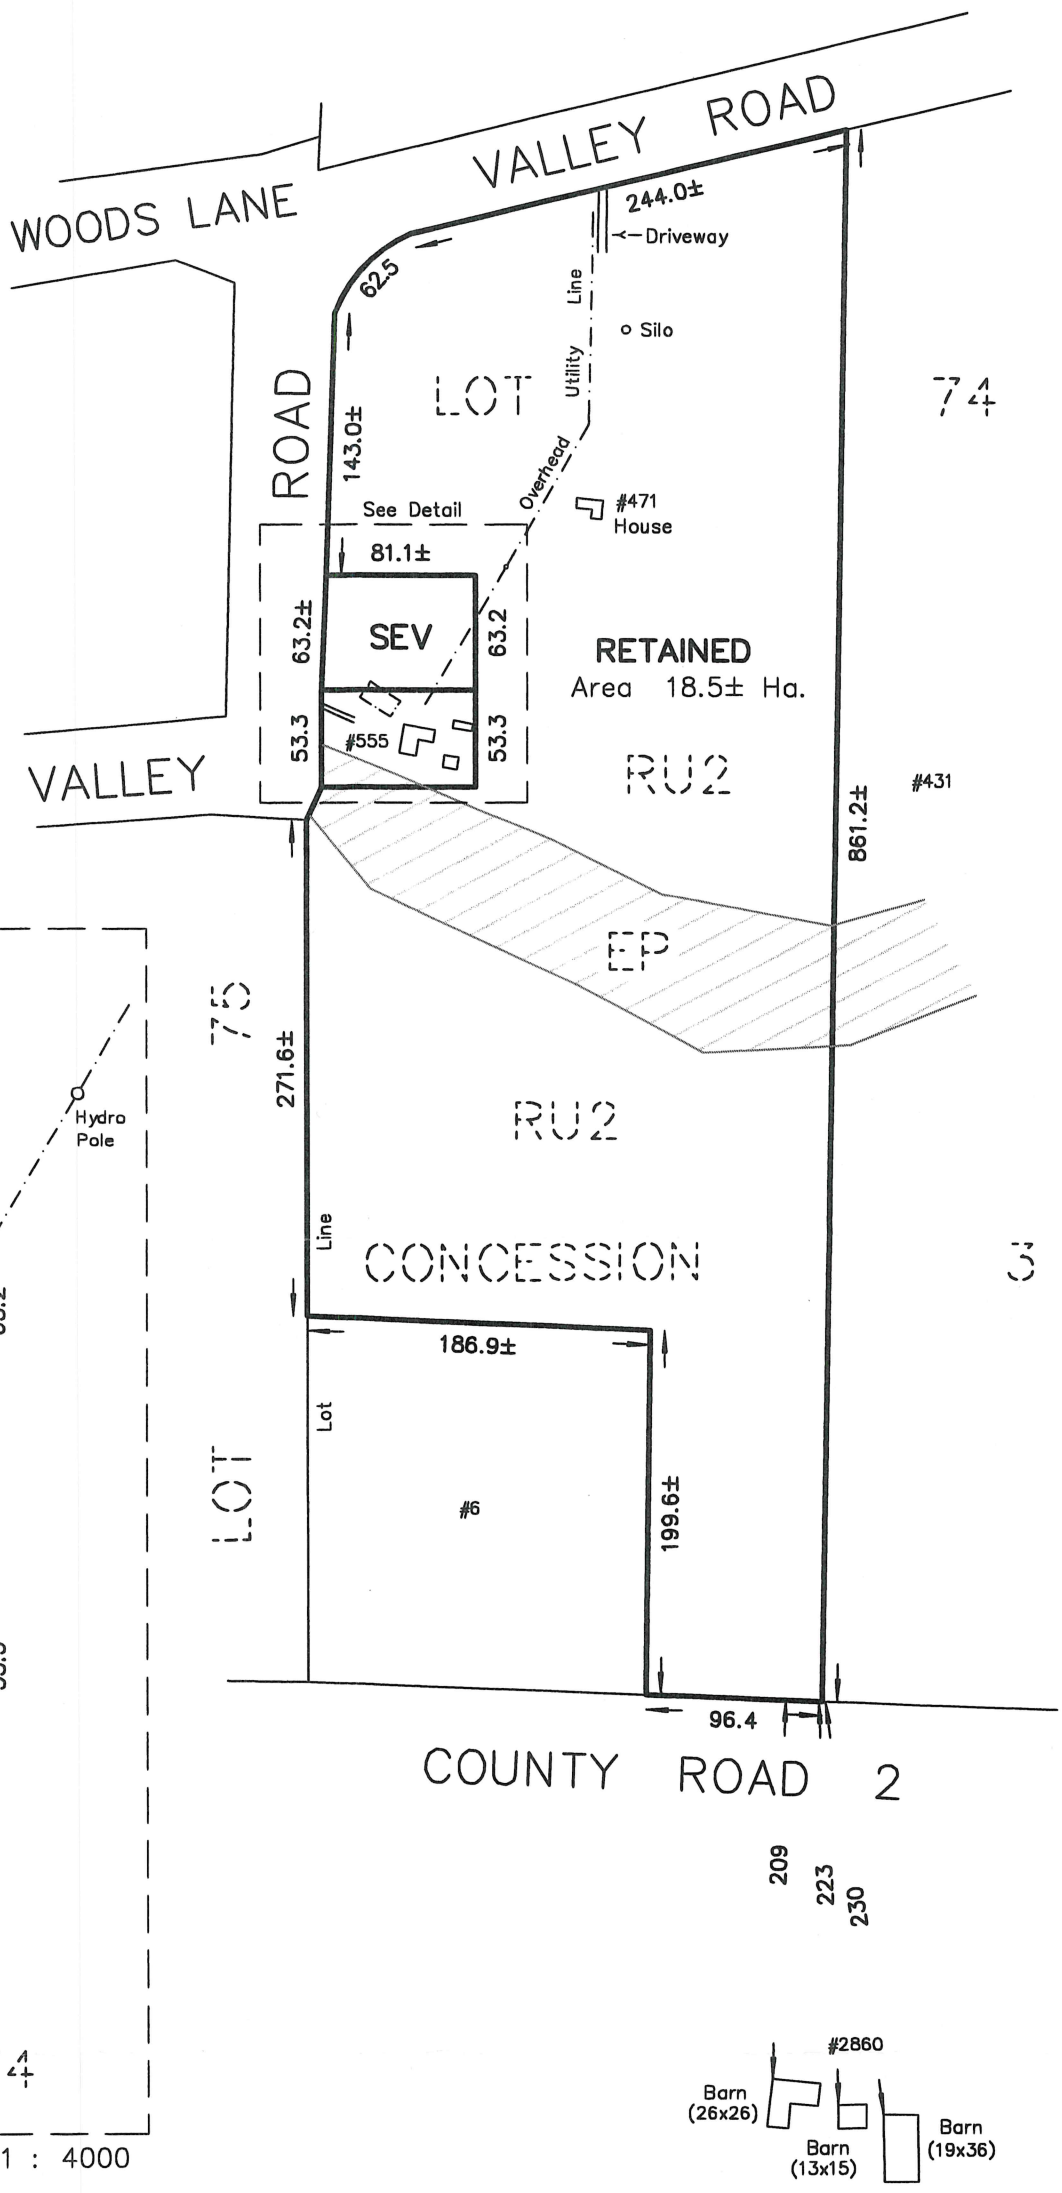

Detail

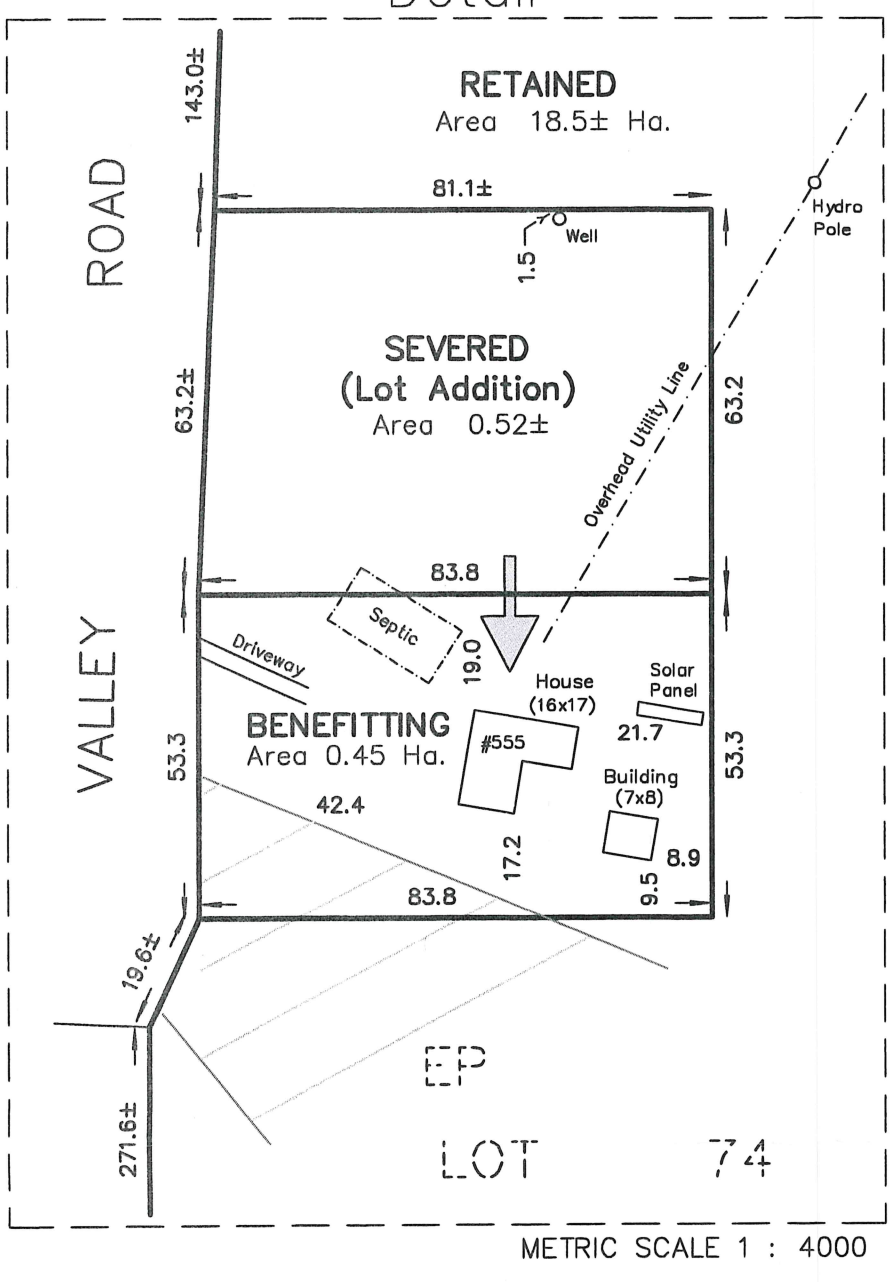

METRIC SCALE 1 : 4000

NOTES :

471 & 555 VALLEY ROAD

PART OF LOT 74
CONCESSION 3
TOWNSHIP OF AMELIASBURGH
NOW IN THE MUNICIPALITY OF THE
COUNTY OF PRINCE EDWARD

DIMENSIONS AND INFORMATION SHOWN ARE DERIVED FROM PLAN 47R–3852 AND FIELD WORK.

DISTANCES SHOWN ON THIS PLAN ARE IN METRES AND CAN BE CONVERTED TO FEET BY DIVIDING BY 0.3048.

NOVEMBER 18, 2025

CAUTION

THIS IS NOT A PLAN OF SURVEY AND SHALL NOT BE USED EXCEPT FOR THE PURPOSE INDICATED IN THE TITLE BLOCK

218 CHURCH STREET
BELLEVILLE, ONTARIO

WATSON
LAND SURVEYORS Ltd.

K8N – 3C3
(613) 962 – 9521

© Copyright WATSON LAND SURVEYORS LTD. 2025

PROJECT № 13737–L–25