




ISSUED FOR SPA REVISION
CAMP FIRE CIRCLE

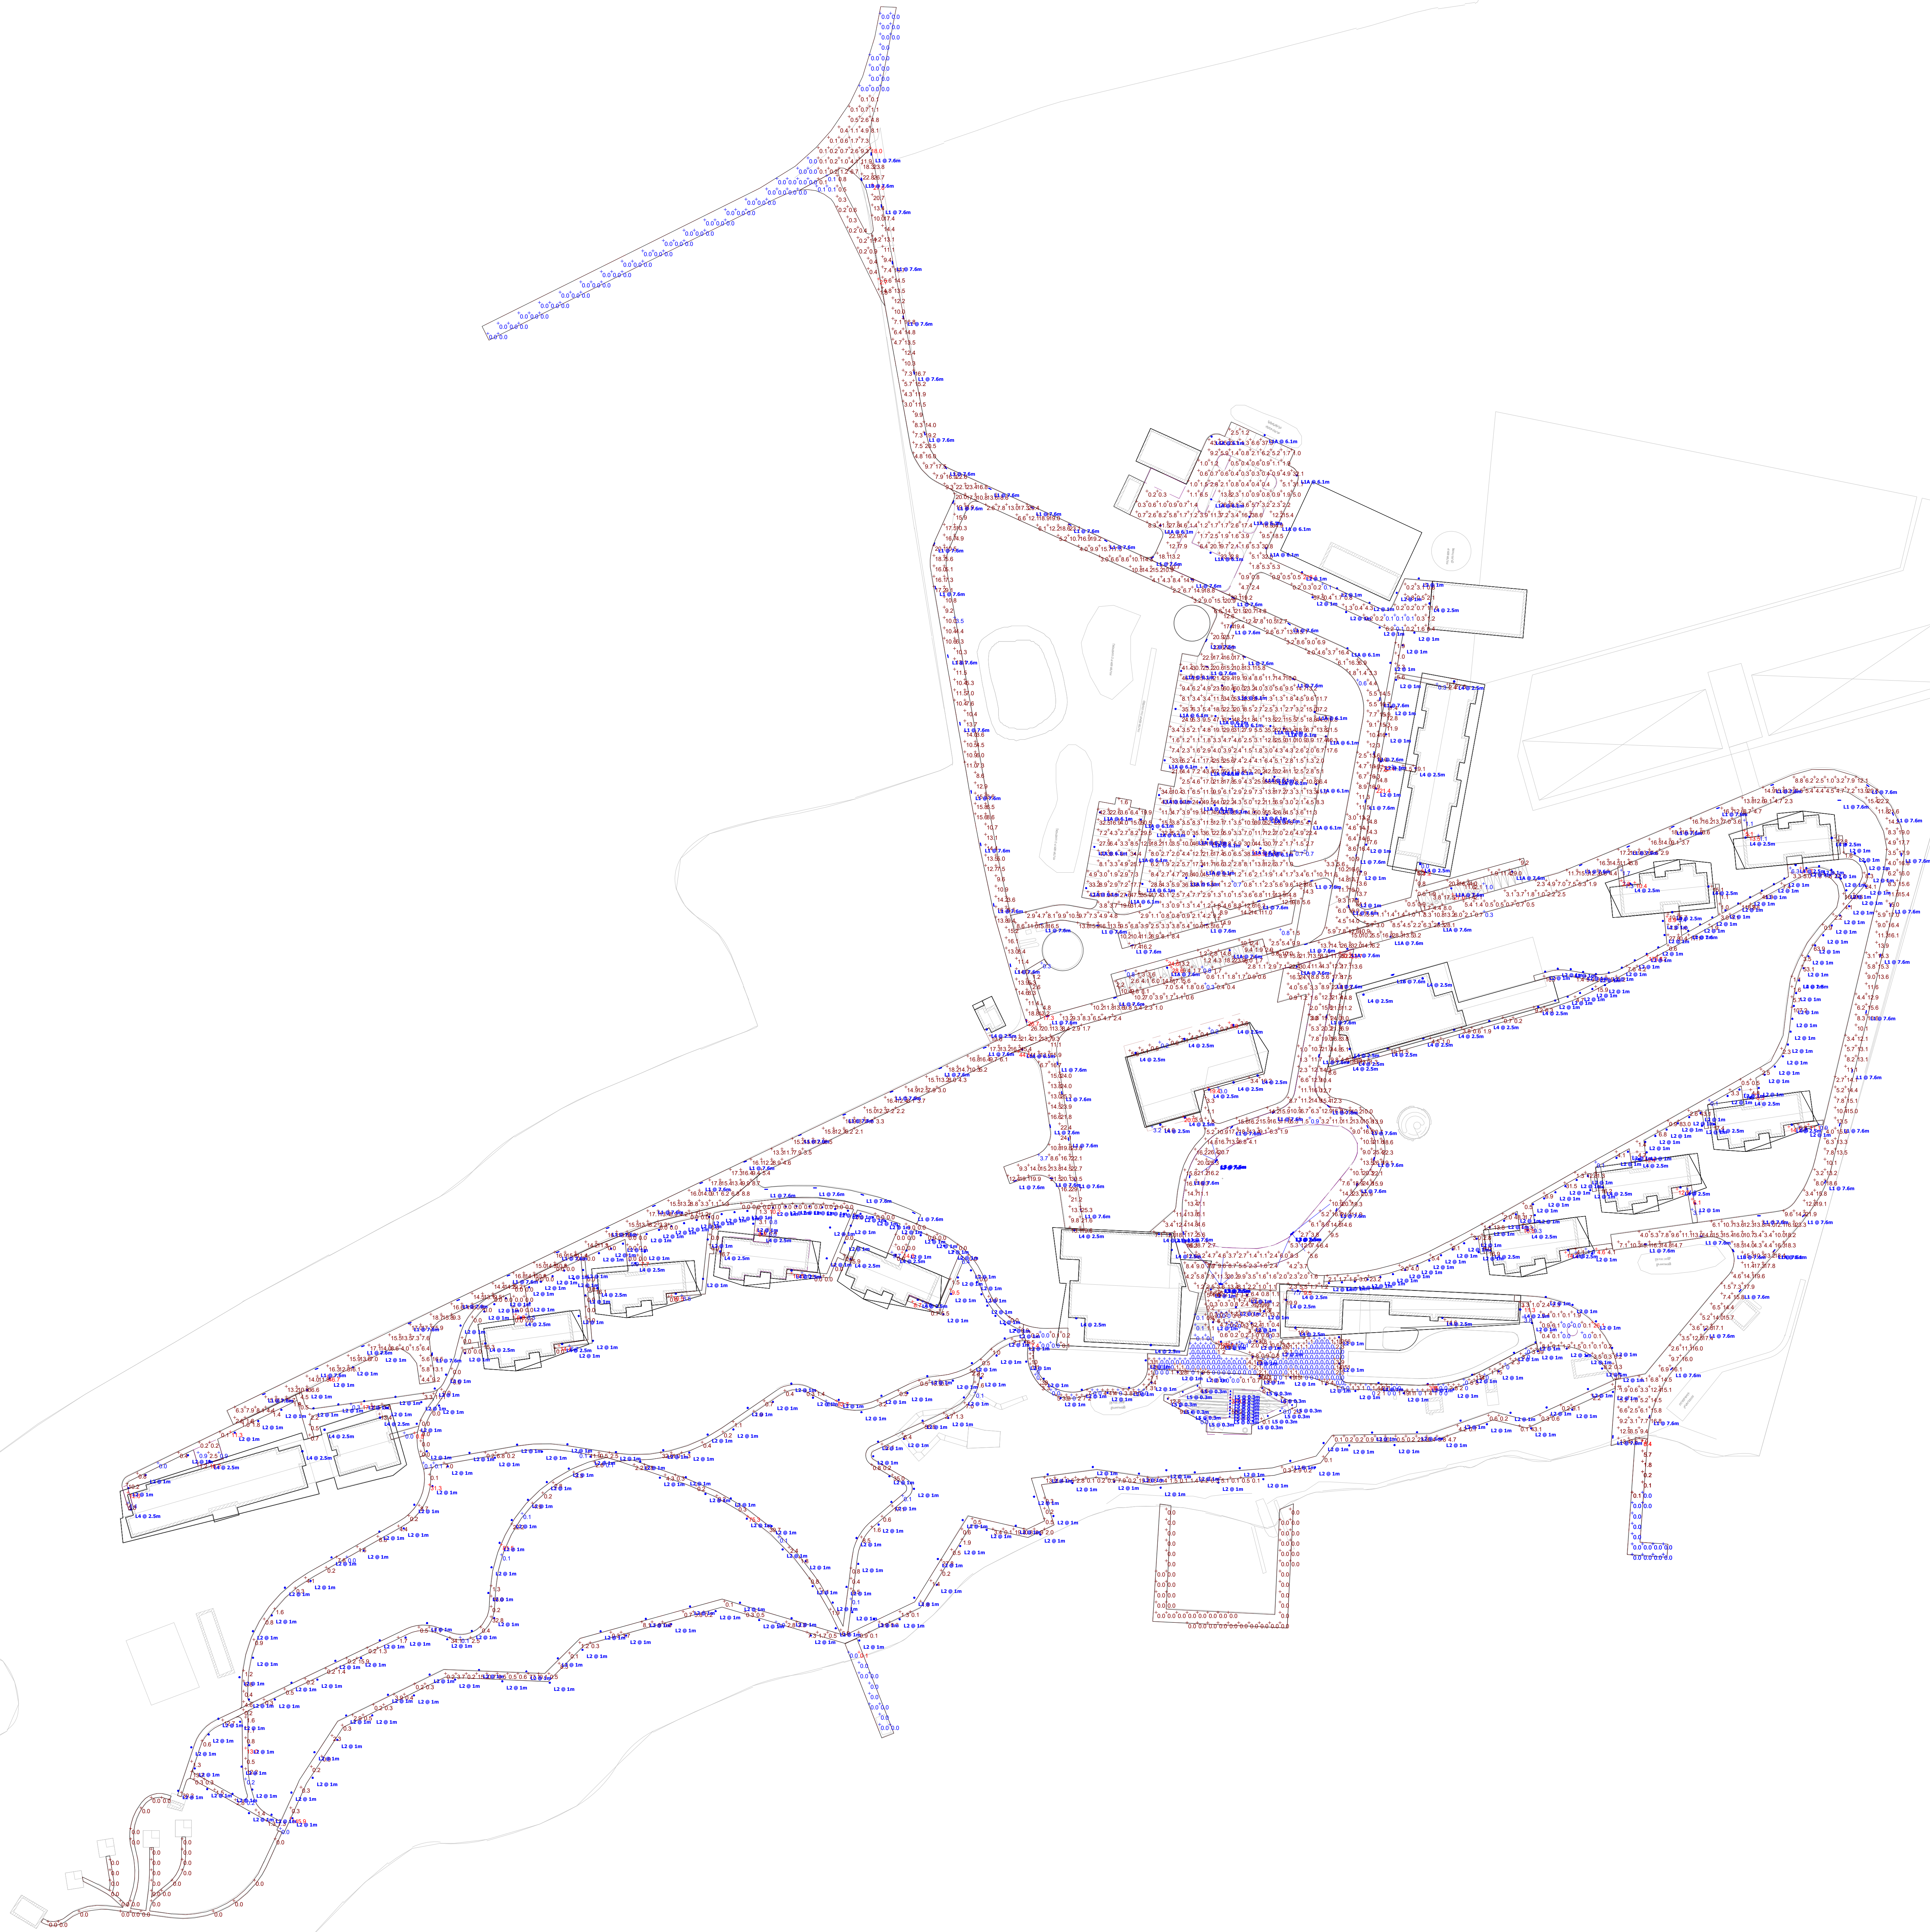

Designer
Giselle O-J
Date
2026.02.04
Scale
1:1000
Drawing No.
E1008
Summary
Site Specific Photometric

