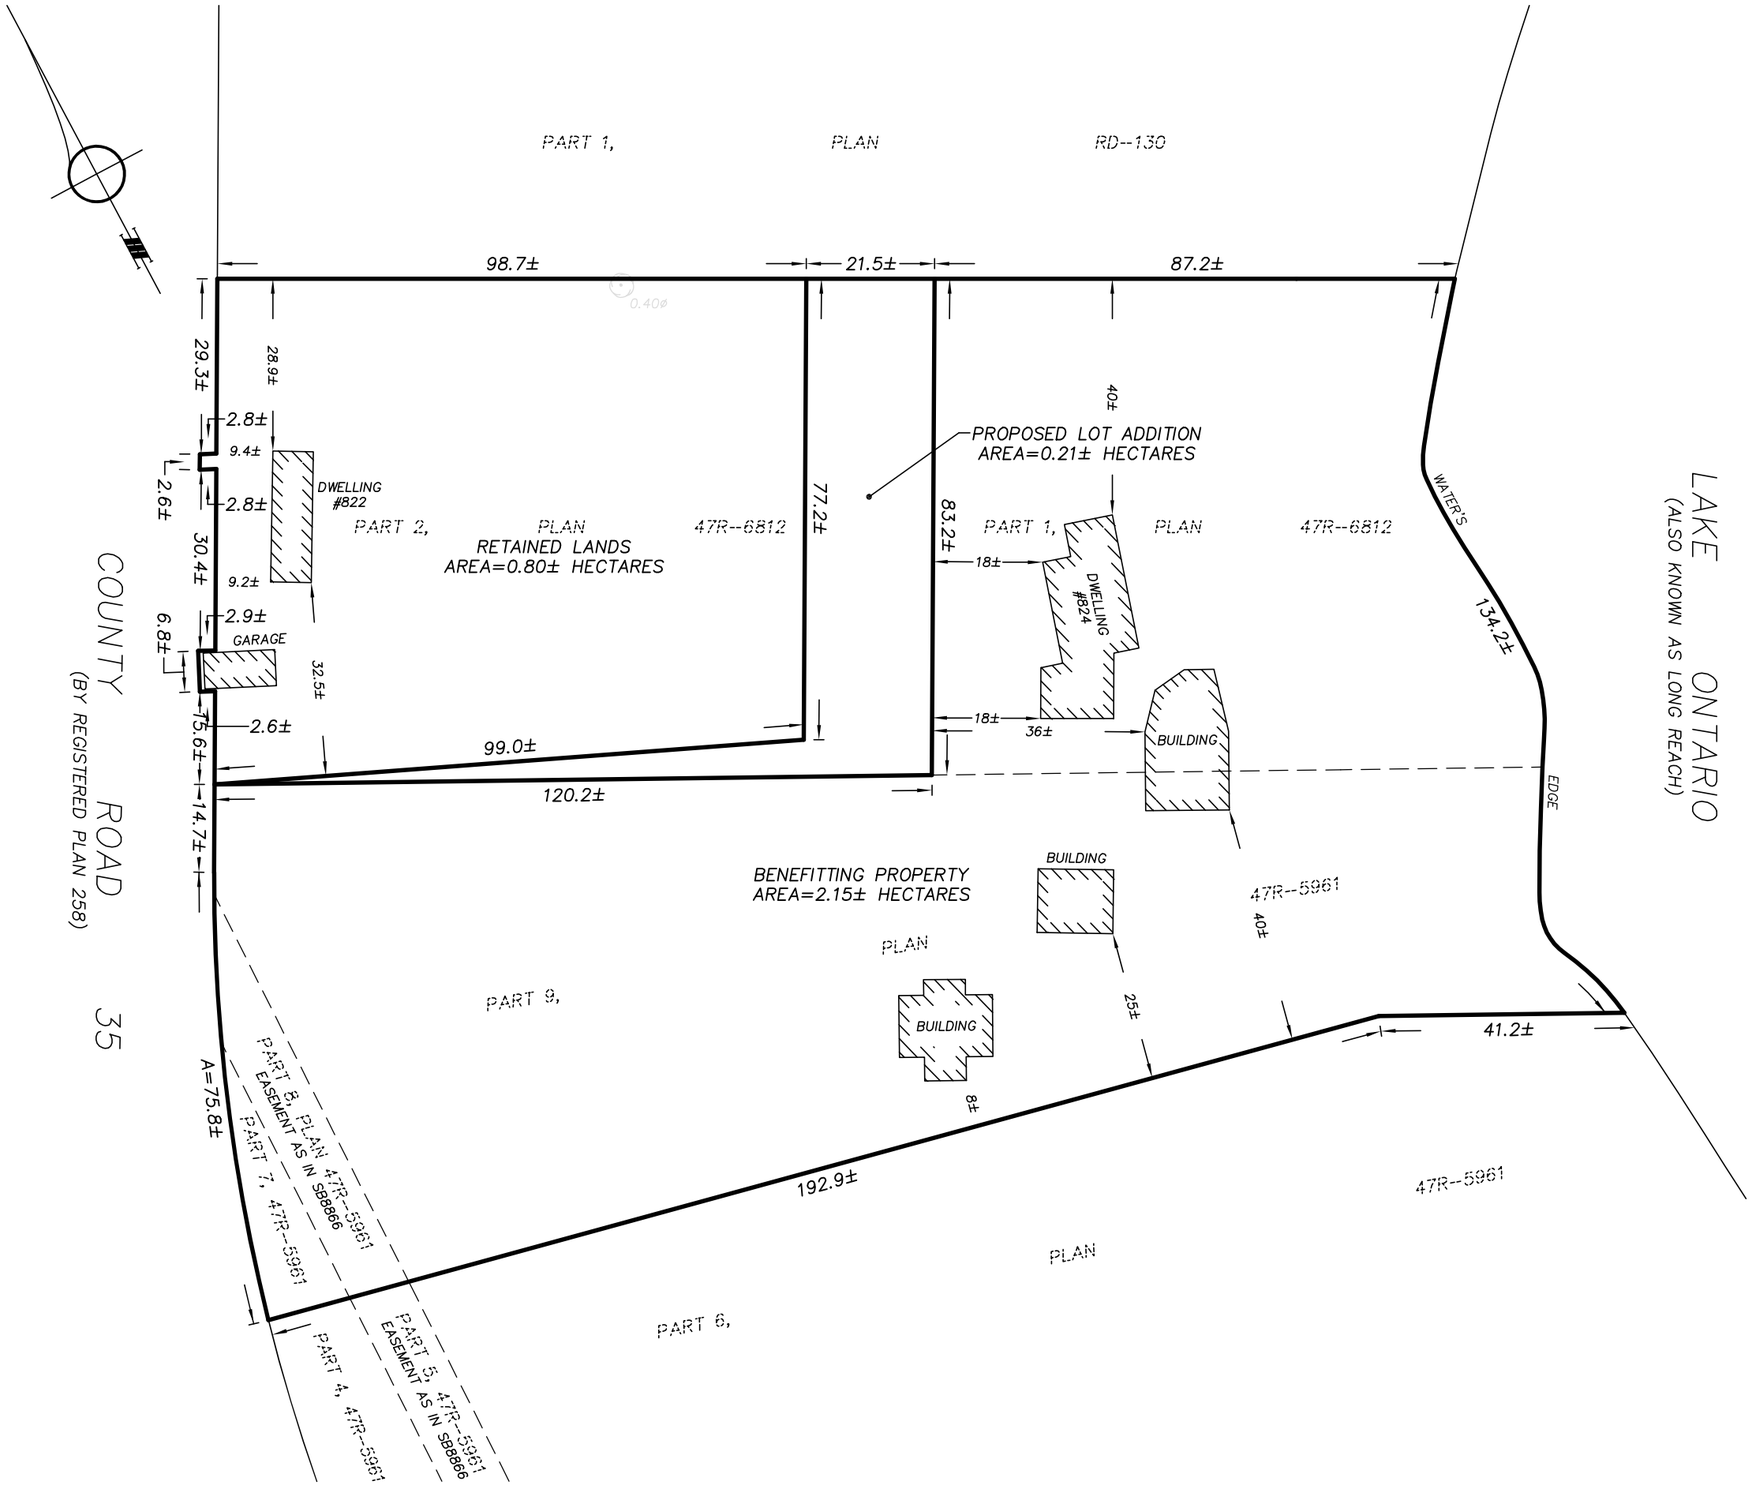

COPYRIGHT © IBW SURVEYORS LTD. 2026

PROPOSED SEVERANCE OF

822 COUNTY ROAD 35

MUNICIPALITY OF PRINCE EDWARD

SCALE 1 : 1000 METRES

0 5 10 15 20 40 80

CAUTION

THIS IS NOT A PLAN OF SURVEY AND SHALL NOT BE USED EXCEPT FOR THE PURPOSE INDICATED IN THE TITLE BLOCK.

DISTANCE NOTES - METRIC

DISTANCES ARE IN METRES AND CAN BE CONVERTED TO FEET BY DIVIDING BY 0.3048.

IBW SURVEYORS

IBWSURVEYORS.COM | 1.800.667.0696

PARTY CHIEF:BP	DRAWN:DED	CHECKED:*	PLOT DATE:APRIL 14, 2026	A-057484
FILE: A-057484-SKETCH_V4				