


SKETCH for SEVERANCE APPLICATION

METRIC SCALE 1 : 5000

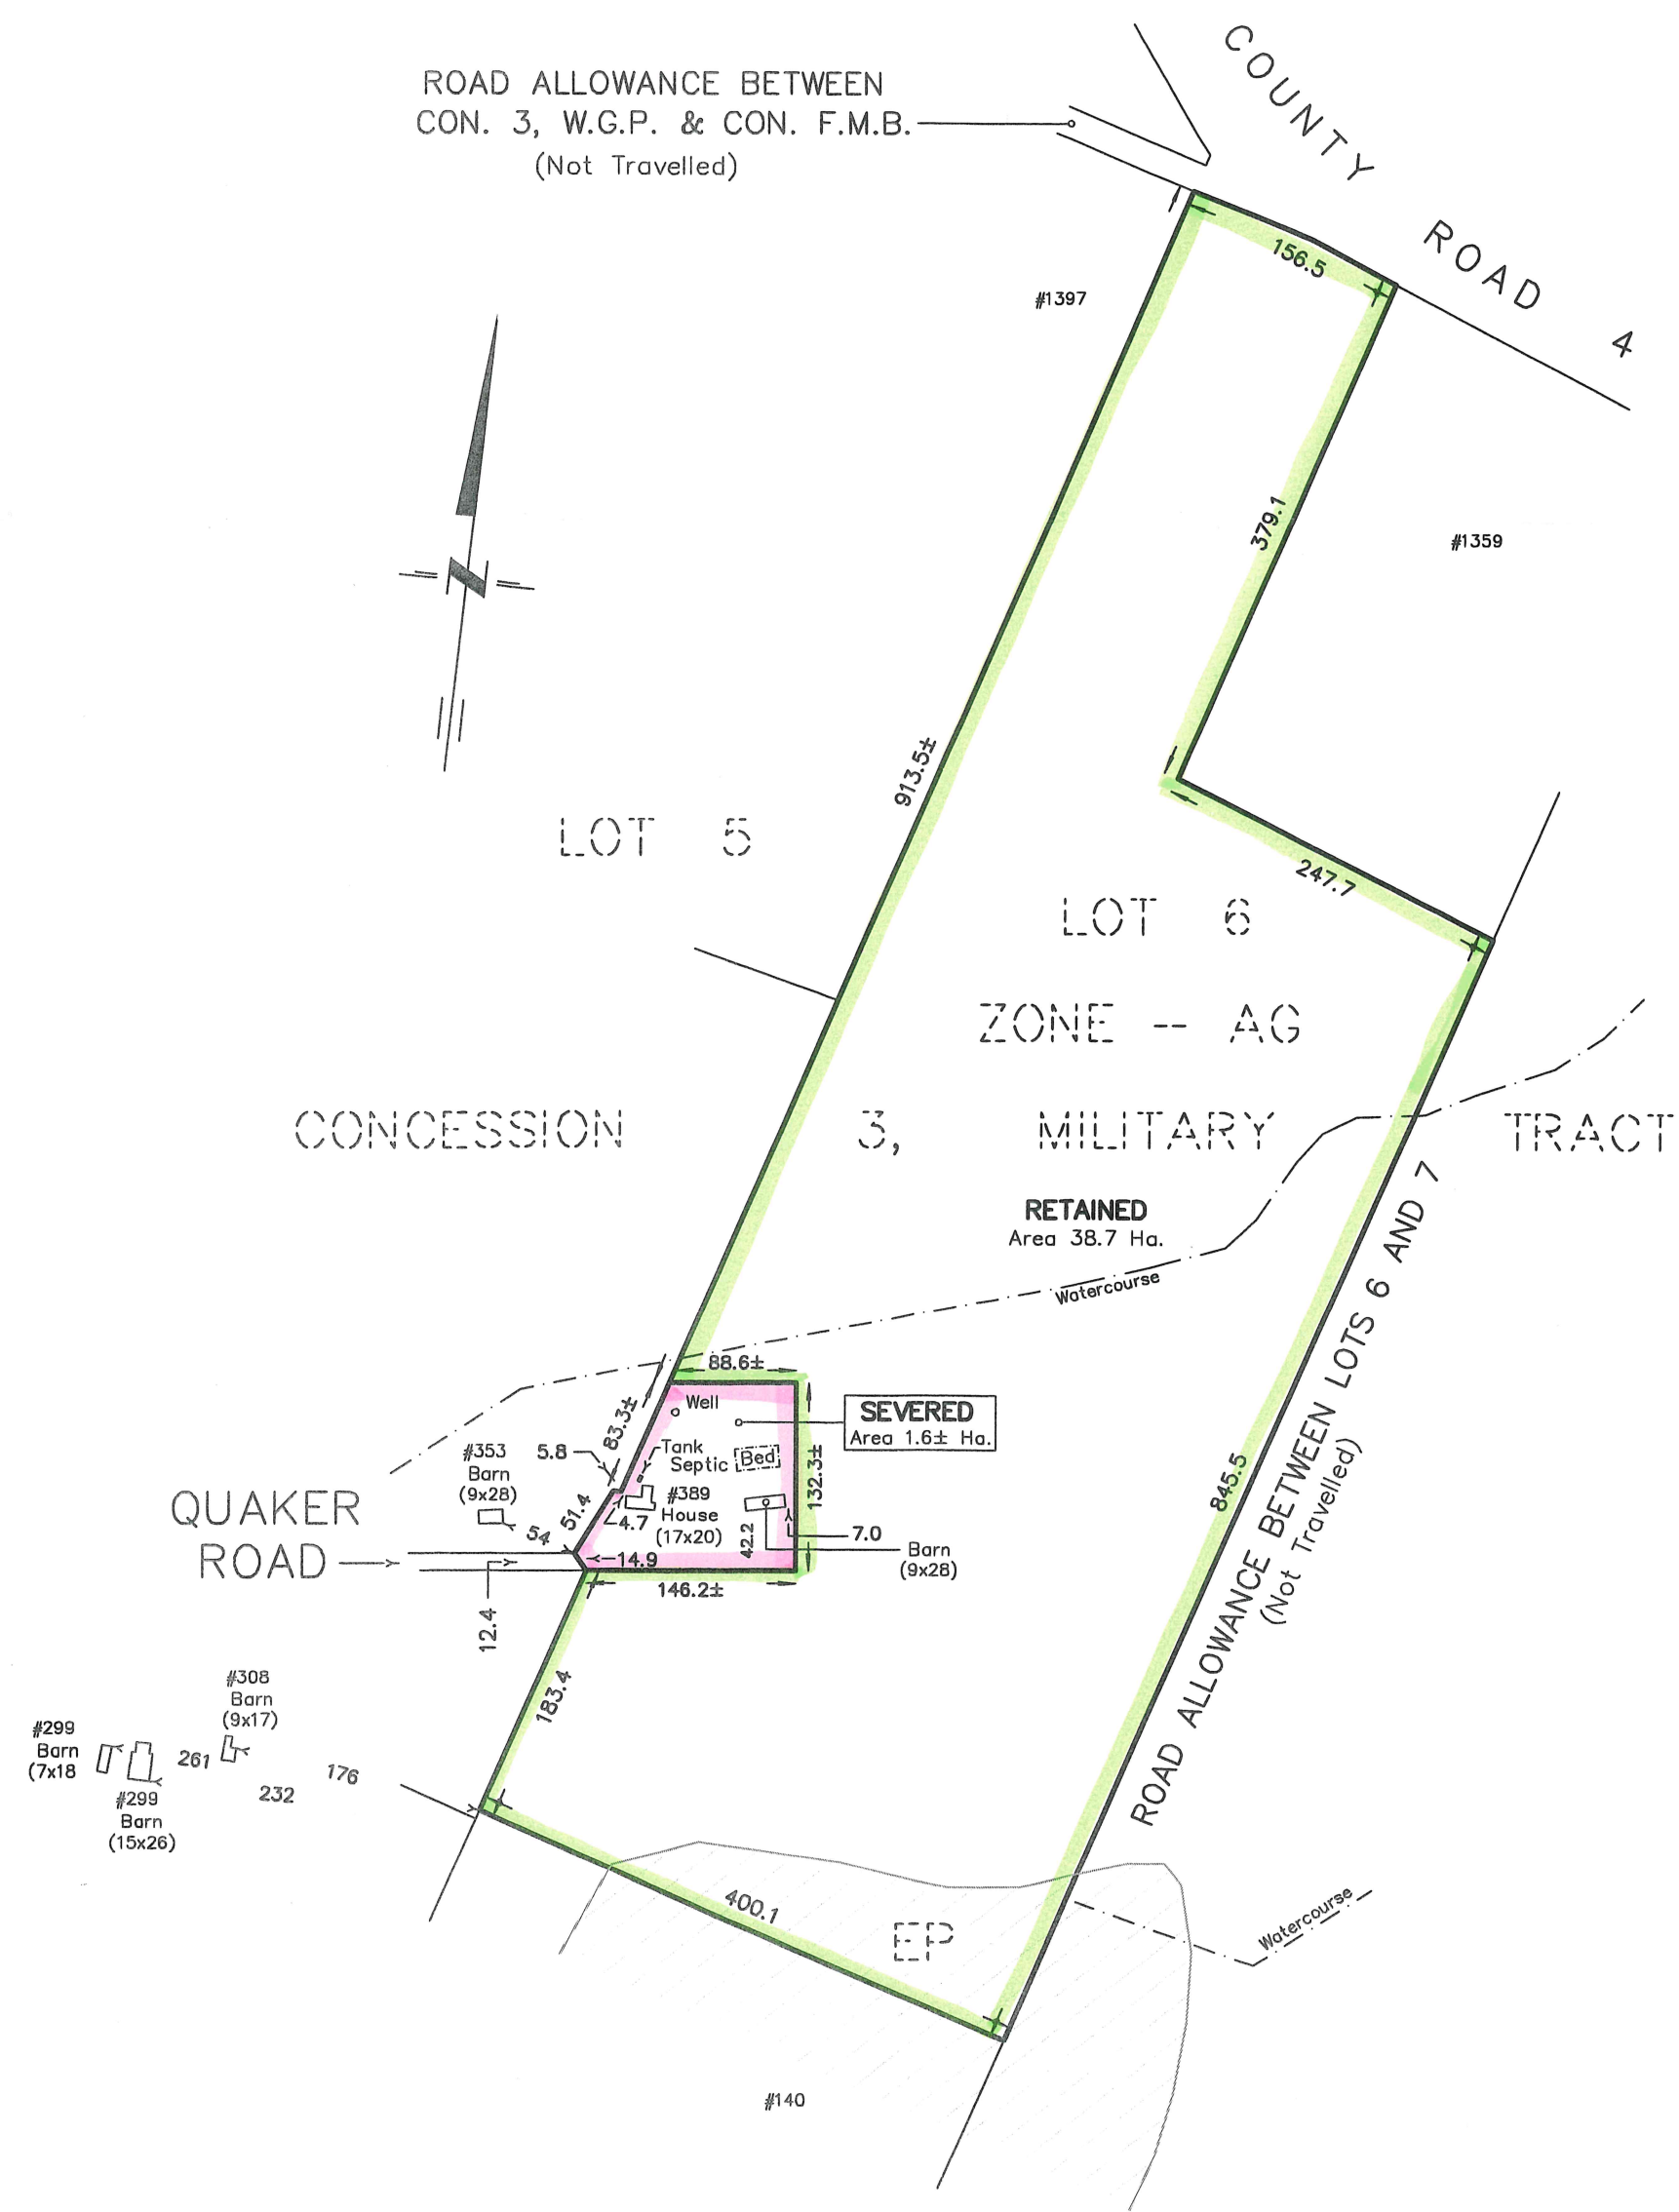

NOTES :

389 QUAKER ROAD

PART OF LOT 6
CONCESSION 3, MILITARY TRACT
TOWNSHIP OF HALLOWELL
NOW IN THE MUNICIPALITY OF THE
COUNTY OF PRINCE EDWARD

DIMENSIONS AND INFORMATION SHOWN ARE DERIVED
FROM PLAN 47R-7352 AND MUNICIPAL RESOURCES.

DISTANCES SHOWN ON THIS PLAN ARE IN METRES
AND CAN BE CONVERTED TO FEET BY DIVIDING BY 0.3048.

UNDERGROUND SERVICES SHOWN ON THIS SKETCH WERE
PROVIDED BY THE CLIENT AND HAVE NOT BEEN VERIFIED.

JULY 06, 2026

CAUTION

THIS IS NOT A PLAN OF SURVEY AND SHALL NOT BE USED
EXCEPT FOR THE PURPOSE INDICATED IN THE TITLE BLOCK

218 CHURCH STREET
BELLEVILLE, ONTARIO

WATSON
LAND SURVEYORS Ltd.

K8N - 3C3
(613) 962 - 9521

© Copyright WATSON LAND SURVEYORS LTD. 2026

PROJECT N^o 16392-W-26