

LEGEND

- BF DENOTES BOARD FENCE
- OH — DENOTES OVERHEAD WIRES
- UP DENOTES UTILITY POLE
- DSE DENOTES DOOR SILL ELEVATION
- GSE DENOTES GARAGE SILL ELEVATION

COPYRIGHT © IBW SURVEYORS LTD. 2026


SKETCH FOR MINOR VARIANCE 114 COUNTY ROAD 35 MUNICIPALITY OF THE COUNTY OF PRINCE EDWARD

SCALE 1:250 METRES



CAUTION

THIS IS NOT A PLAN OF SURVEY AND SHALL NOT BE USED EXCEPT FOR THE PURPOSE INDICATED IN THE TITLE BLOCK.

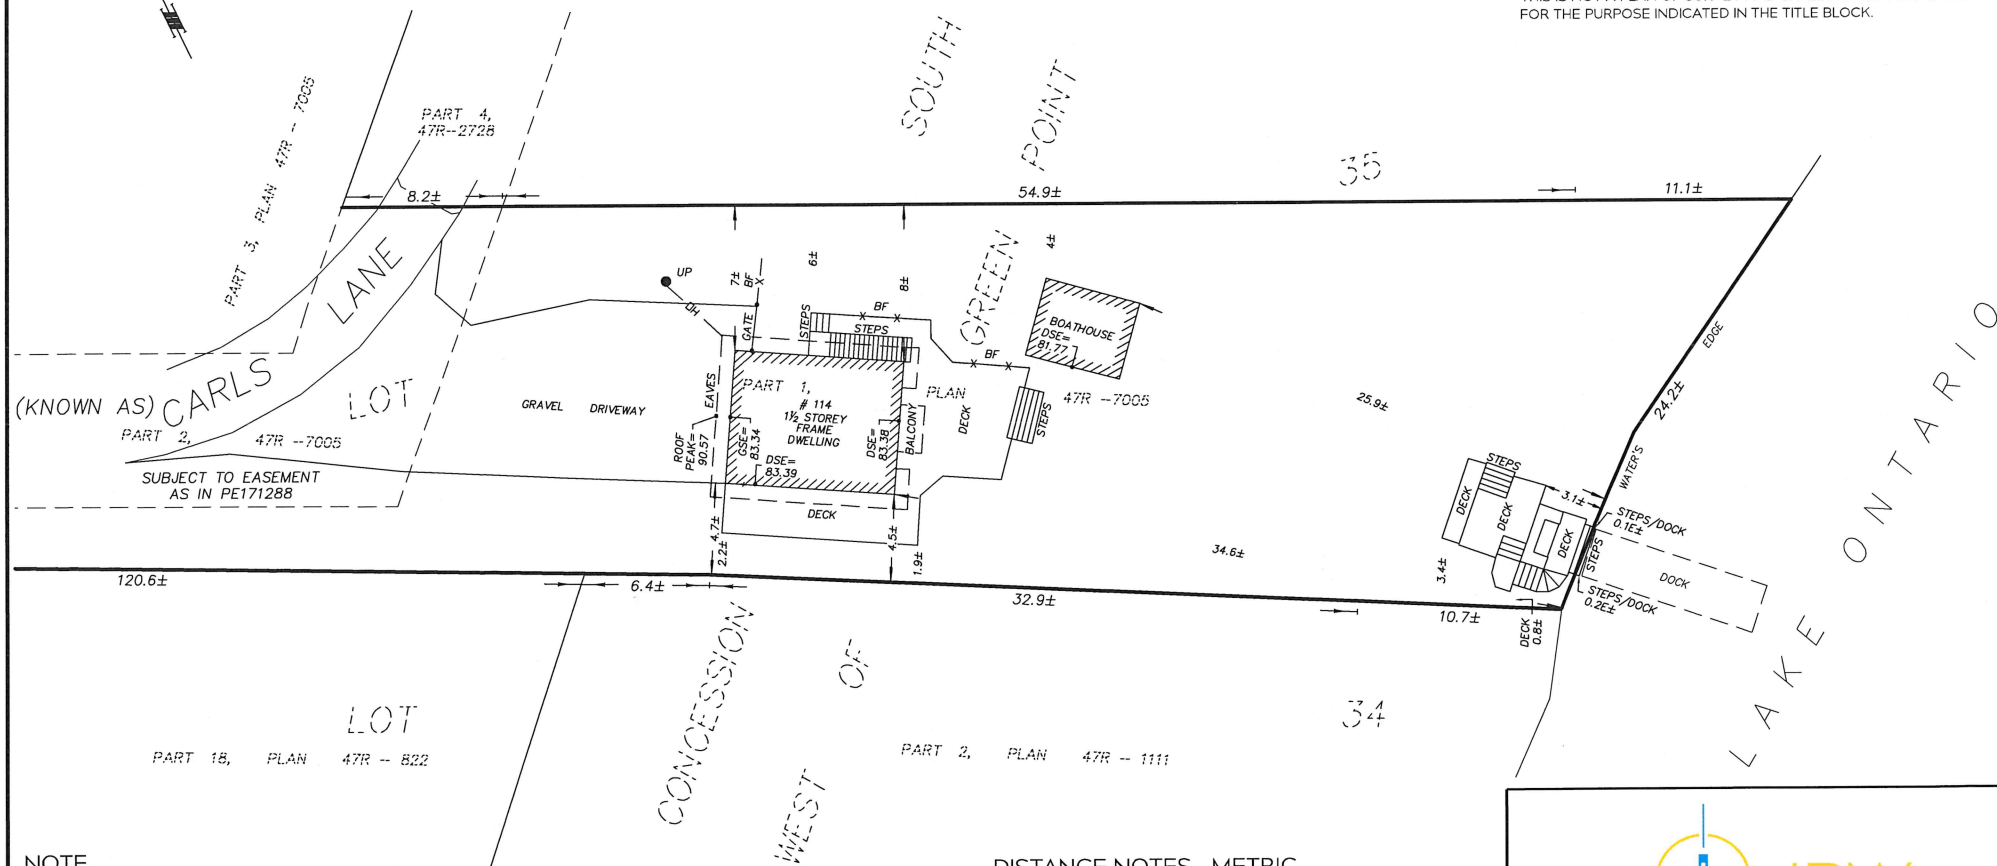

NOTE

BOUNDARY LINEWORK SHOWN HEREON ARE COMPILED FROM EXISTING SURVEY AND REGISTRY OFFICE RECORDS/DATA. THE ACCURACY OF THE LINEWORK IS NOT GUARANTEED AND IS SUBJECT TO ANY POSSIBLE ERRORS IN THE RECORDS AND/OR DATA USED. THE LINEWORK IS INTENDED TO BE USED FOR CONCEPTUAL DESIGN AND DISCUSSION PURPOSES ONLY. IBW SHALL NOT BE RESPONSIBLE FOR THE USE OF, OR THE RELIANCE ON, THE DELIVERABLES PROVIDED IN PLACE OF A LEGAL BOUNDARY SURVEY.

DISTANCE NOTES - METRIC

DISTANCES ARE IN METRES AND CAN BE CONVERTED TO FEET BY DIVIDING BY 0.3048.

ELEVATION NOTE

ELEVATIONS ARE GEODETIC AND REFERRED TO THE CANADIAN GEODETIC VERTICAL DATUM (CGVD2876) BY DIRECT MEASUREMENT TO A REAL TIME NETWORK.



IBWSURVEYORS.COM | 1.800.667.0696

PARTY CHIEF: ZP DRAWN: AB CHECKED: NS PLOT DATE: SEPTEMBER 16, 2026 FILE: A-061208-Sketch.v3 A-061208