


TOPOGRAPHIC SURVEY OF  
LOTS 353, 354, 355, 356, 357, 358, 359 AND 360  
LOTS 444, 445 AND 446  
LOTS 480, 481, 482, 483, 485, 486 AND 487  
PART OF DAVID STREET  
REGISTERED PLAN 24  
TOWN OF PICTON  
NOW IN THE MUNICIPALITY OF THE  
COUNTY OF PRINCE EDWARD  
METRIC SCALE 1 = 200  
KEITH WATSON O.L.S.

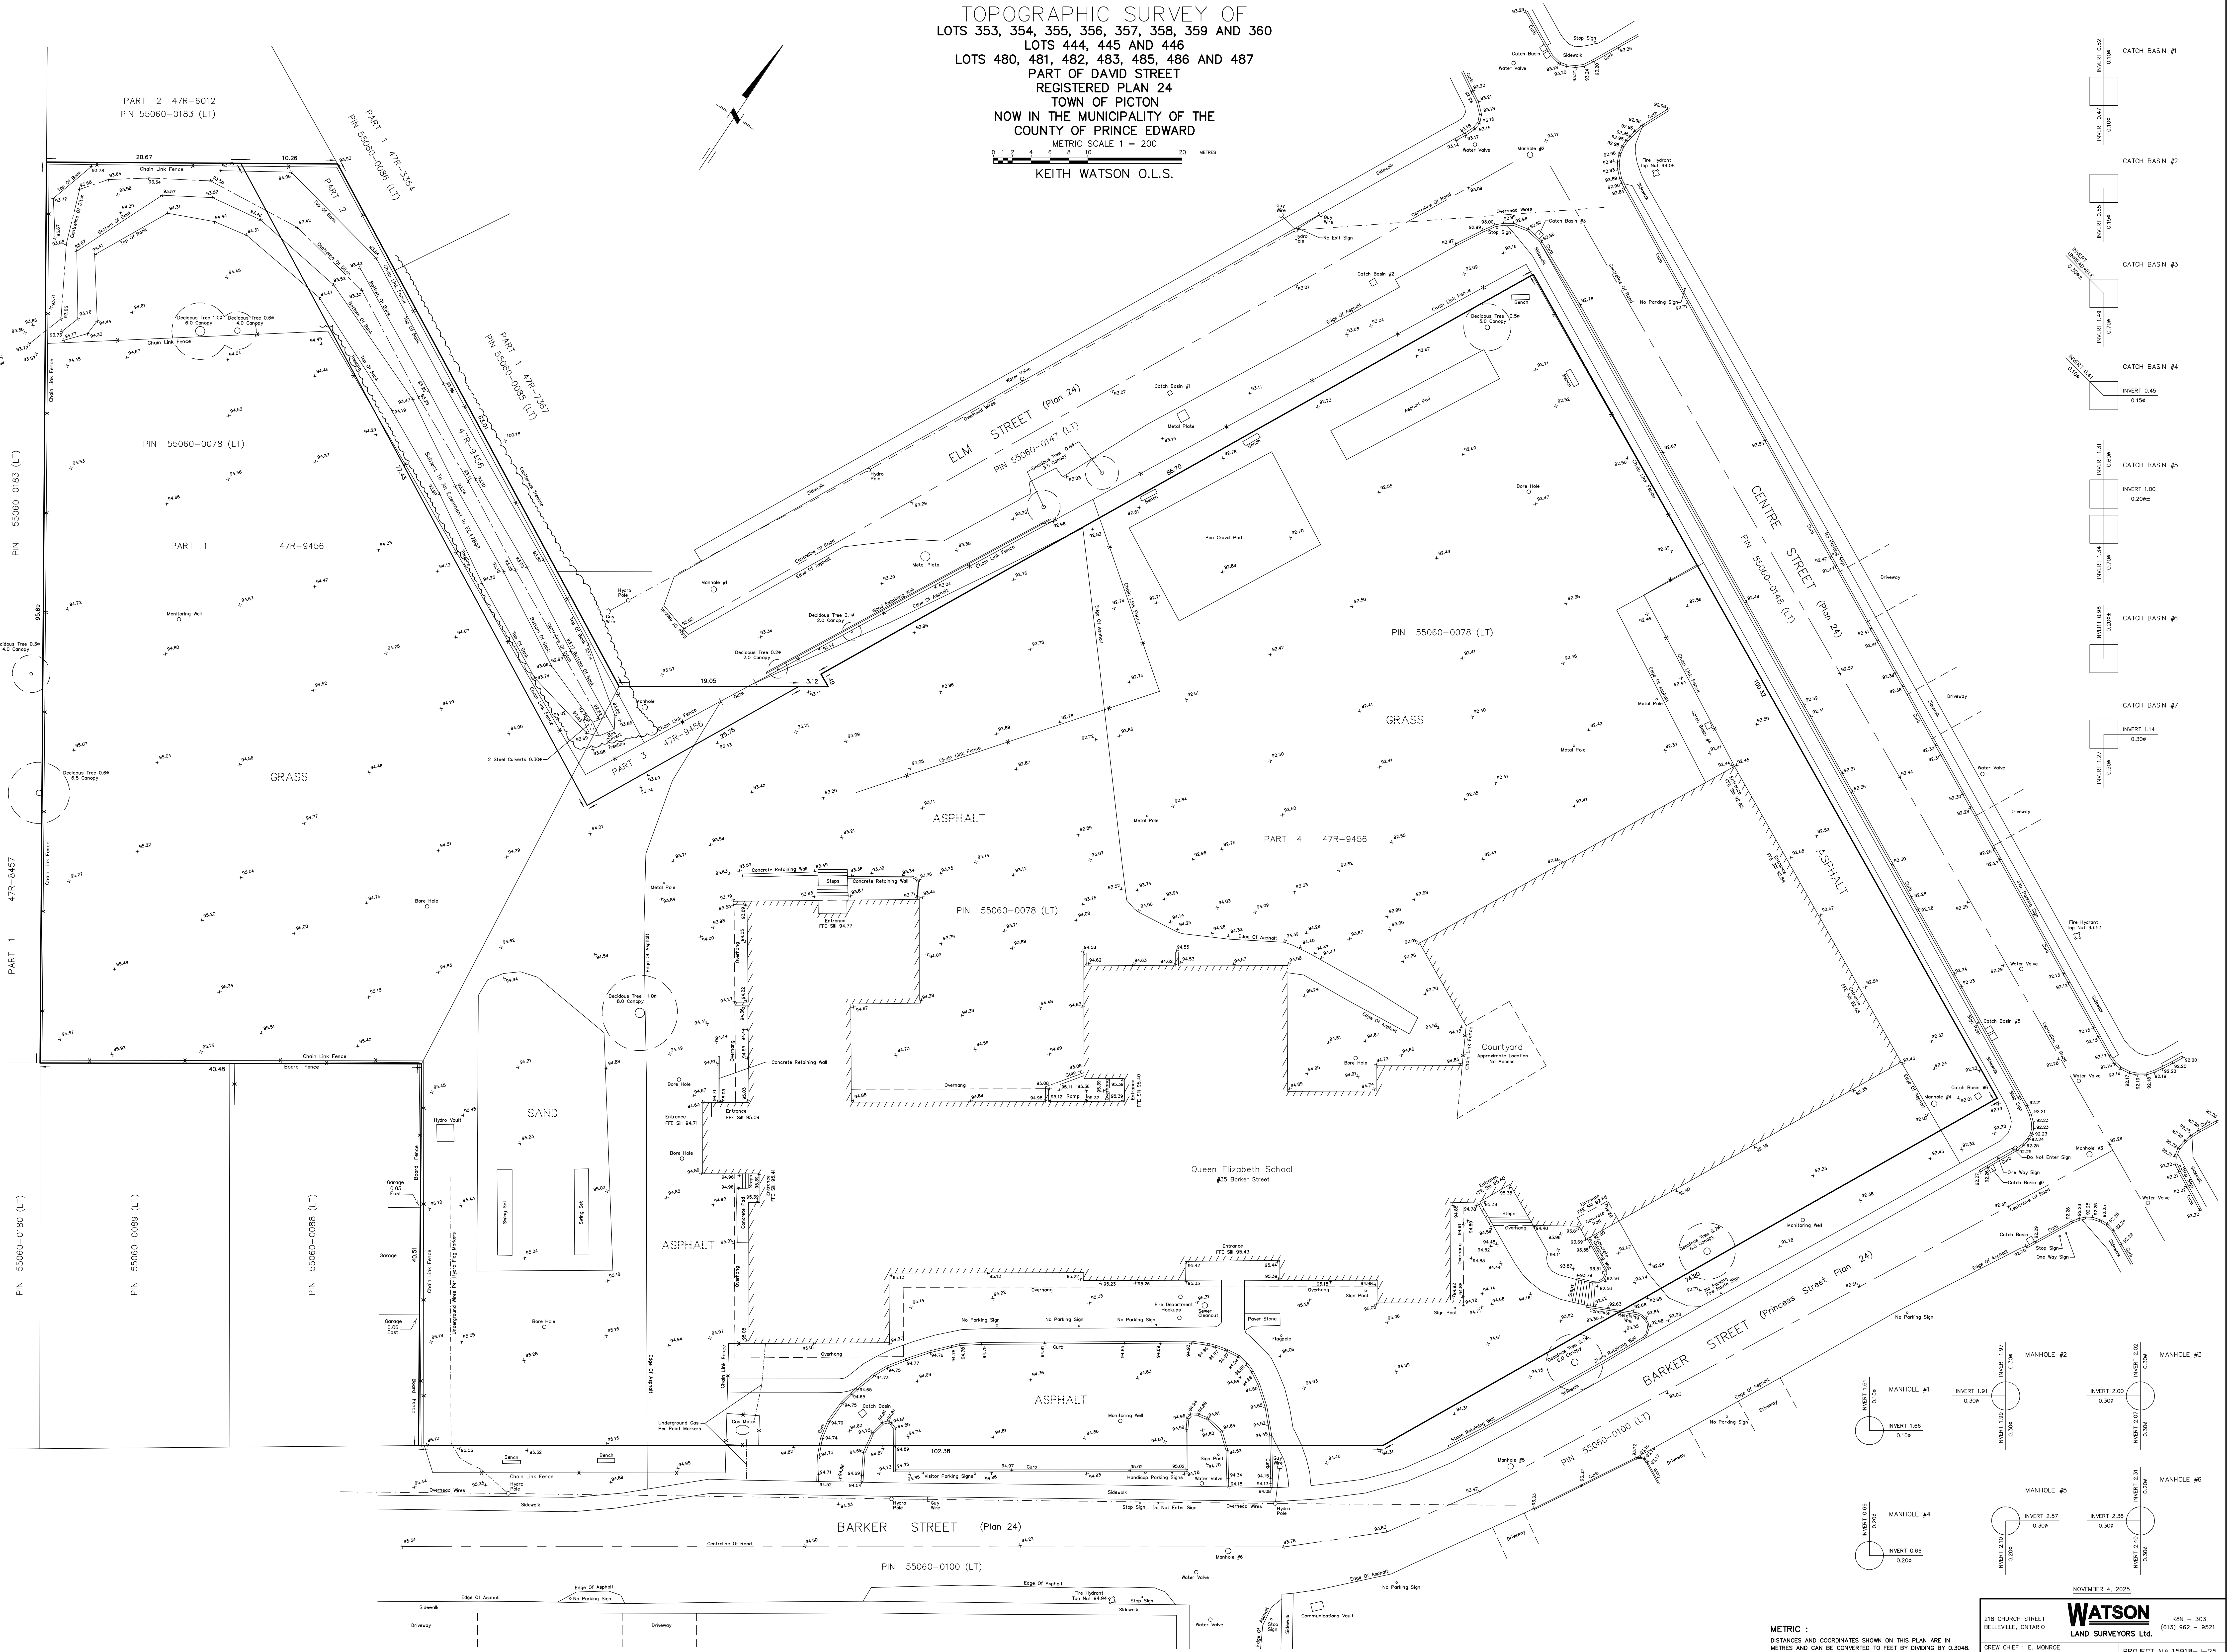

METRIC :  
DISTANCES AND COORDINATES SHOWN ON THIS PLAN ARE IN  
METRES AND CAN BE CONVERTED TO FEET BY DIVIDING BY 0.3048.

NOVEMBER 4, 2025  
218 CHURCH STREET  
BELLEVILLE, ONTARIO  
CREW CHIEF : E. MONROE  
DRAFTED BY : K. COLE  
PROJECT N° 15918-J-25  
WATSON  
LAND SURVEYORS LTD.  
KBN - 3C3  
(813) 962 - 9521